




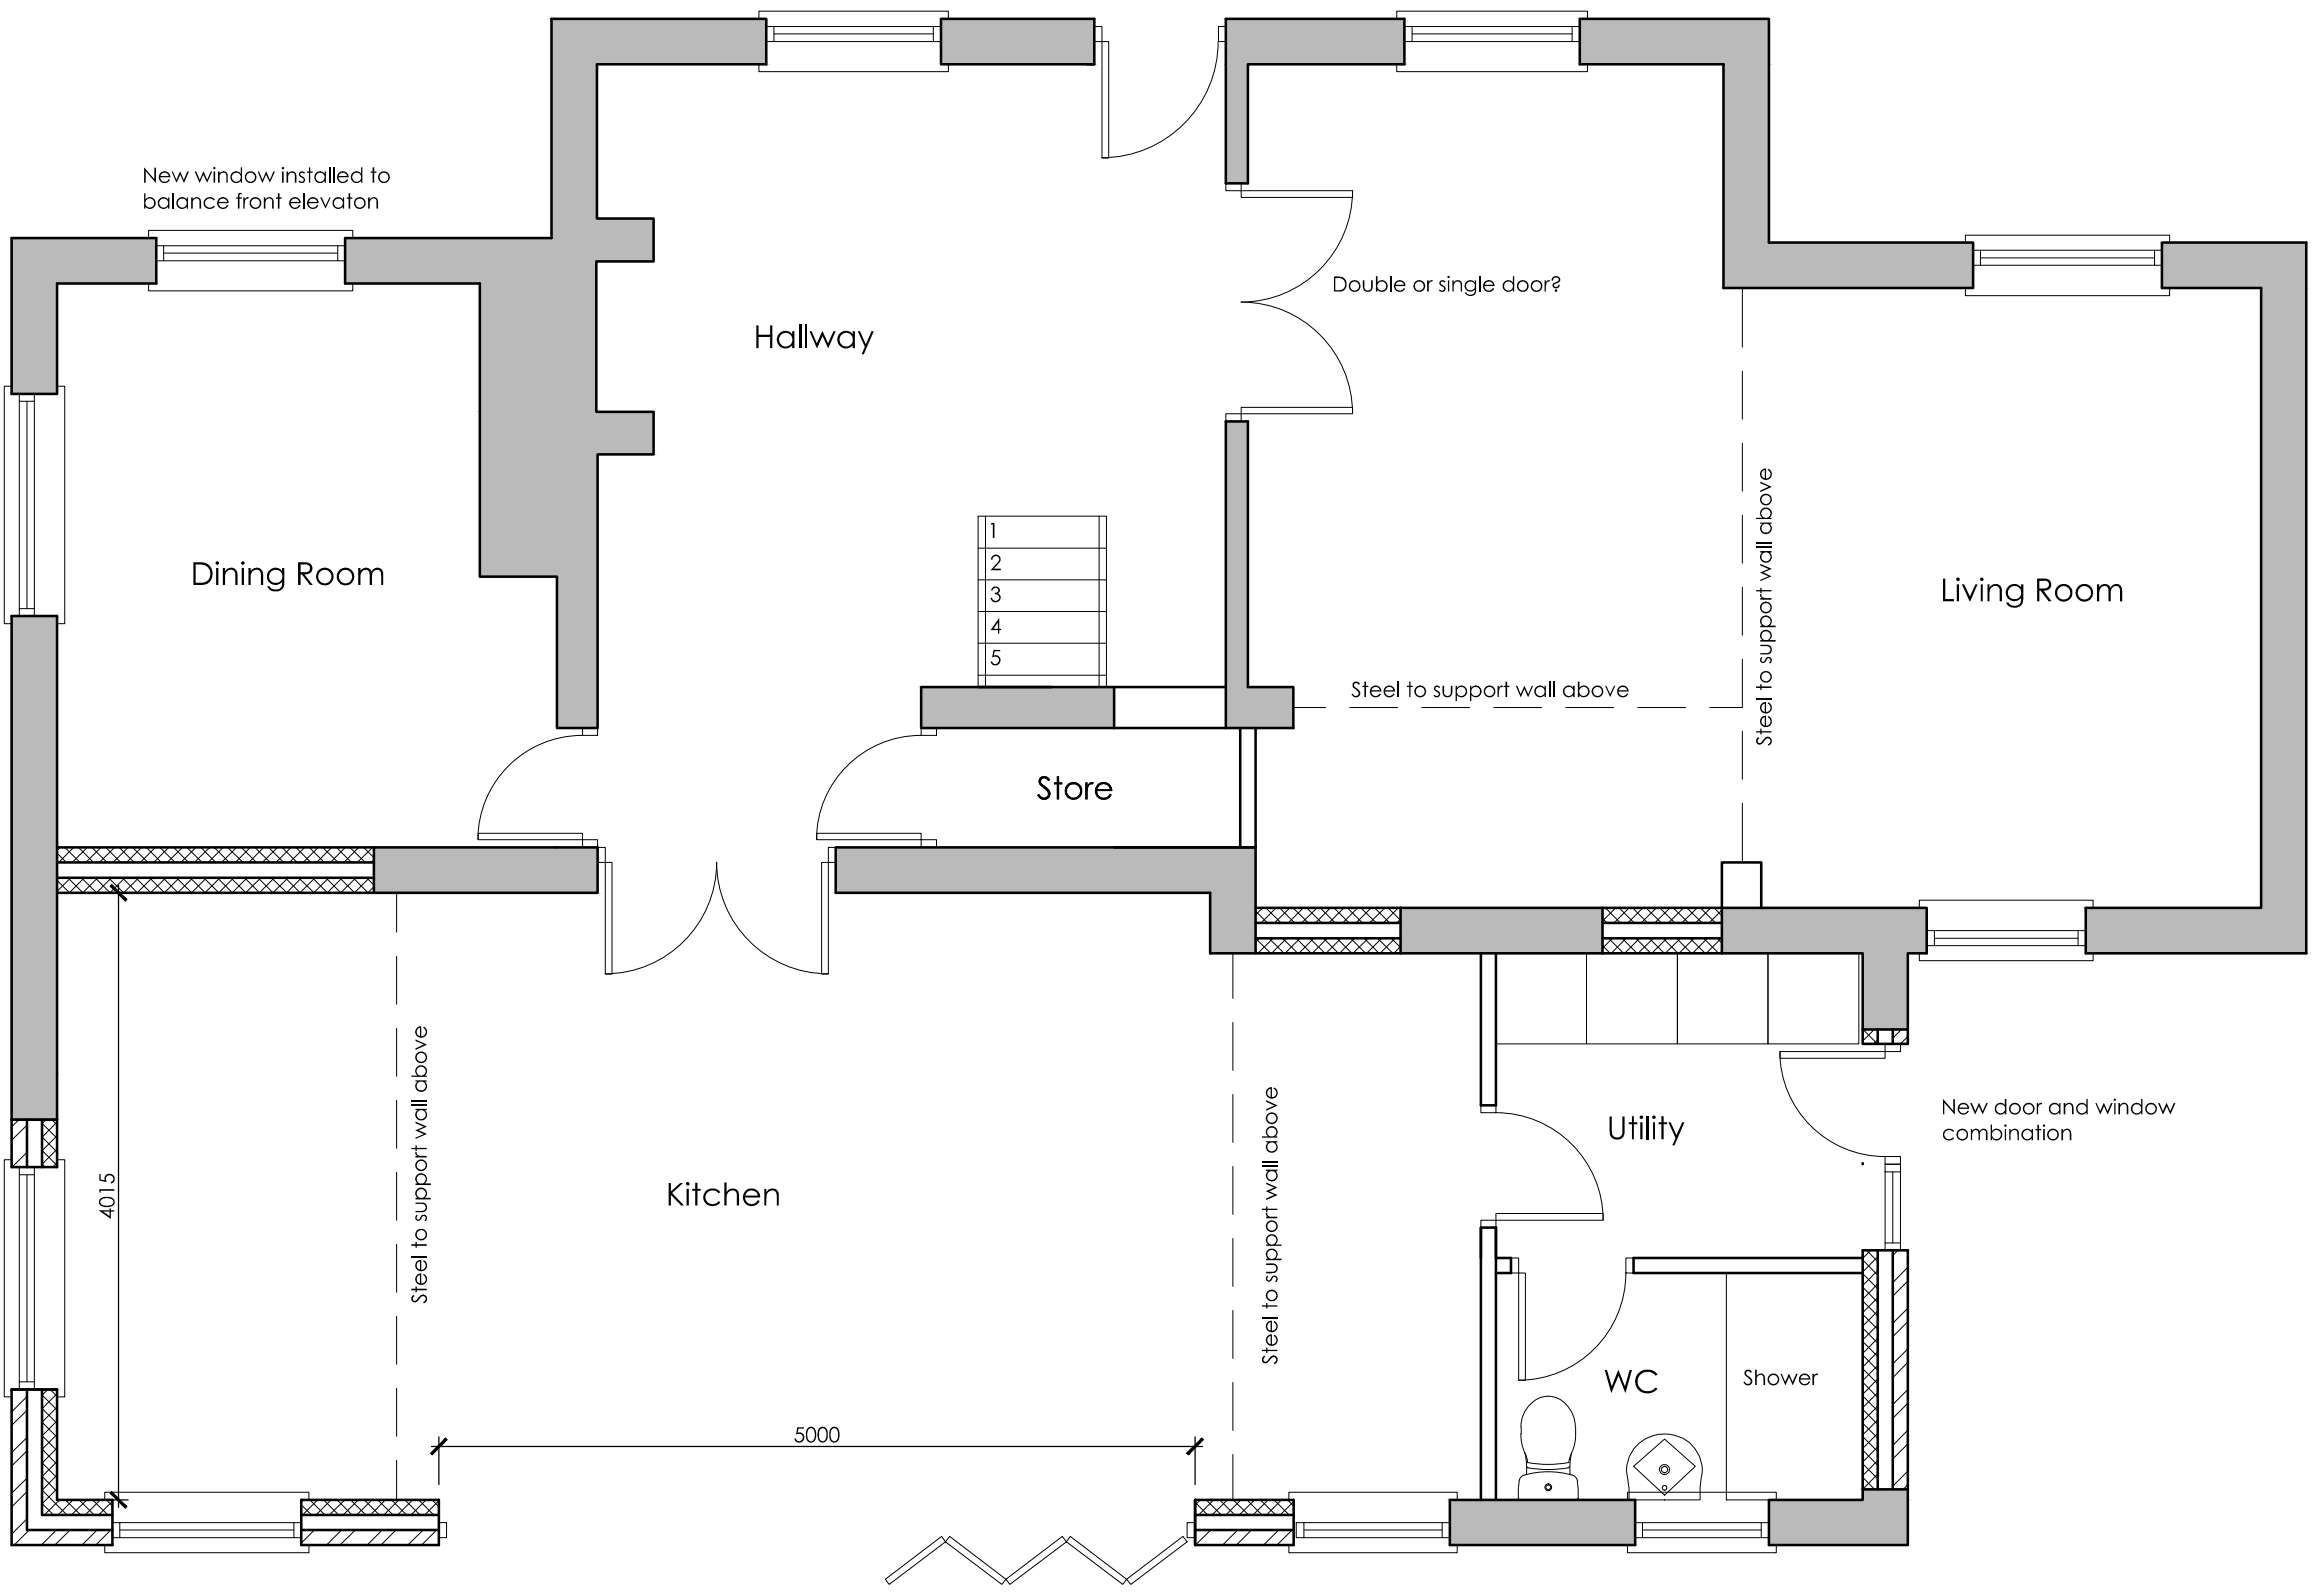


PROPOSED GROUND FLOOR
1:50

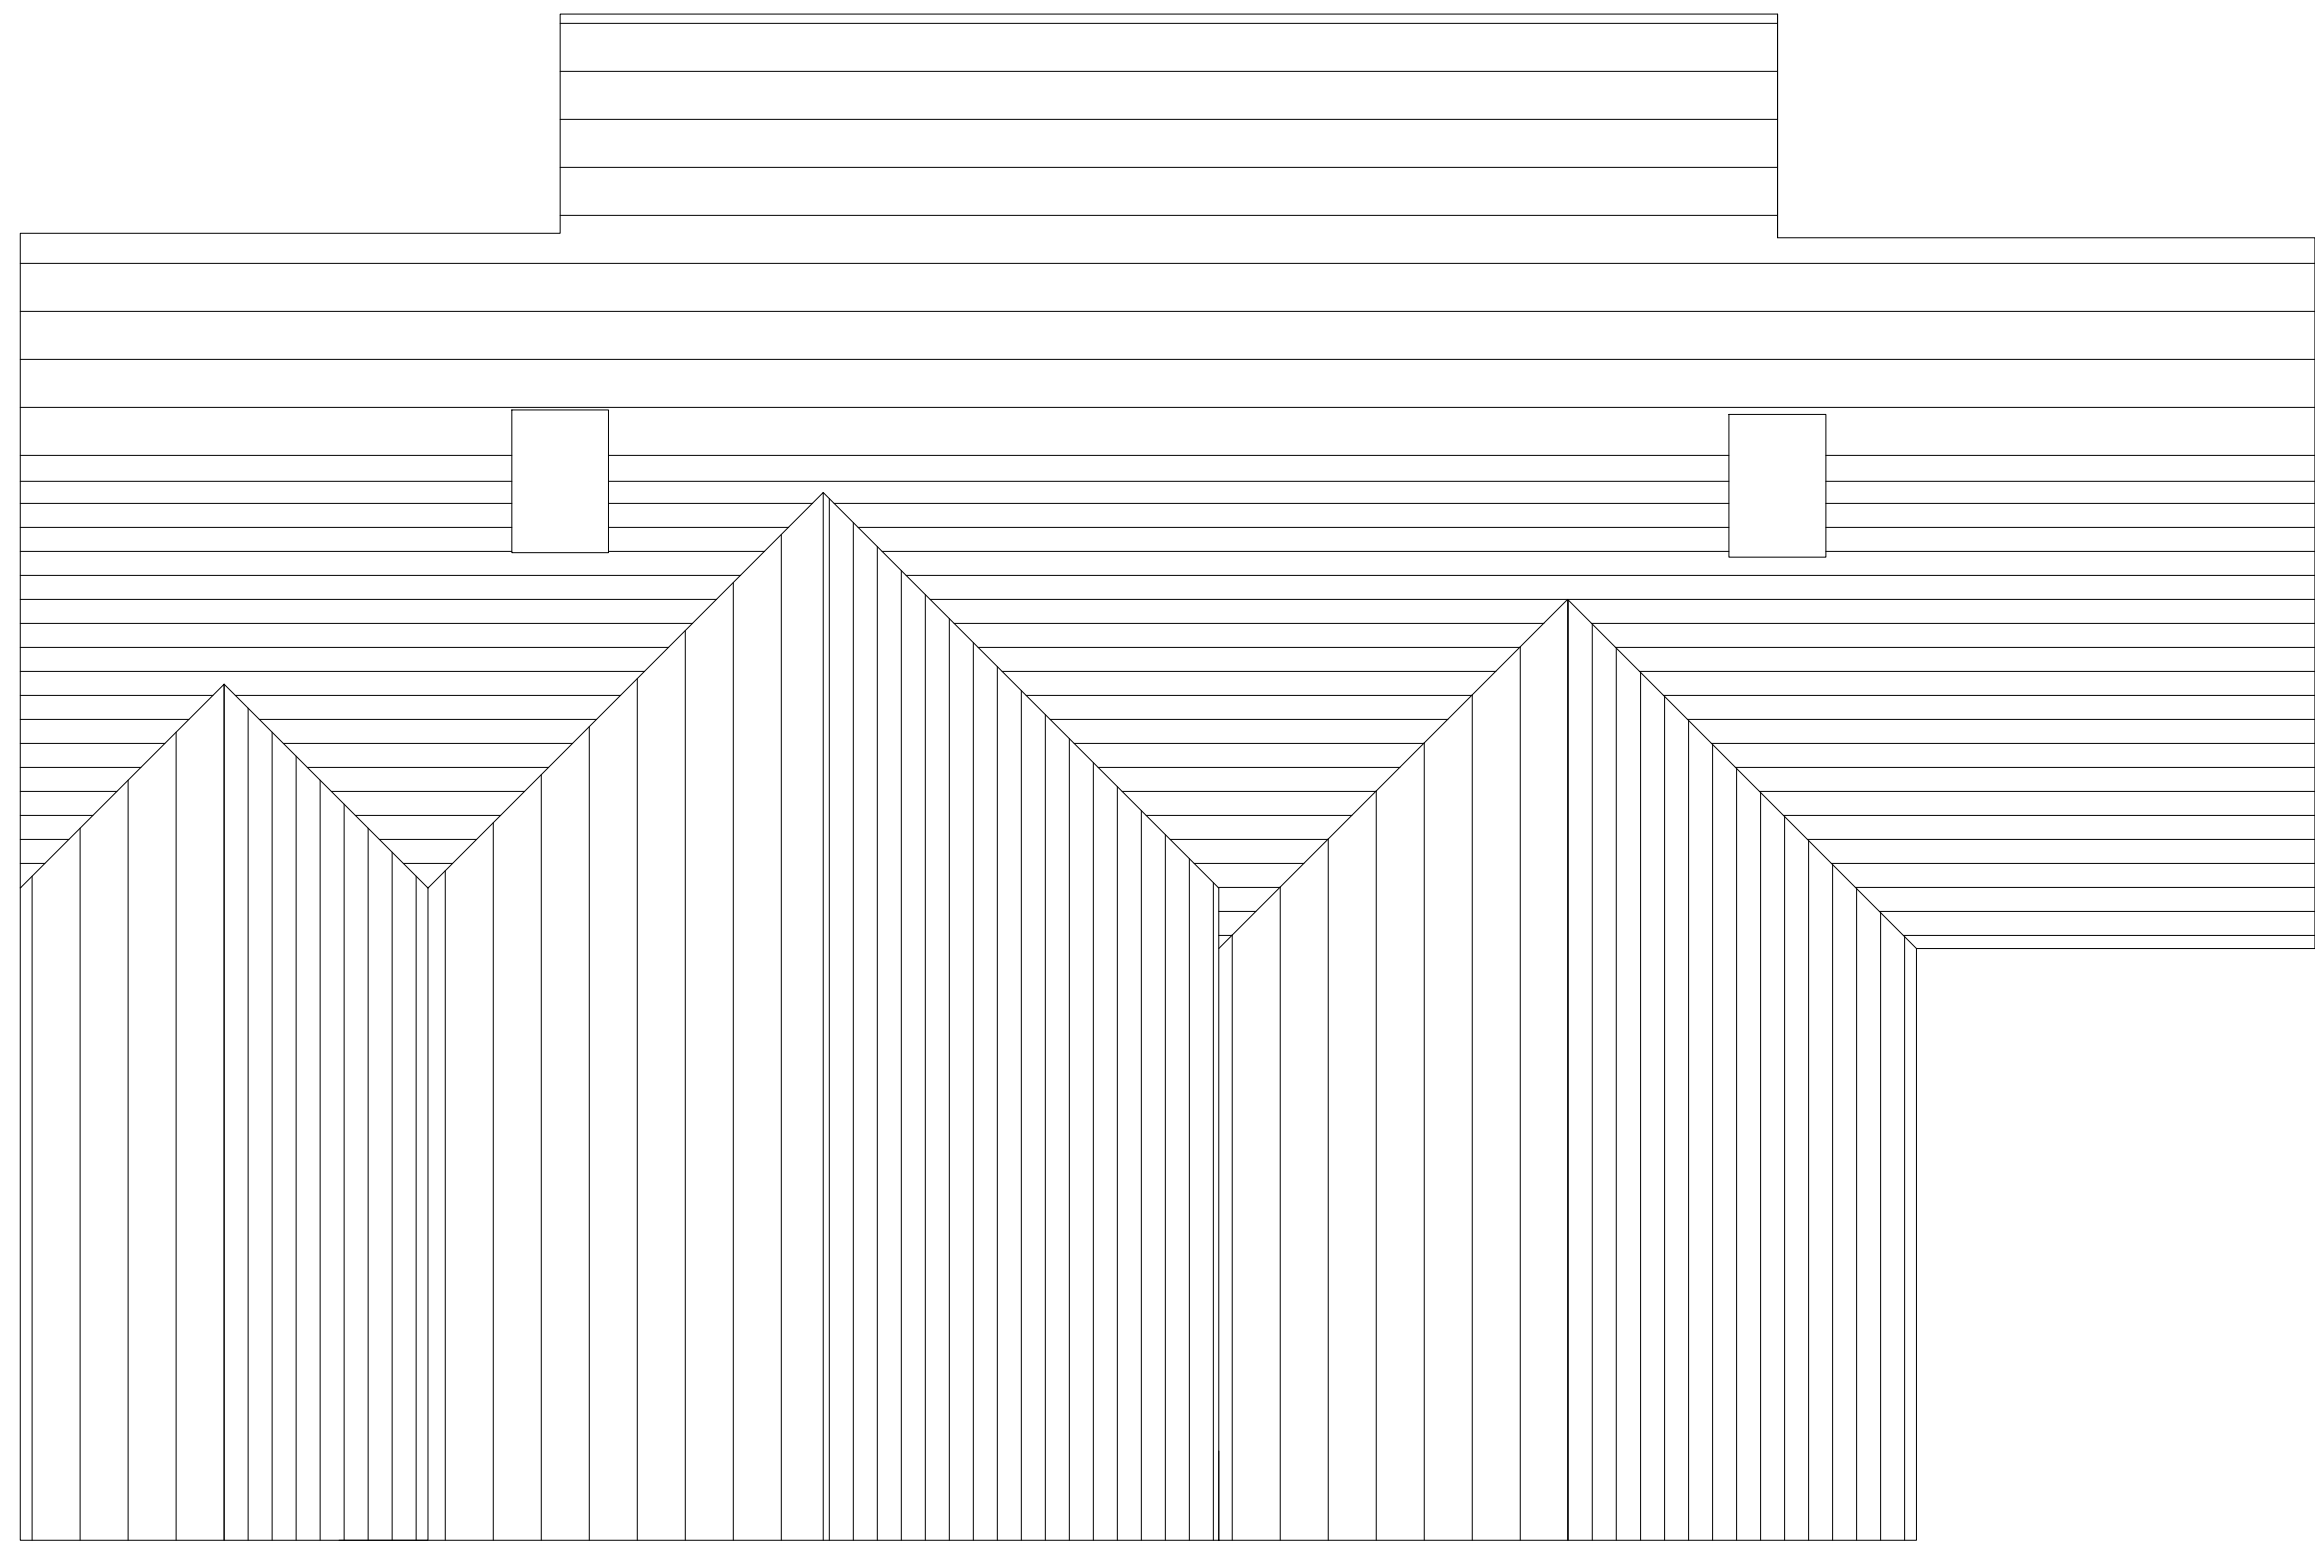

PROPOSED ROOF PLAN
1:50

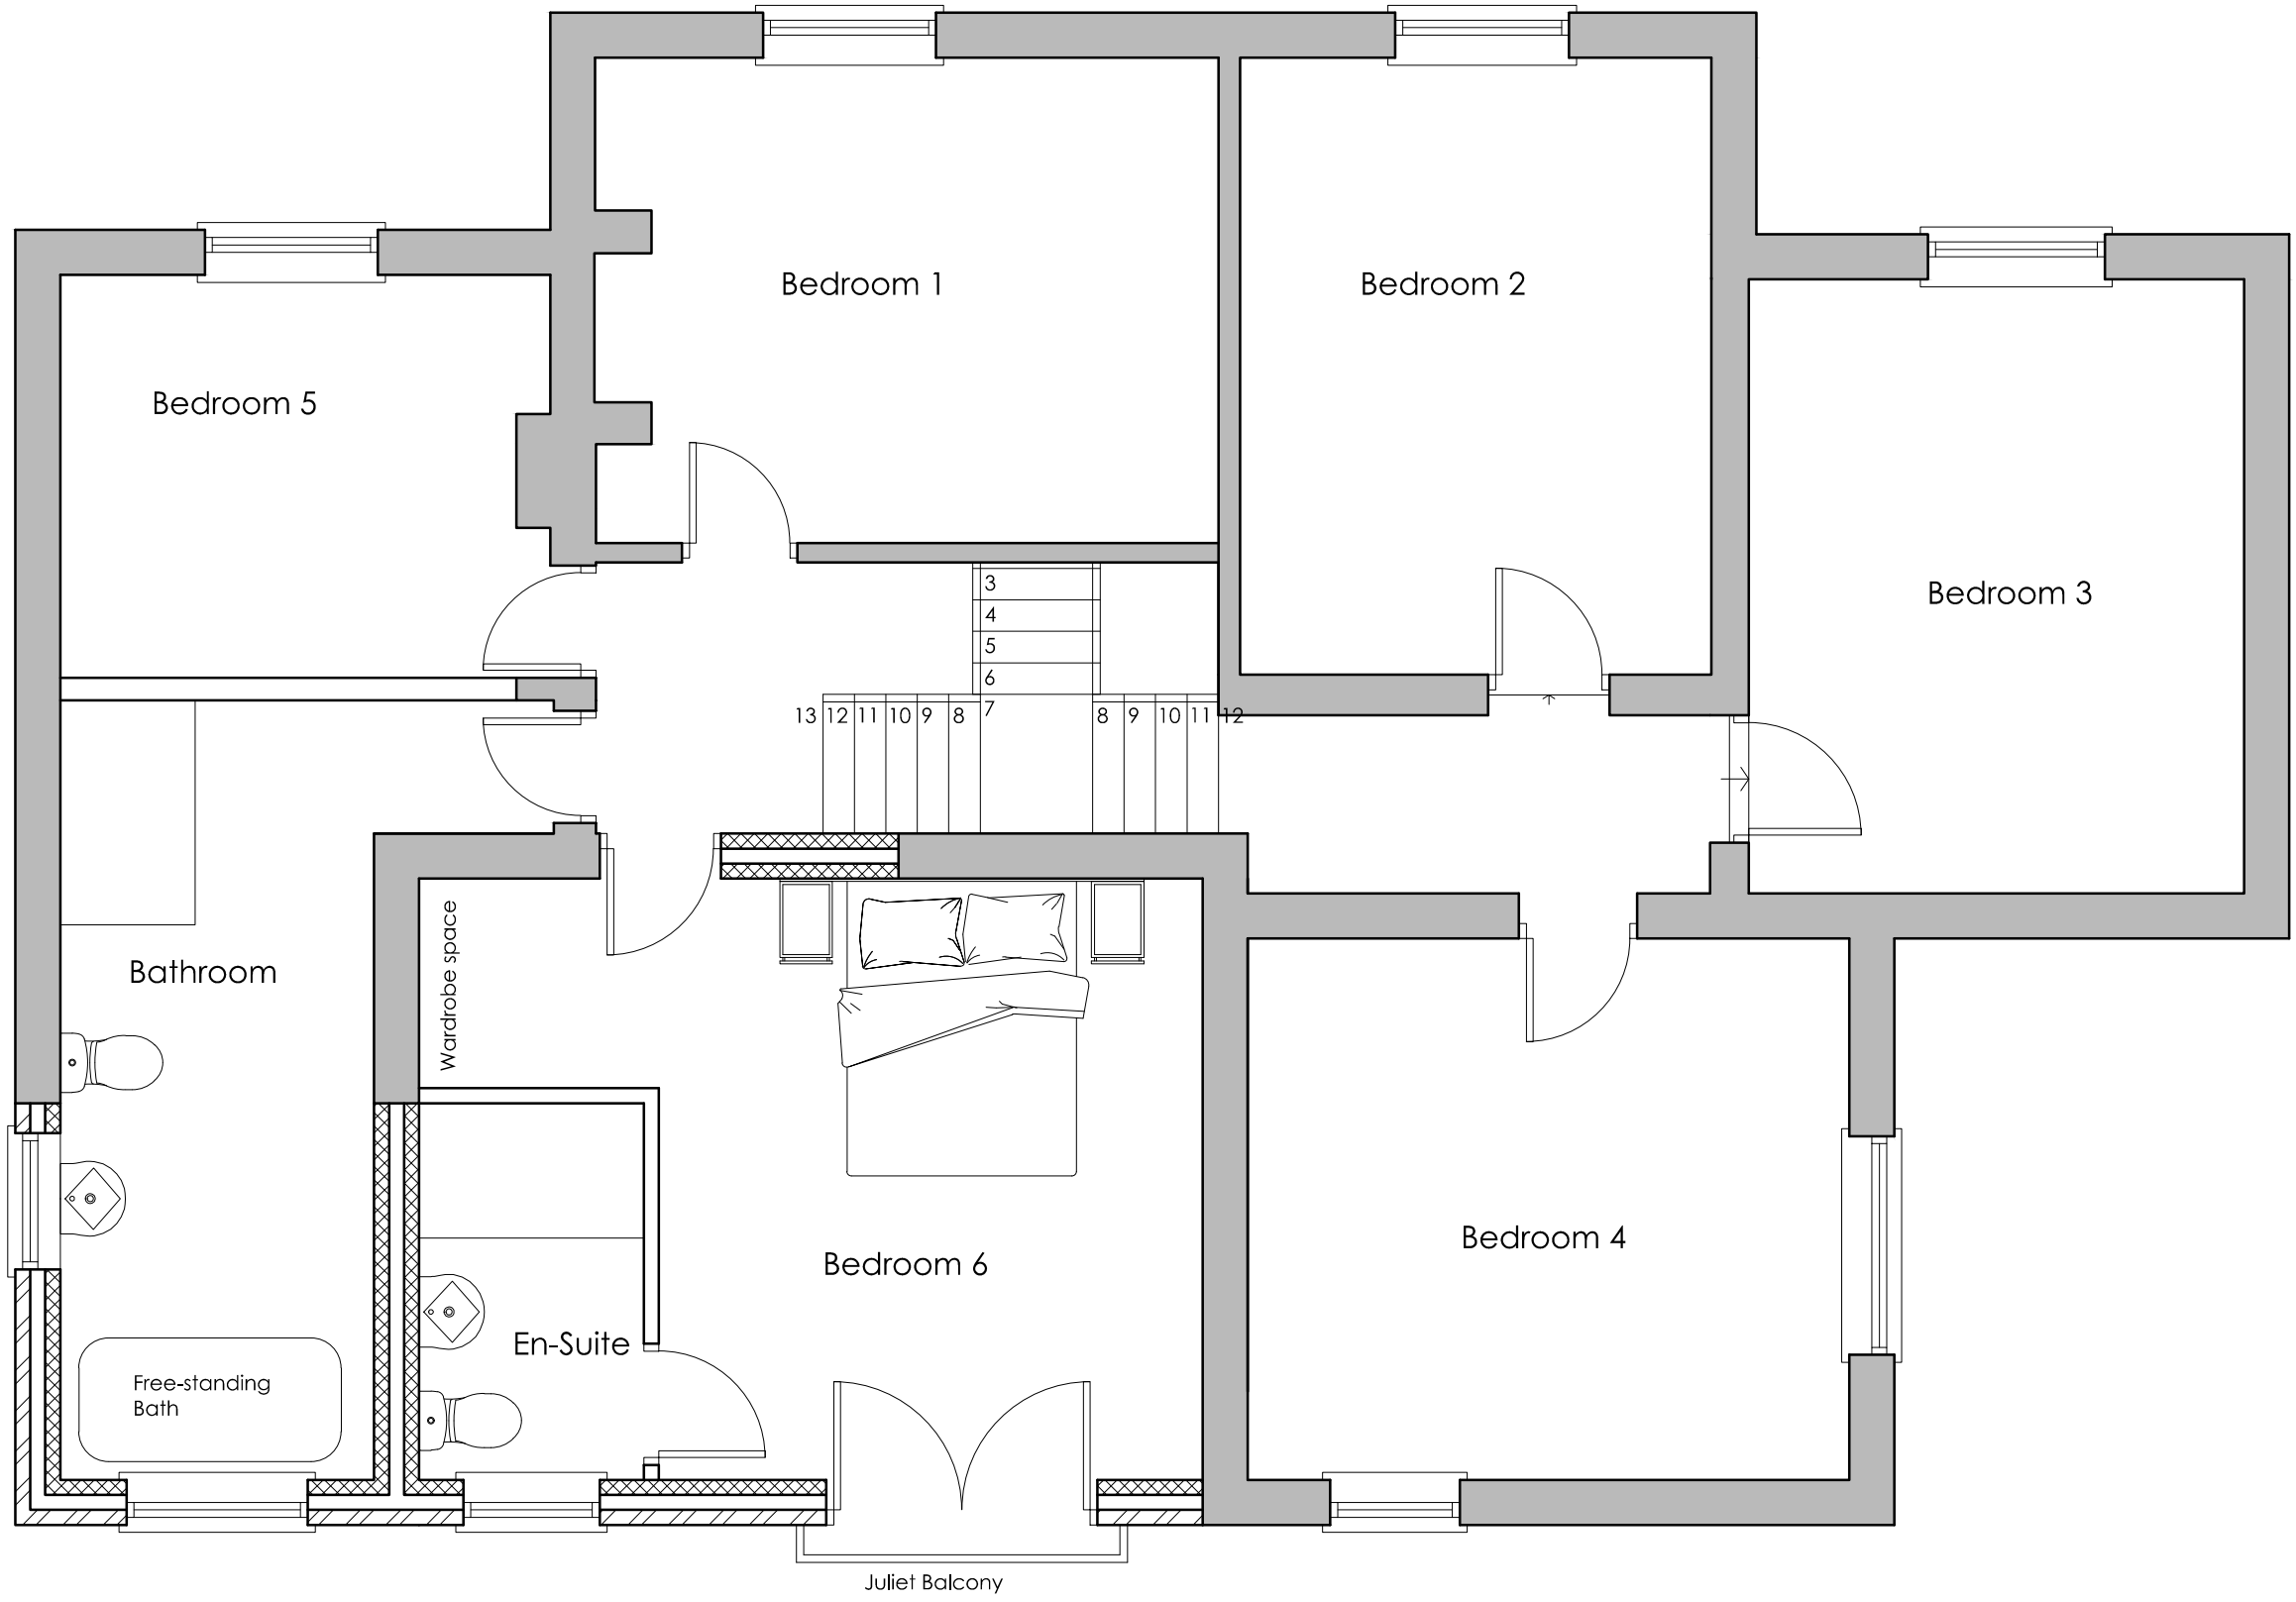

PROPOSED FIRST FLOOR
1:50

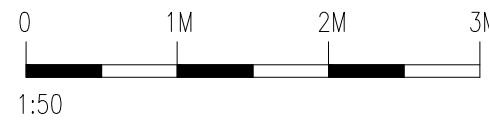

Client	John McCormack			
Job title	93 Crontron Road Liverpool L35 1QU			
Drawing title	PROPOSED PLANS			
Scale 1:50 @A1	Drawn ST	Checked	Date OCT 2021	
Job number -----	Drawing number 03		Rev	