


Scale Bar 0 0.5 1m 1.5 2m 2.5 3m

POUND 10/HIS/10/21/05 DATE 28/09/21 PAGE 81 OF 83


Existing first floor plan

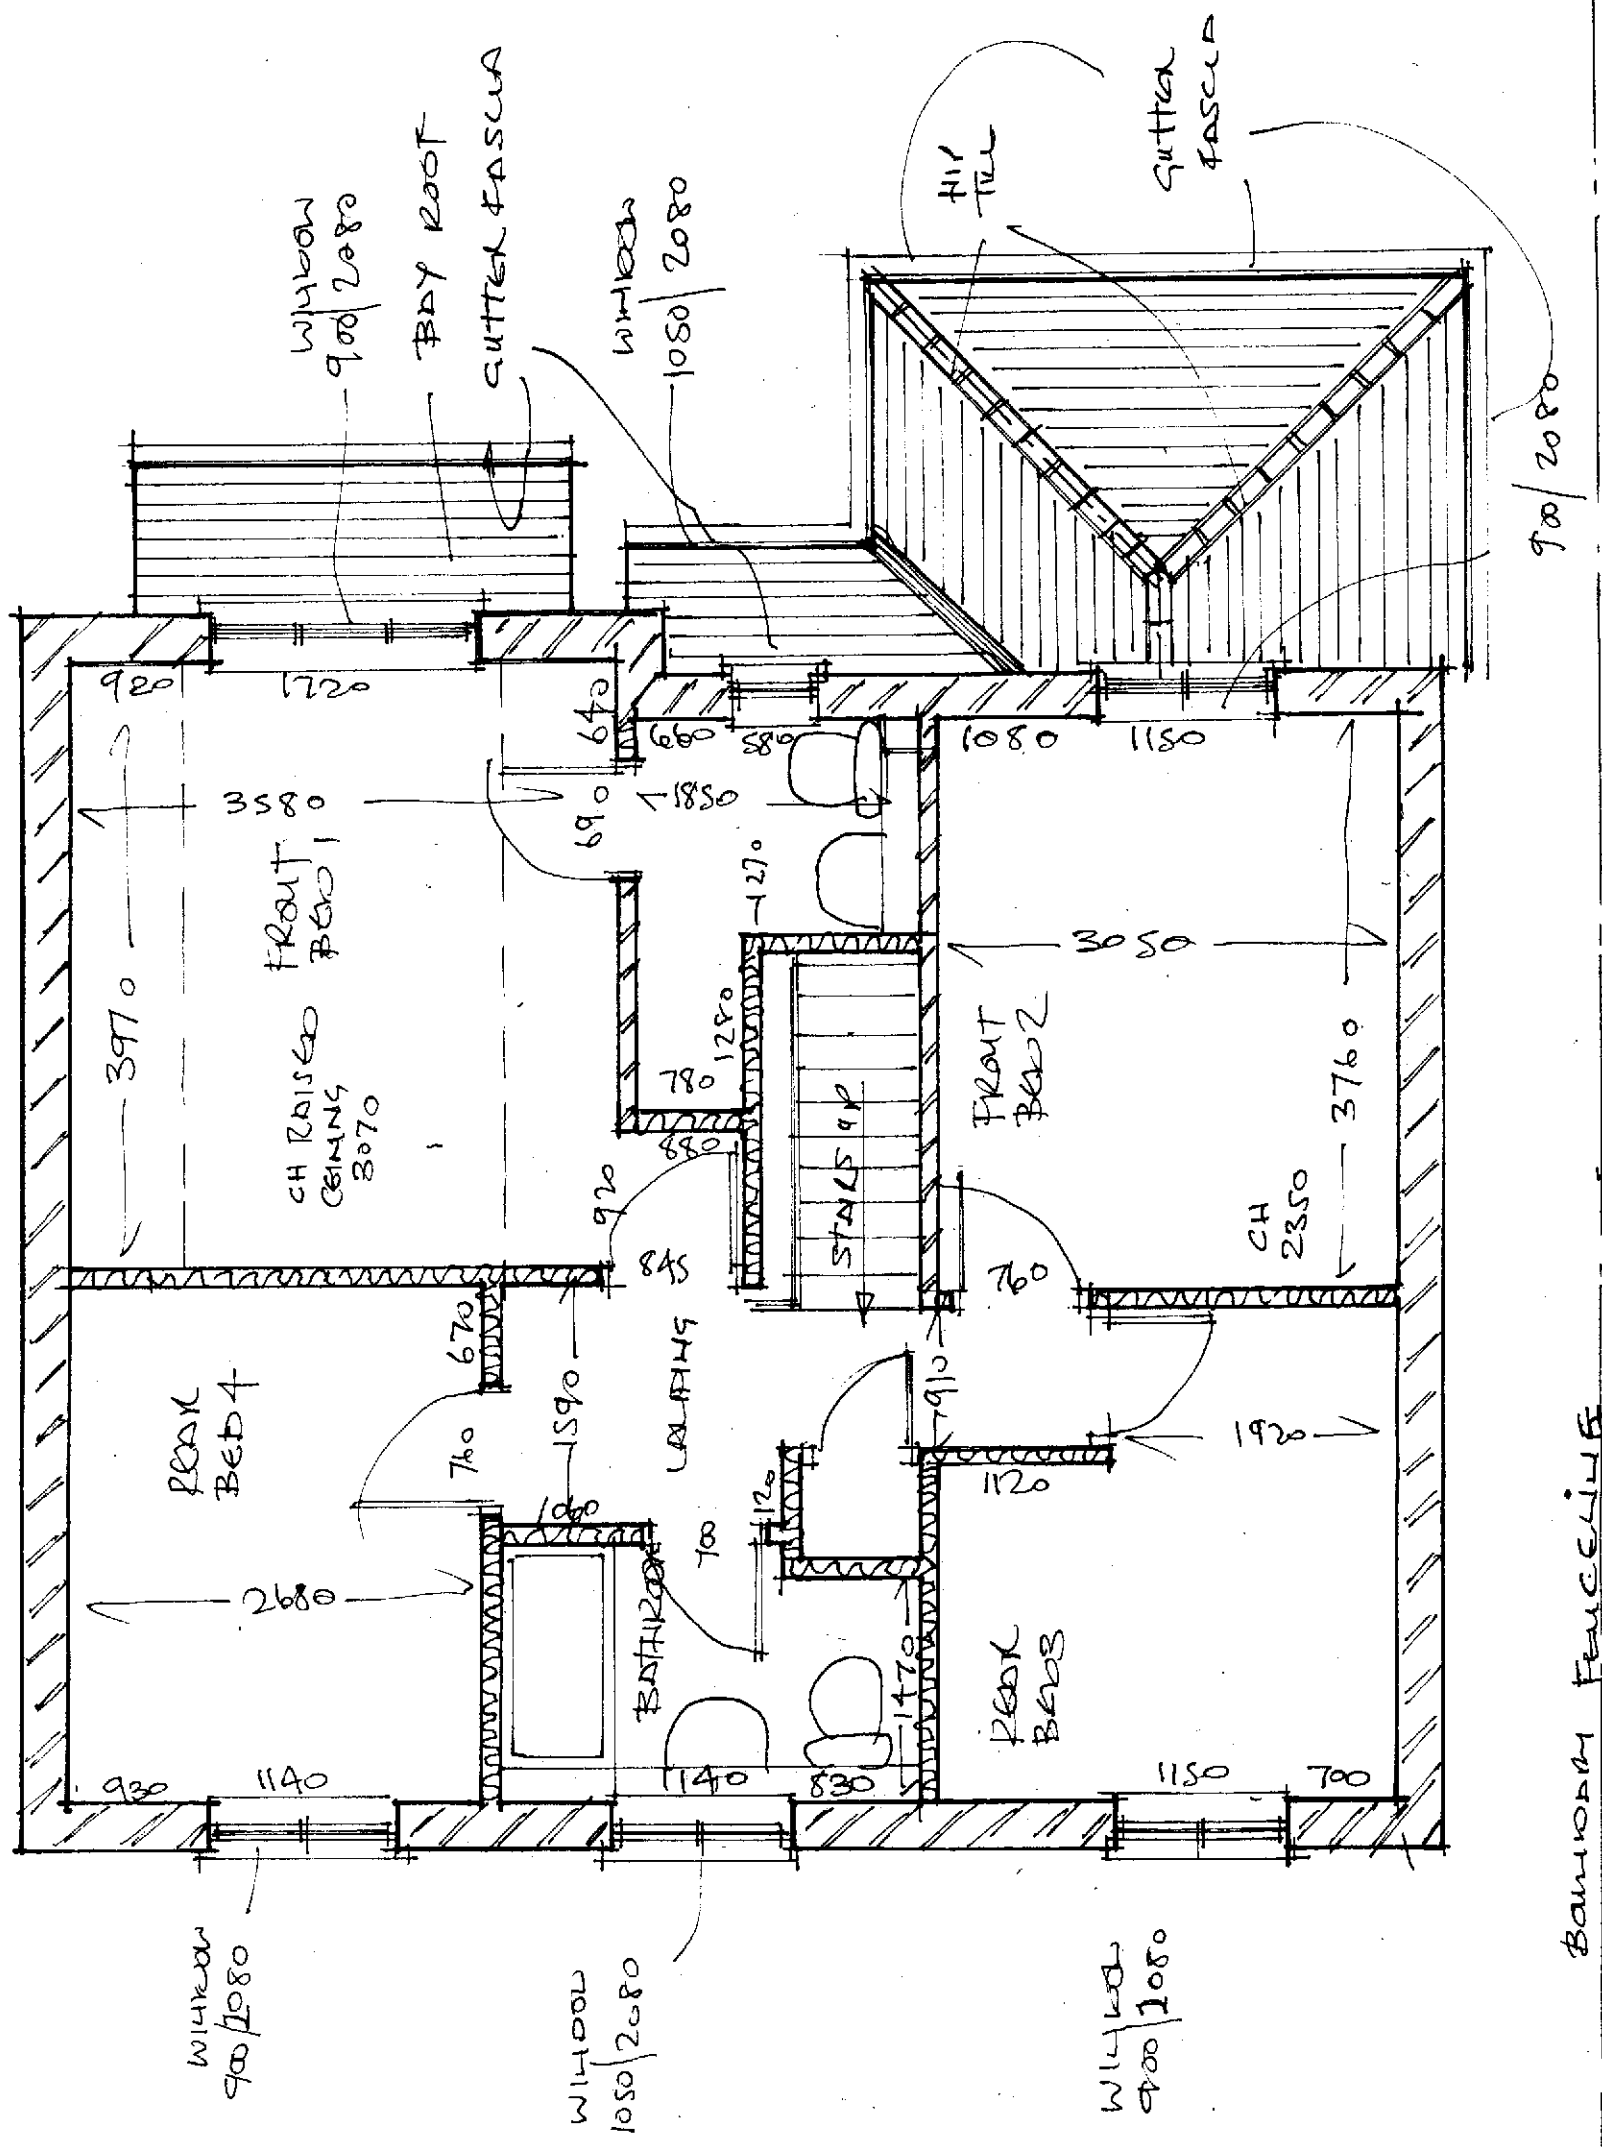

Banbury Peaceliff


PLANS: 10, HIGHFIELD CRESCENT, C34 4AX Plan Scale H080
 PLAN N° 18/419/10/21/det DATE 28/09/21 PAGE SIZE A3 EXISTING GROUND
 SCALE BAR 0 0.5 1m 1.5 2m 2.5 3m

FLOOR PLAN

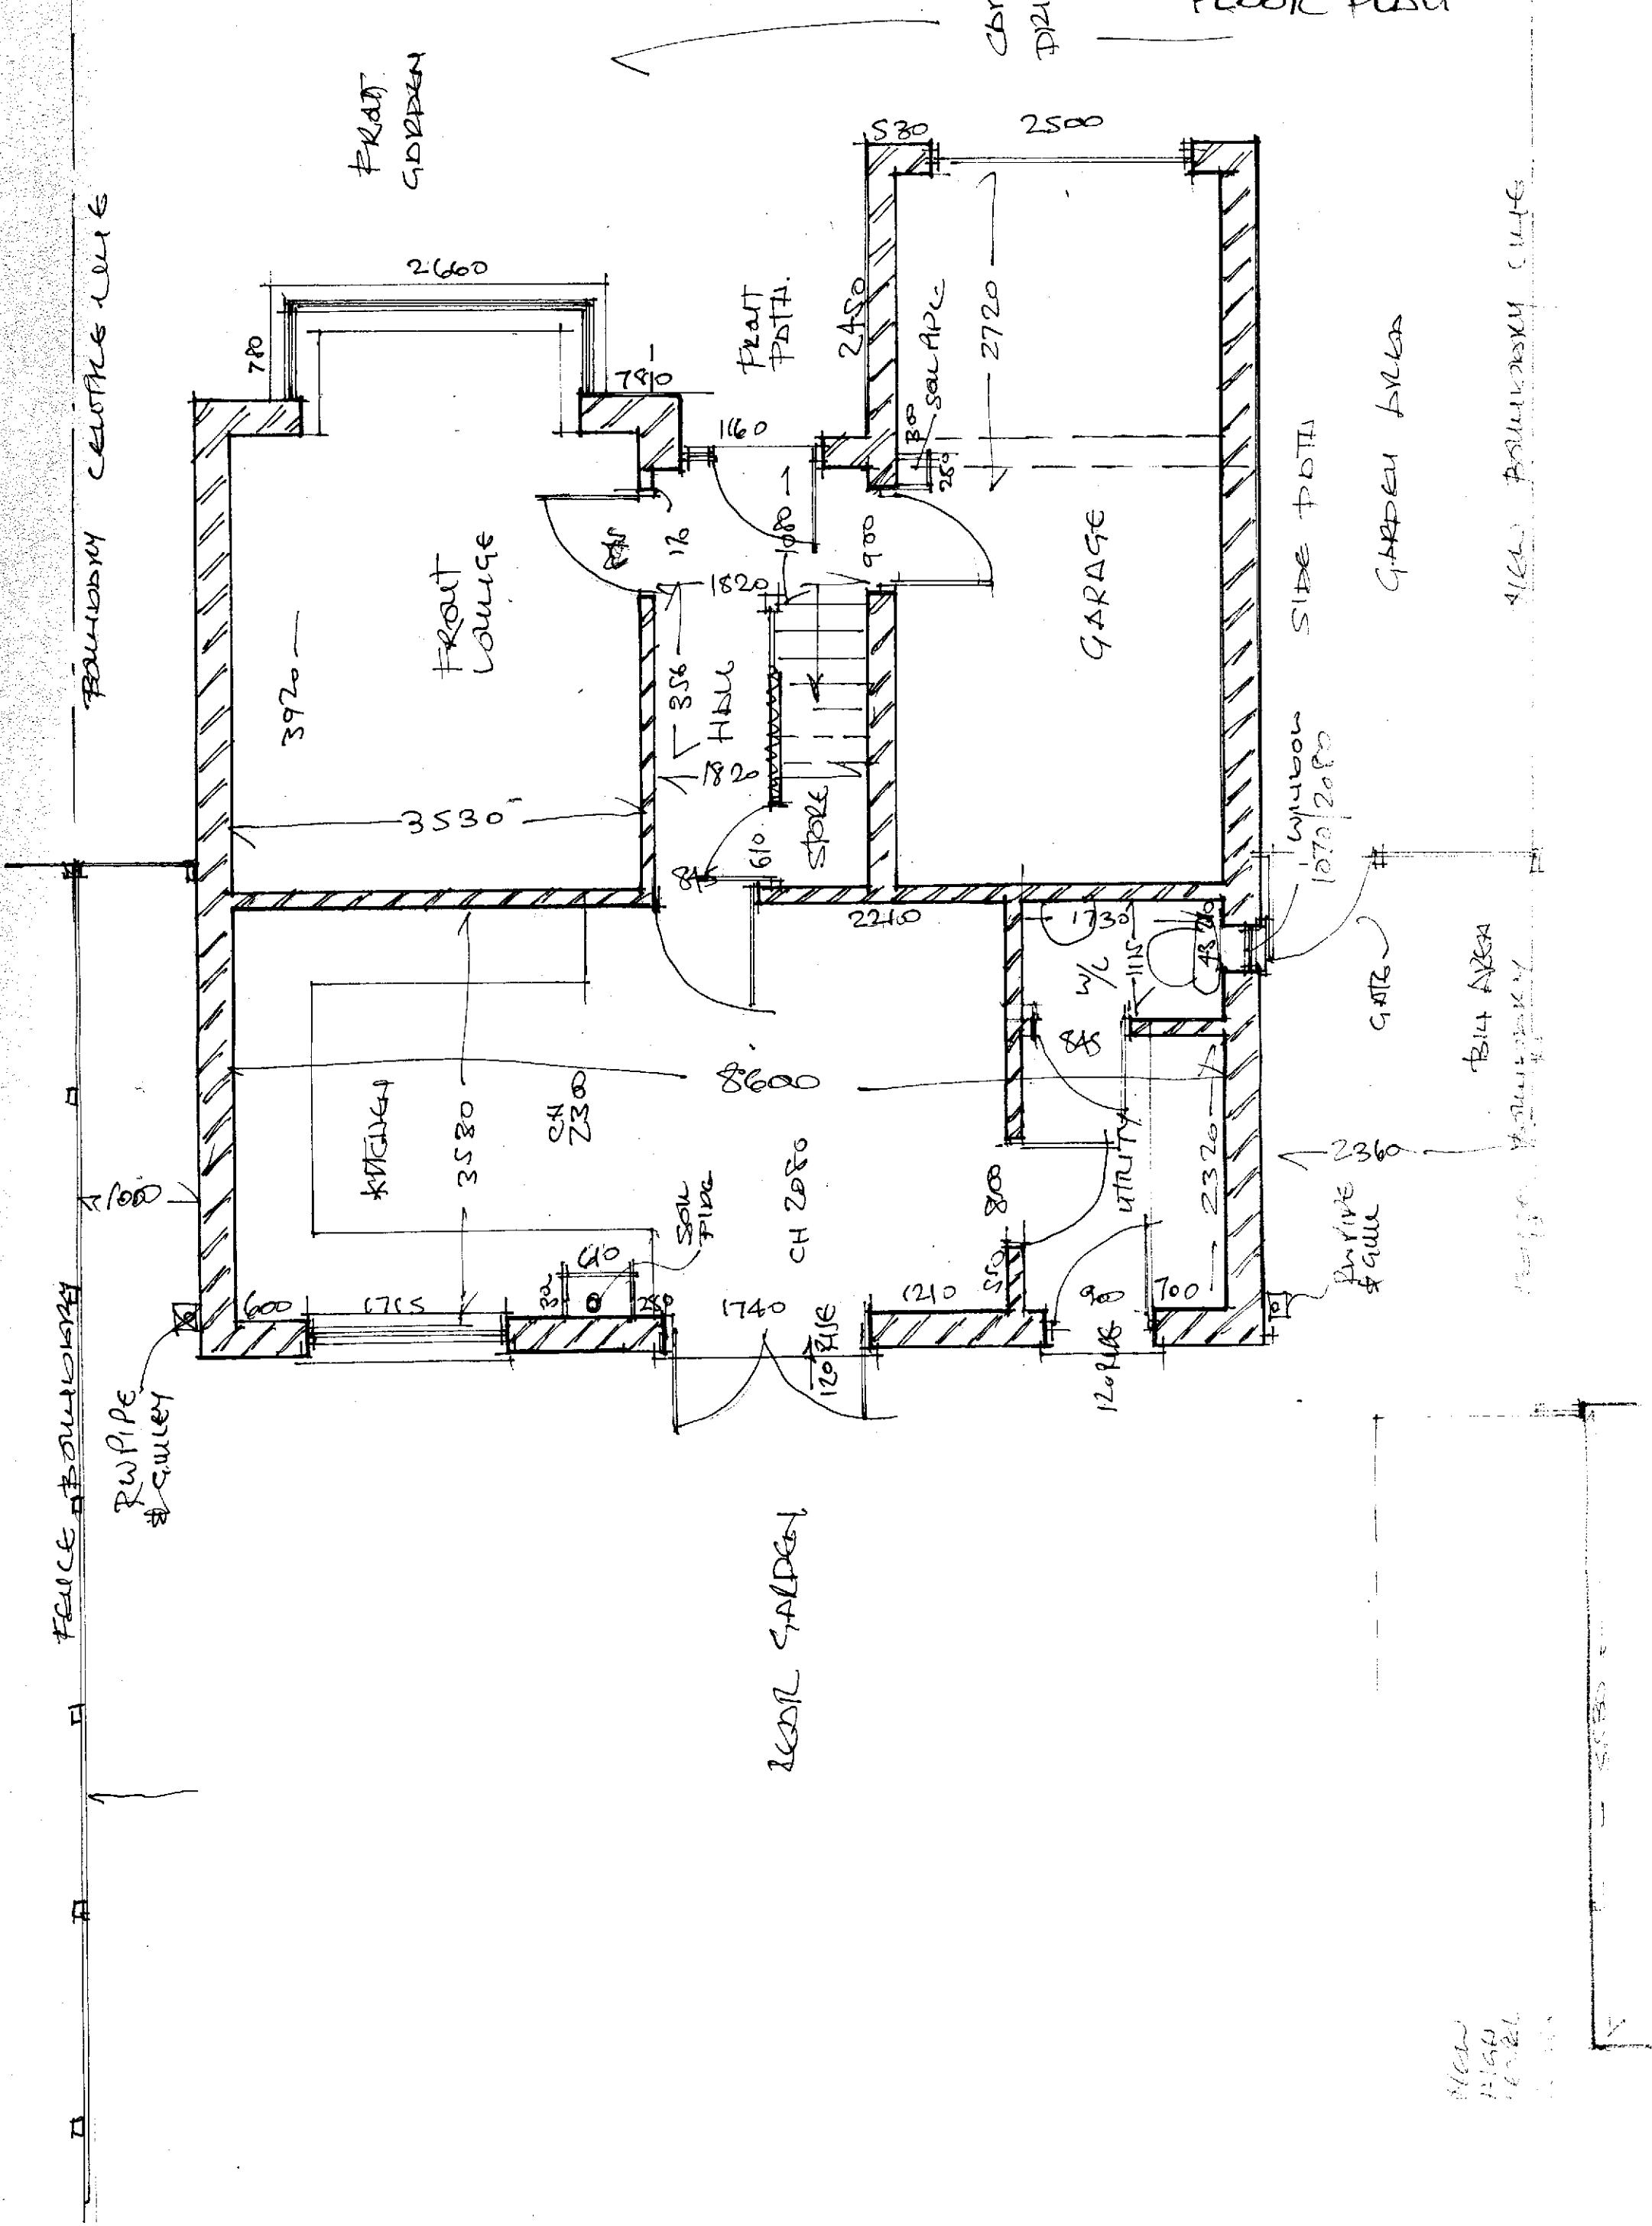


Plans: 10, HIGHERFIELD CRESCENT L34 4AX Plans Scale 1:50 Scale Bar 0 or 1m 1.5 2m 2.5 3m

Plan N° 10/H19/10/21/044 Date 28/09/21 Page Size A3 Existing Roof Elevation.

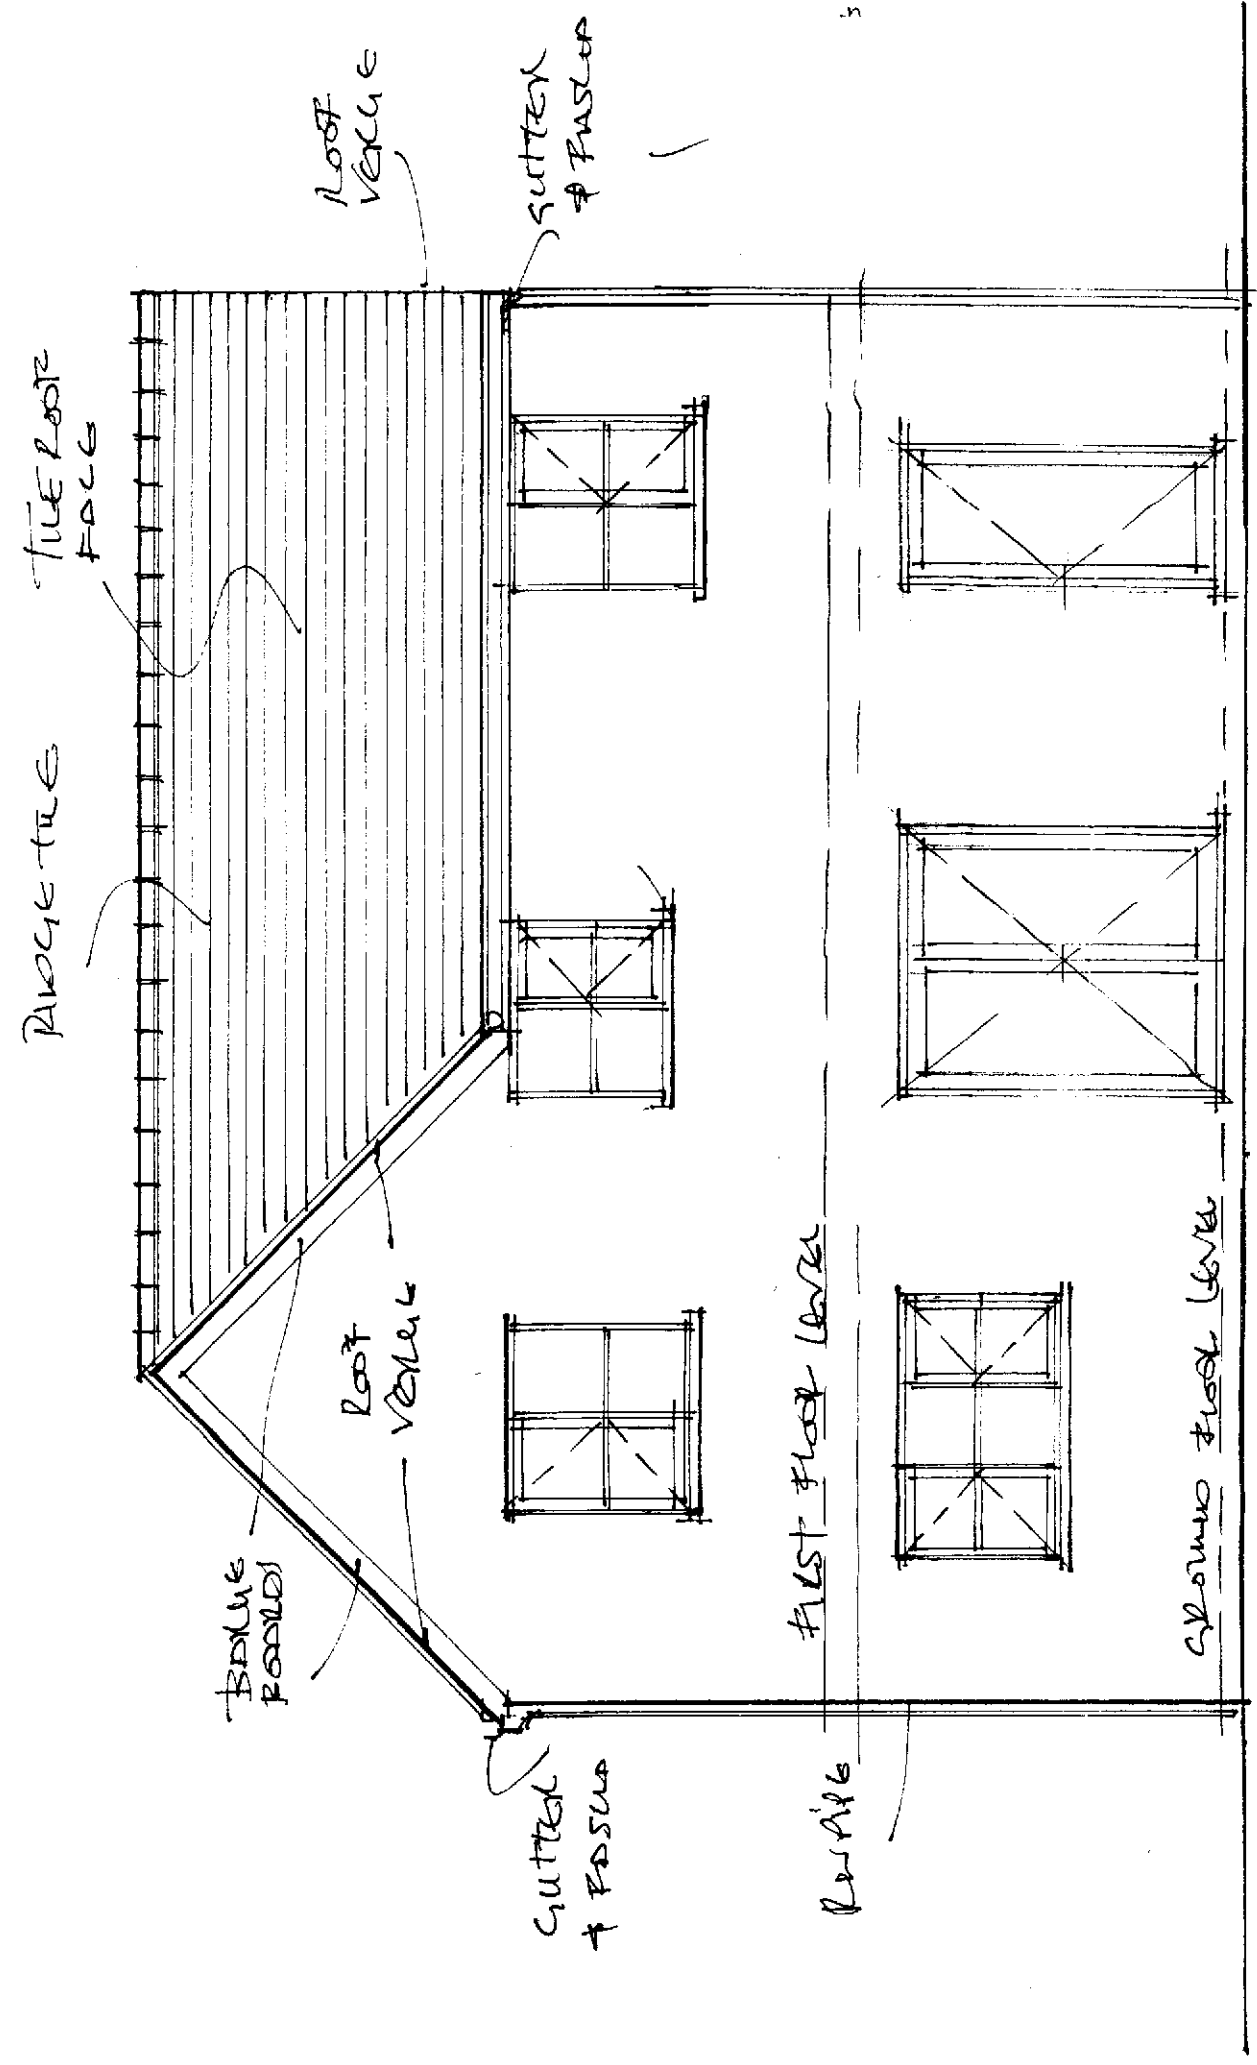

TRANS: 10, HIGHERFIELD CRESCENT L34 4AX Plans Scale 1:600 Scale bar 0 0.5 1m 1.5 2m 2.5 3m

PLAN N° 10/H19 (10/21/01) Date 28/09/21 Page Size A3 RIGHT EXISTING HAND GARAGE ELEVATION

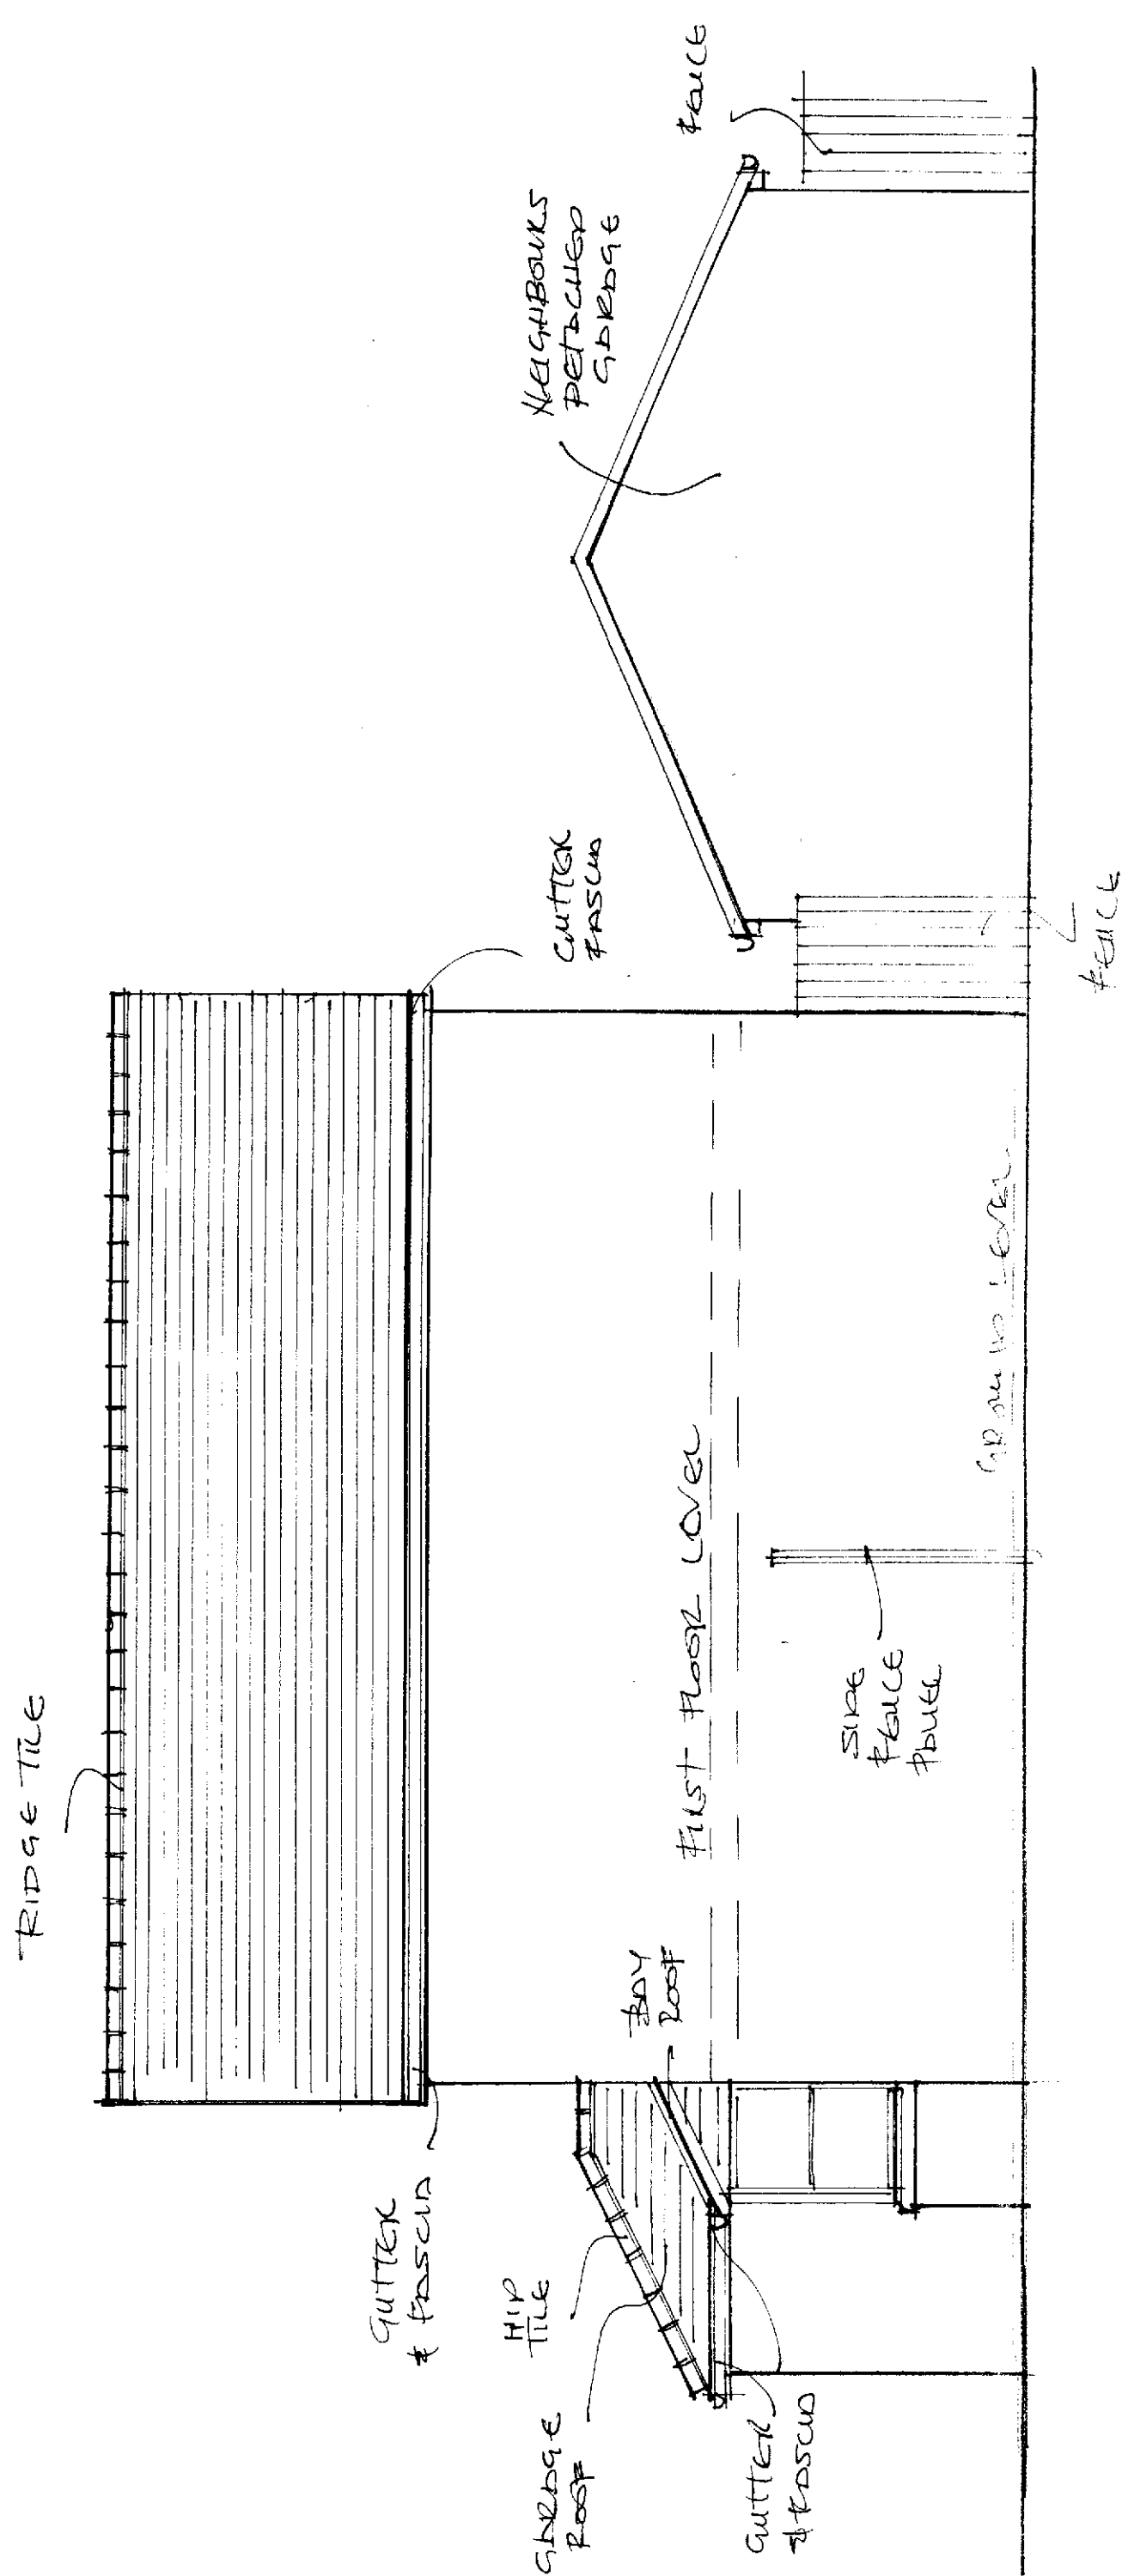

Scale Bar 0 0.5 1m 1.5 2m 2.5 3m


Plus Scale 1 to 80

crescent,

11/10/21/03

Page 8126 A3

Existing Left Hand Cable Elevation

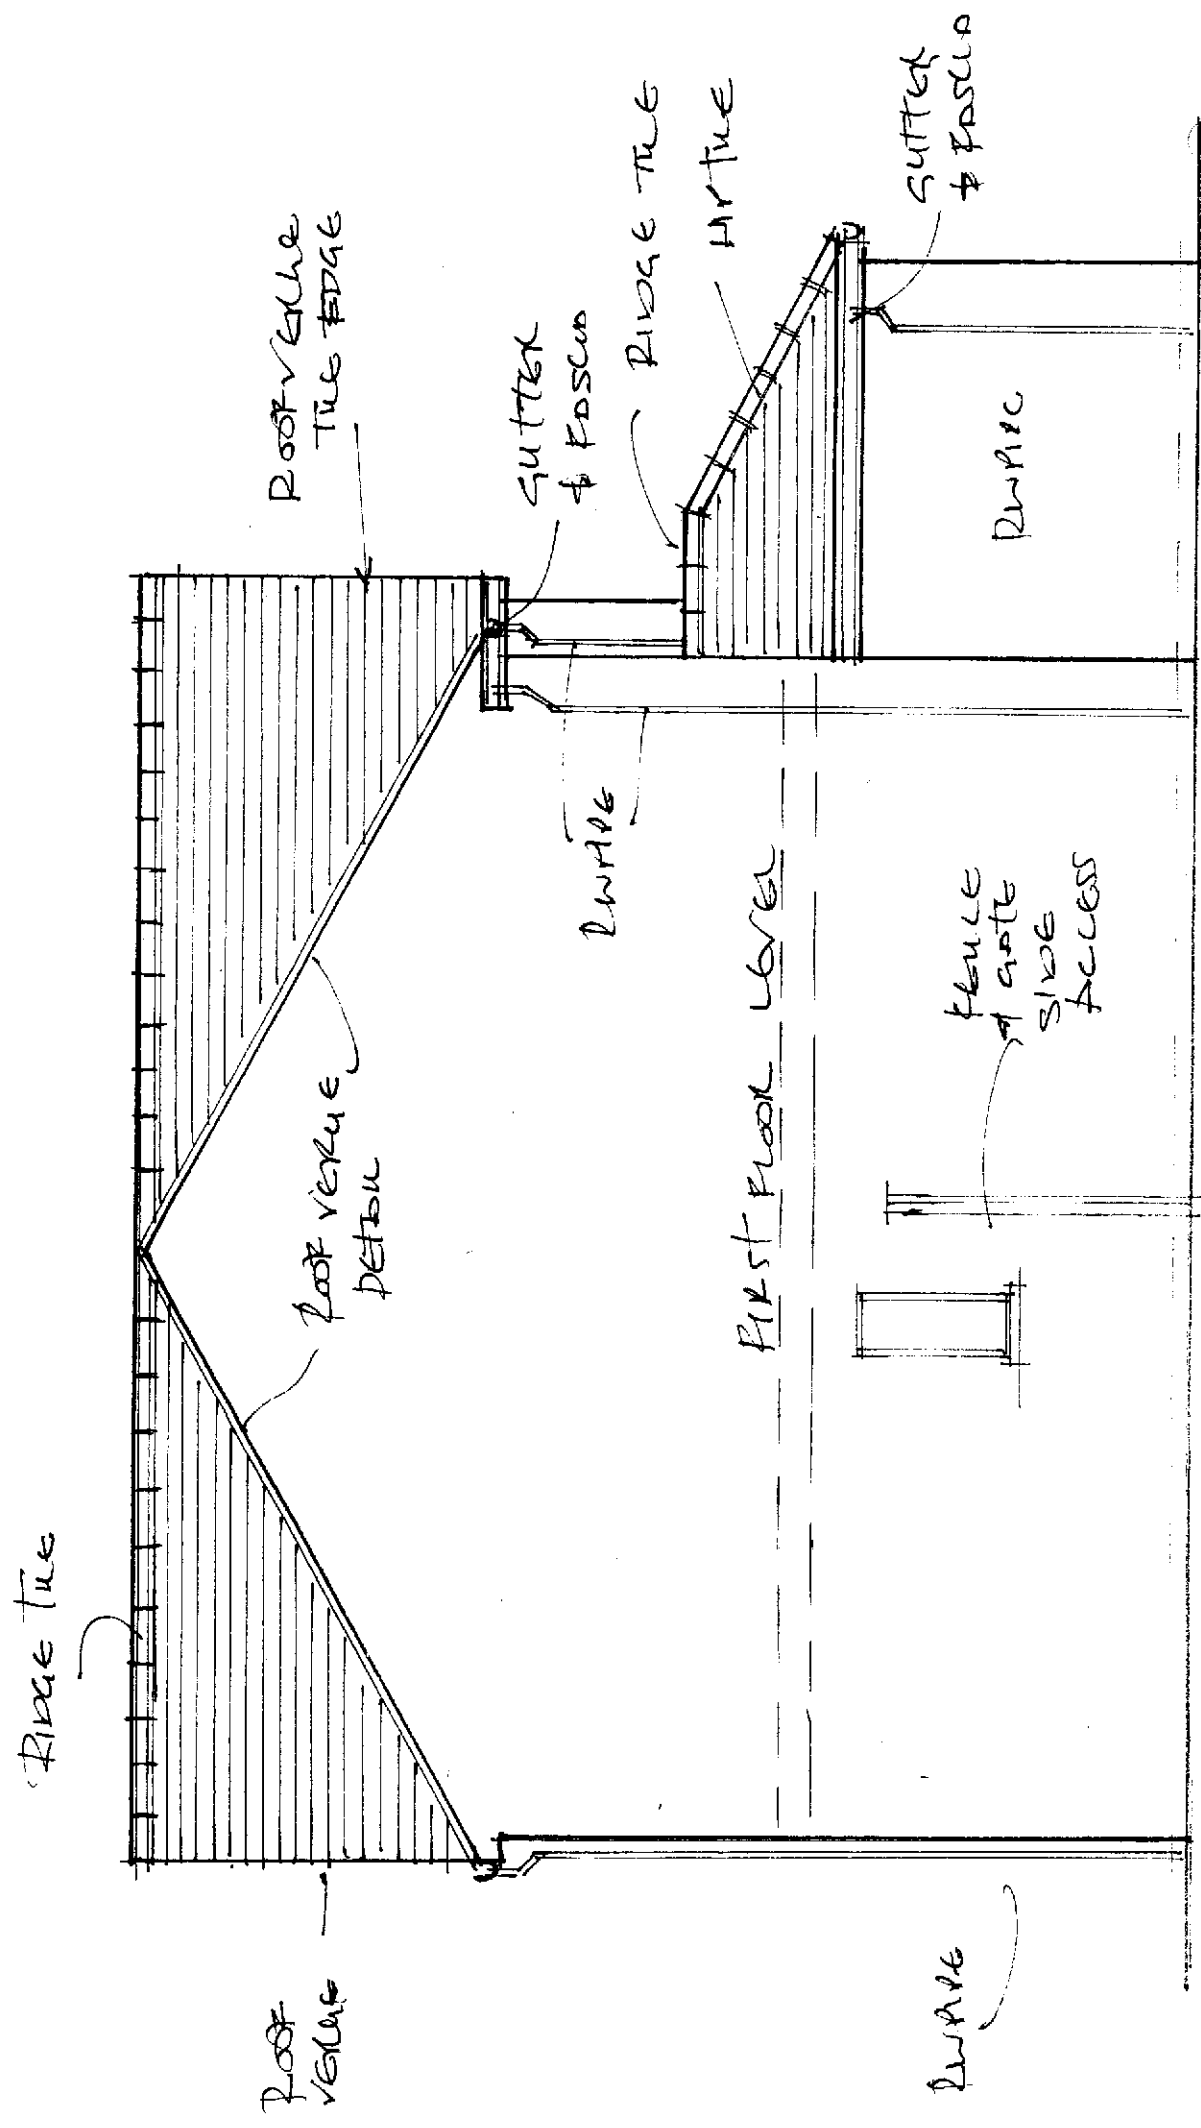

Plans: 10, Higherfield Crescent CB4 4AX

Draw No	Date	Page Size	Existing	Front	Elevation
Draw No: 10/H14/10/21/02	Date 28/09/21	Page Size A3	Existing	Front	Elevation

