



PLANS: 10, HIGHFIELD CRESCENT, C34 4X Plan Scale H=50
 PLAN NO 10/HIG/10/21/06 DATE 28/09/21 PAGE SIZE A3 PROPOSED GROUND
 SCALE BAR 0 0.5 1m 1.5 2m 2.5 3m FLOOR PLAN.

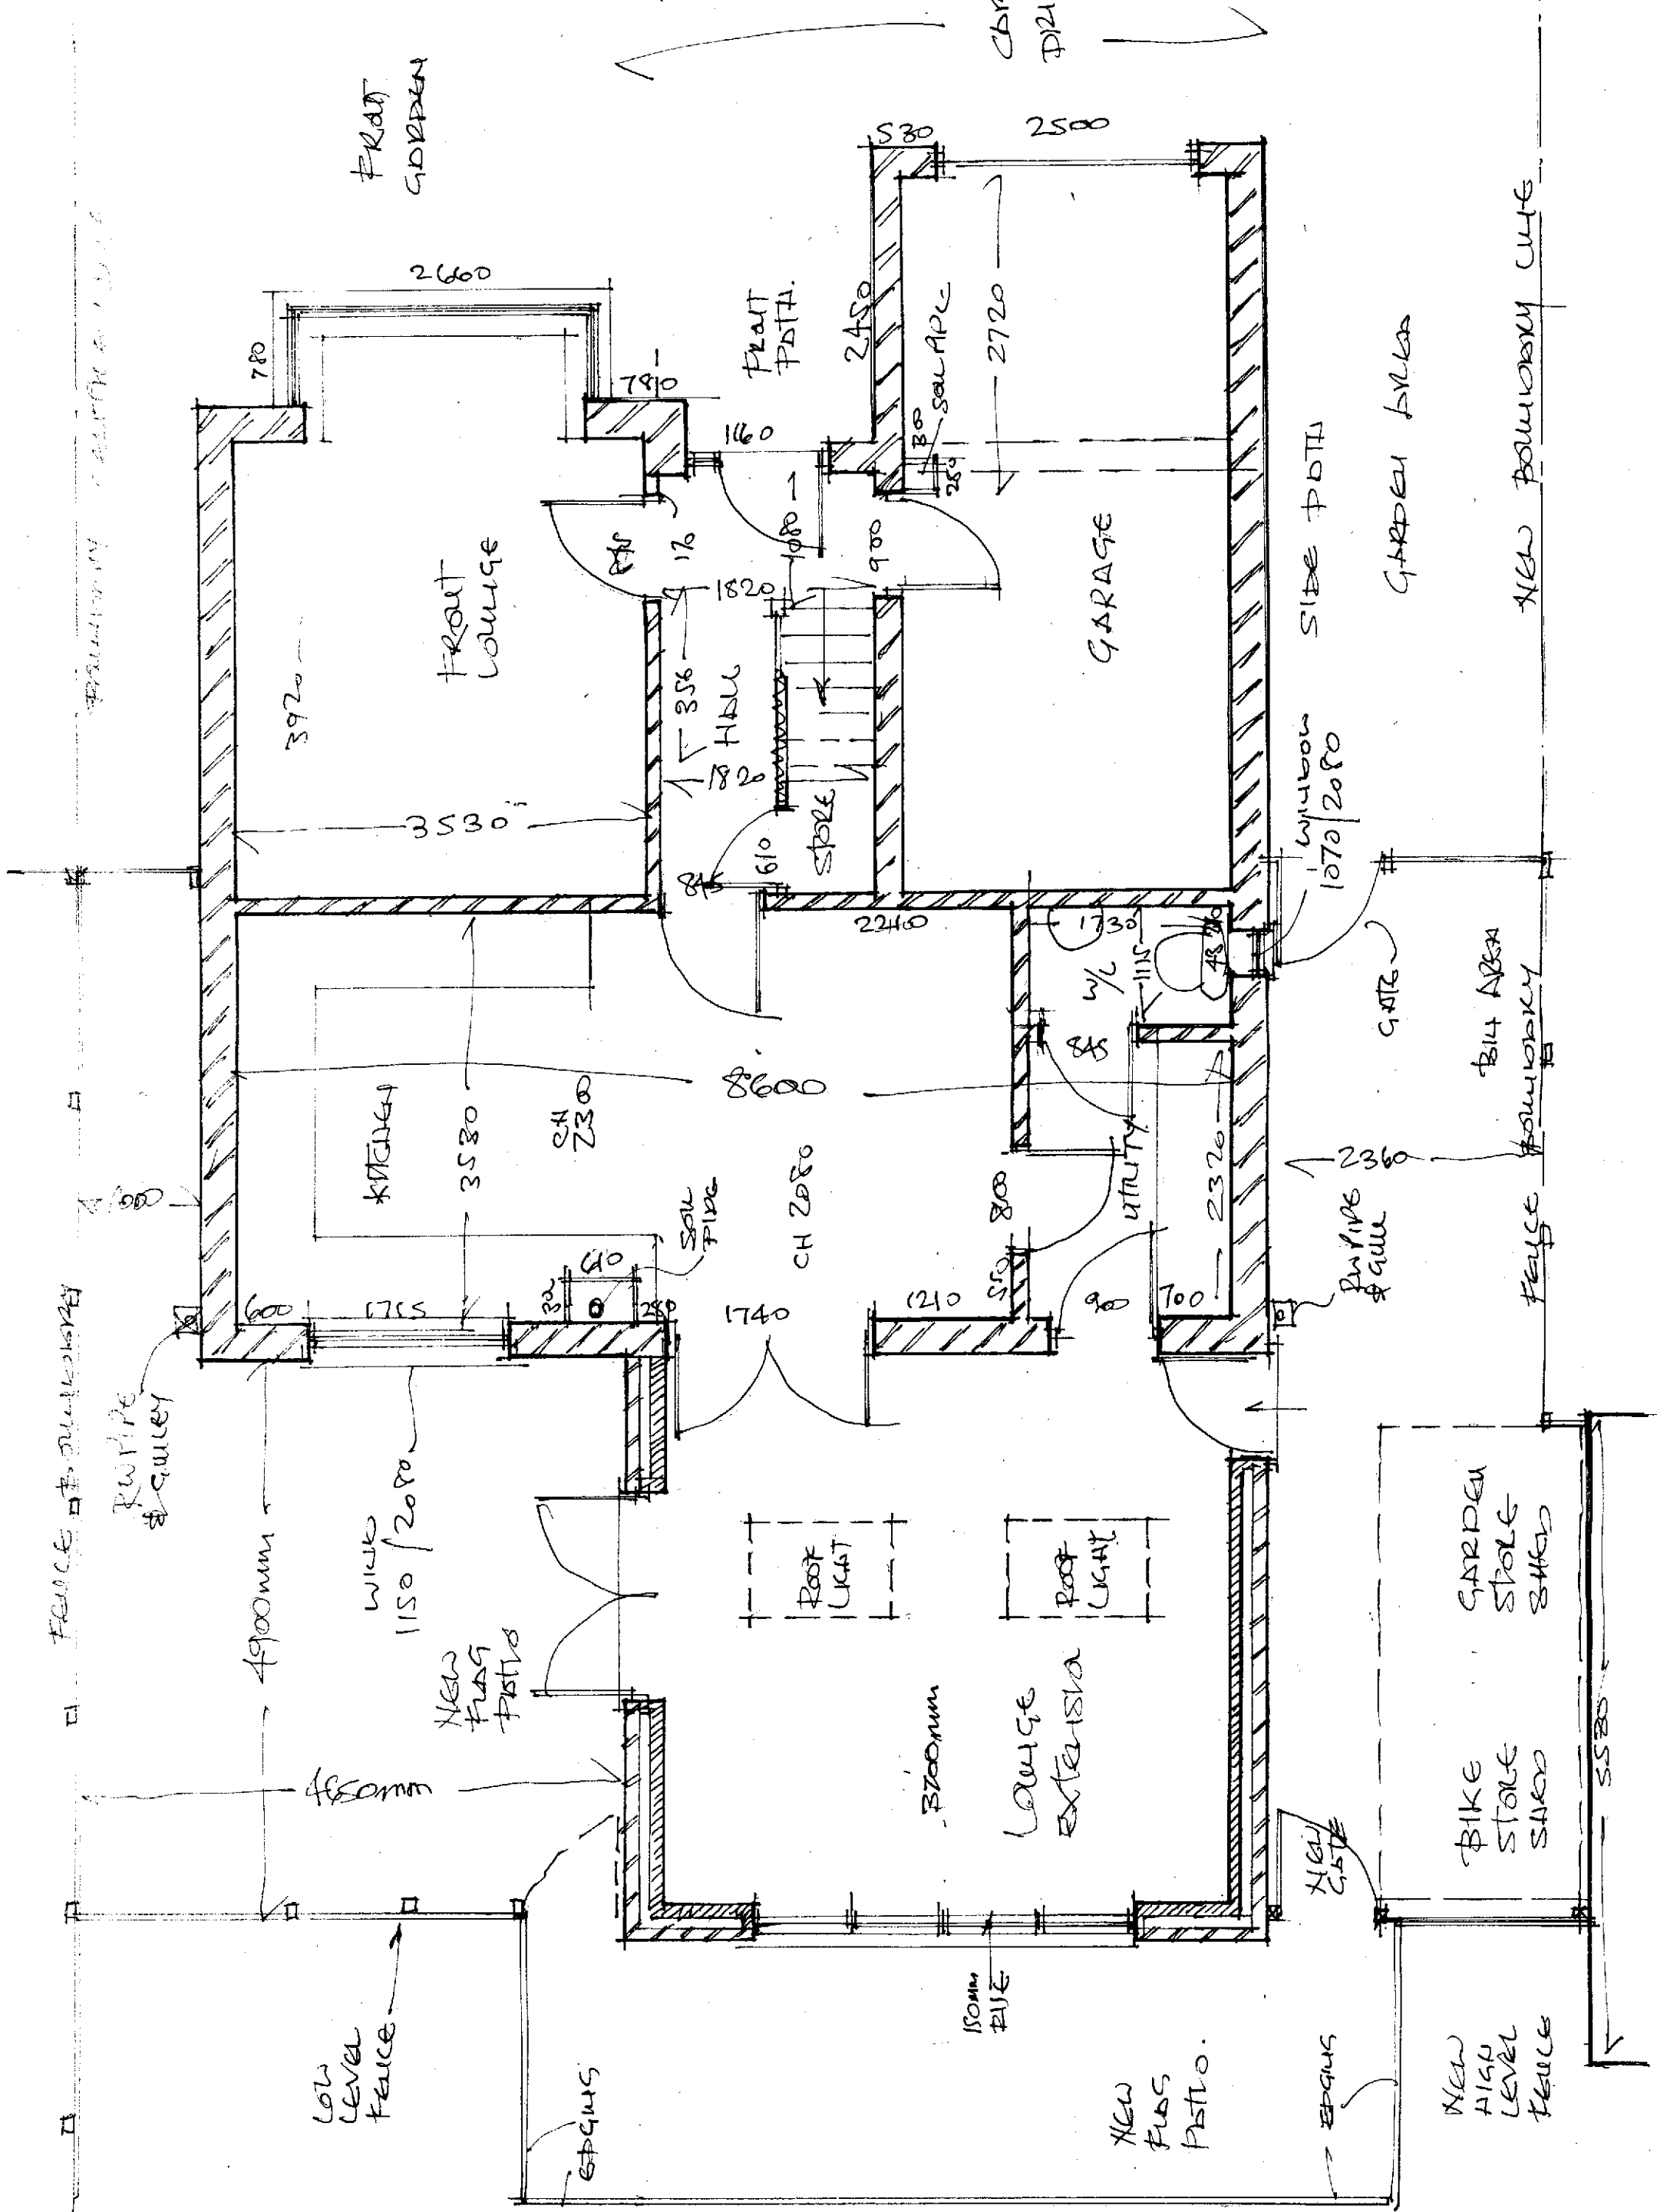

Plus: 10, HigherPien Crescent, C344Ax Plus Scale 1 to 50 Scale Bar 0 0.5 1m 1.5 2m 2.5 3m


Person 10/11/10/21/055 Date 28/09/21 Page 8 of 13

Proposed first floor plan

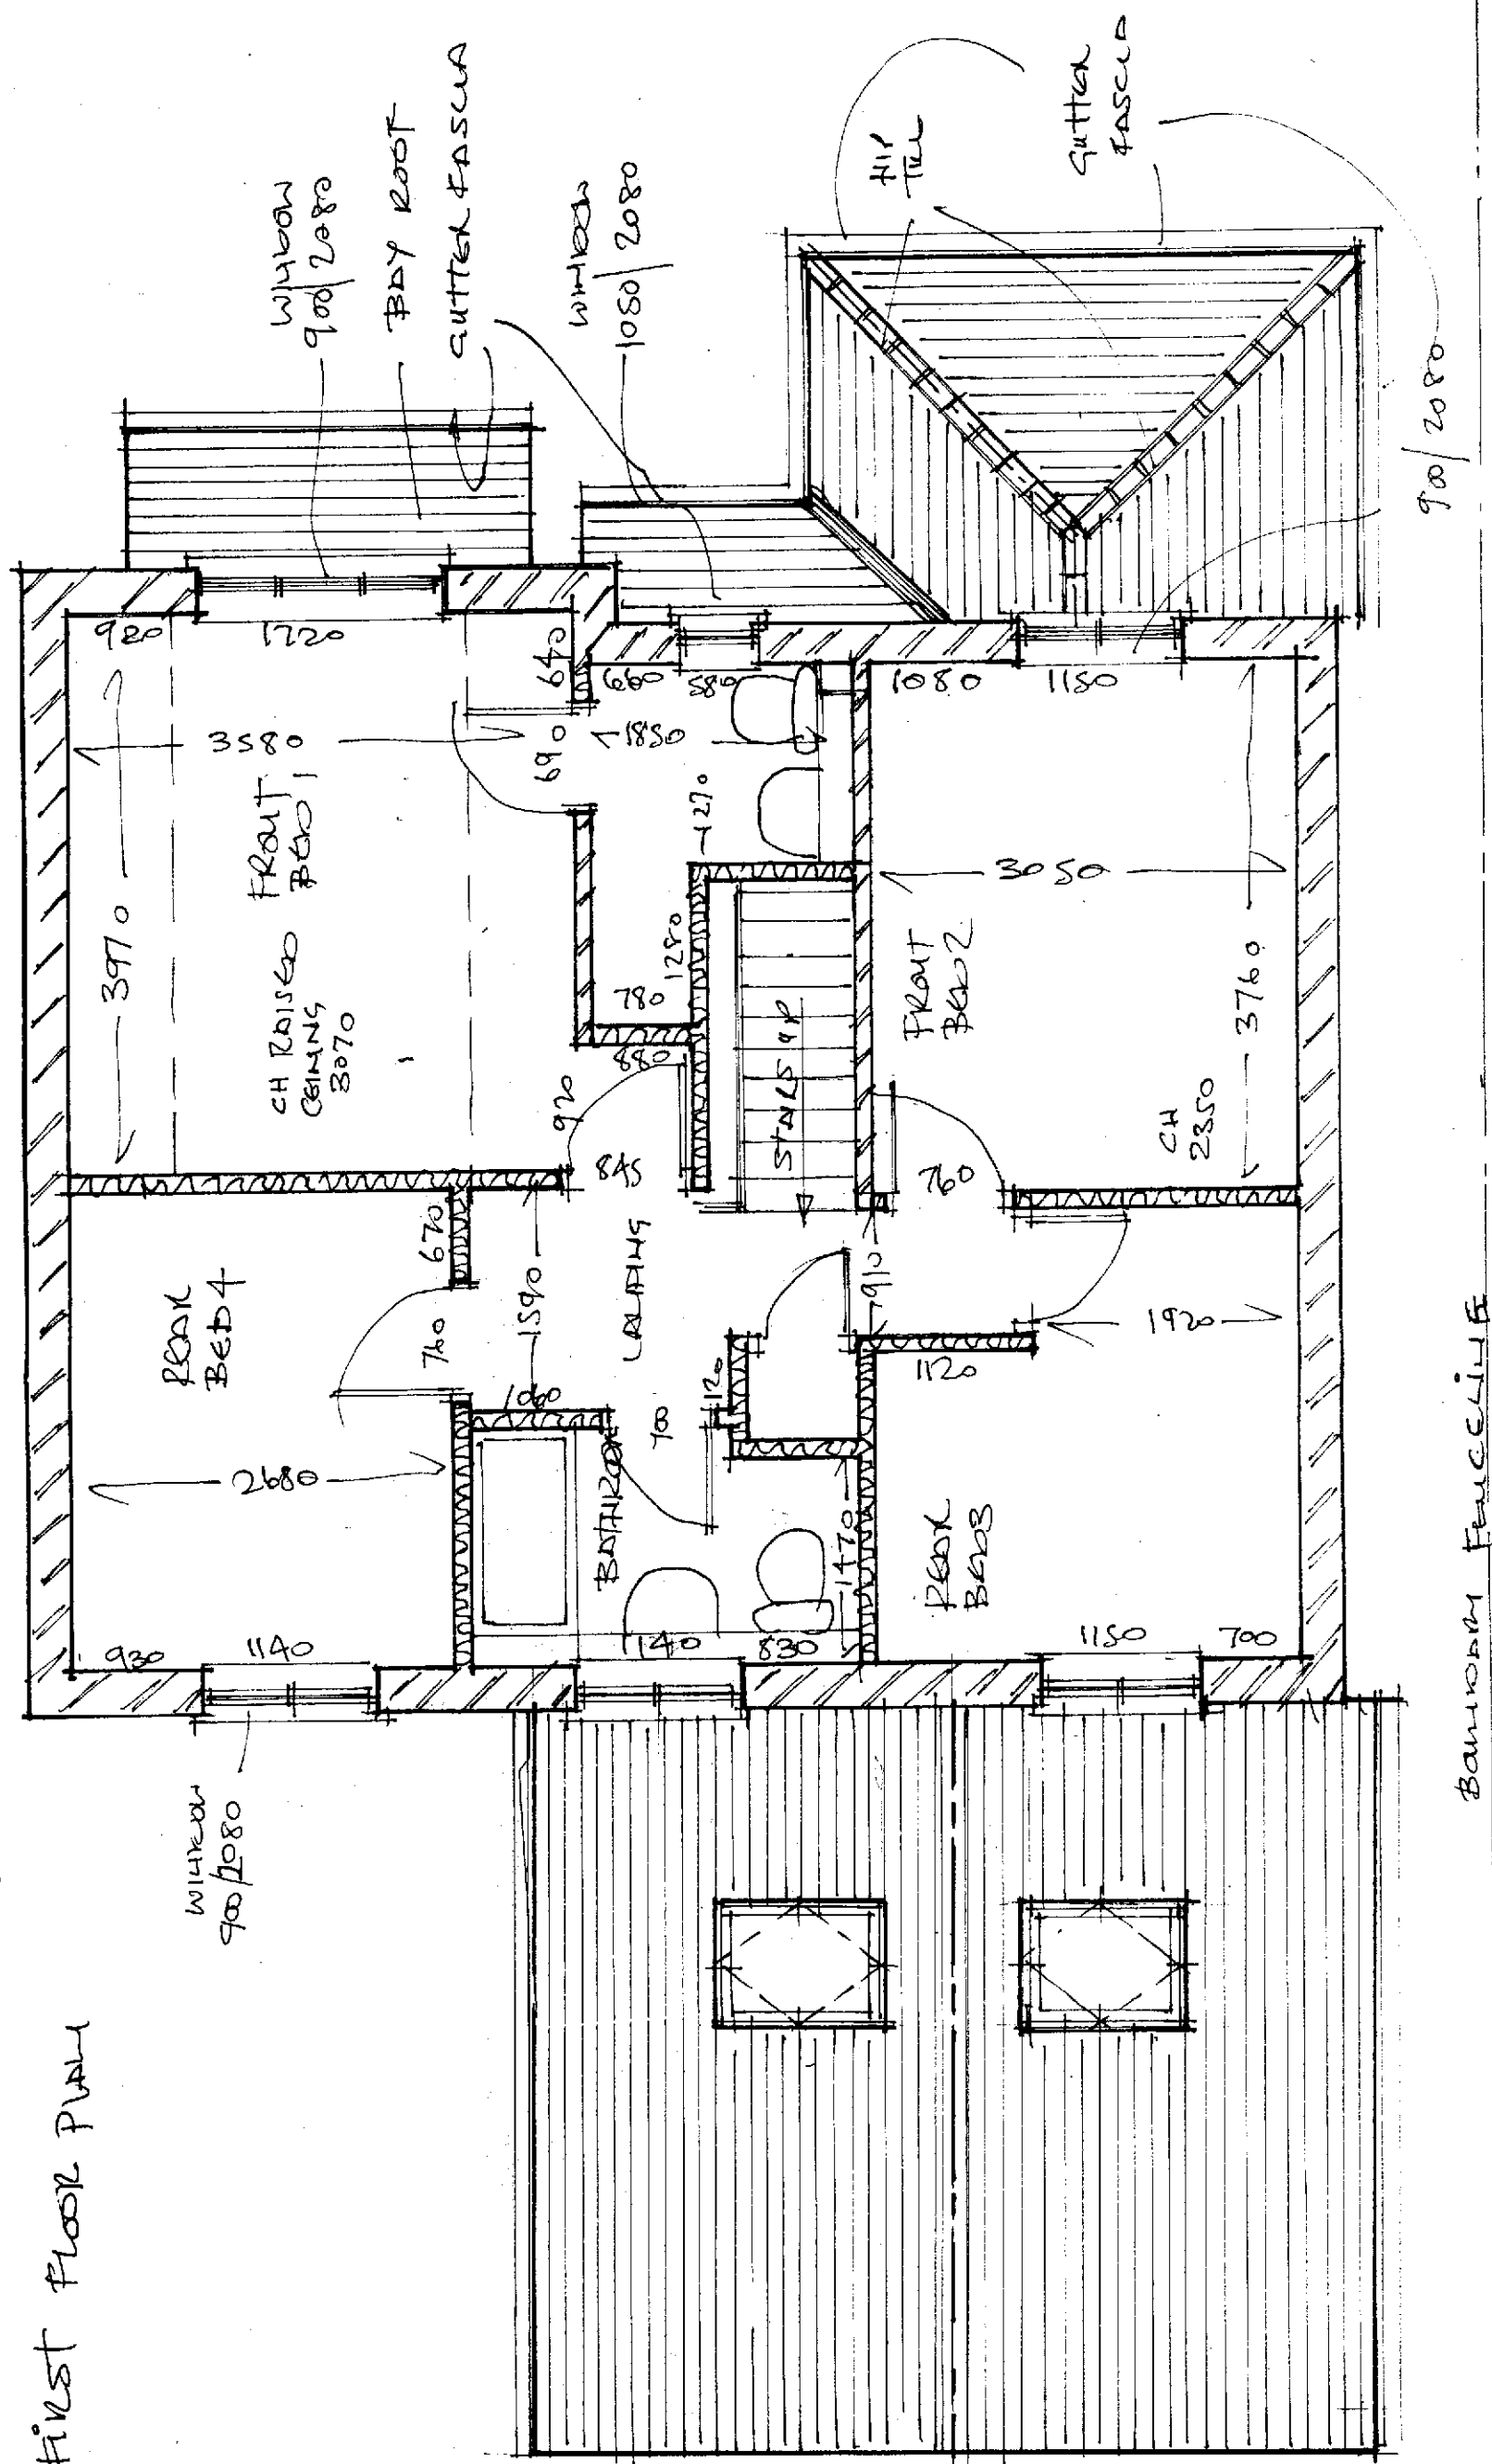

Scale Bar 0 0.5 1m 1.5 2m 2.5 3m


PLANT# 10/H19/10/21/033 Page 8126 of 3

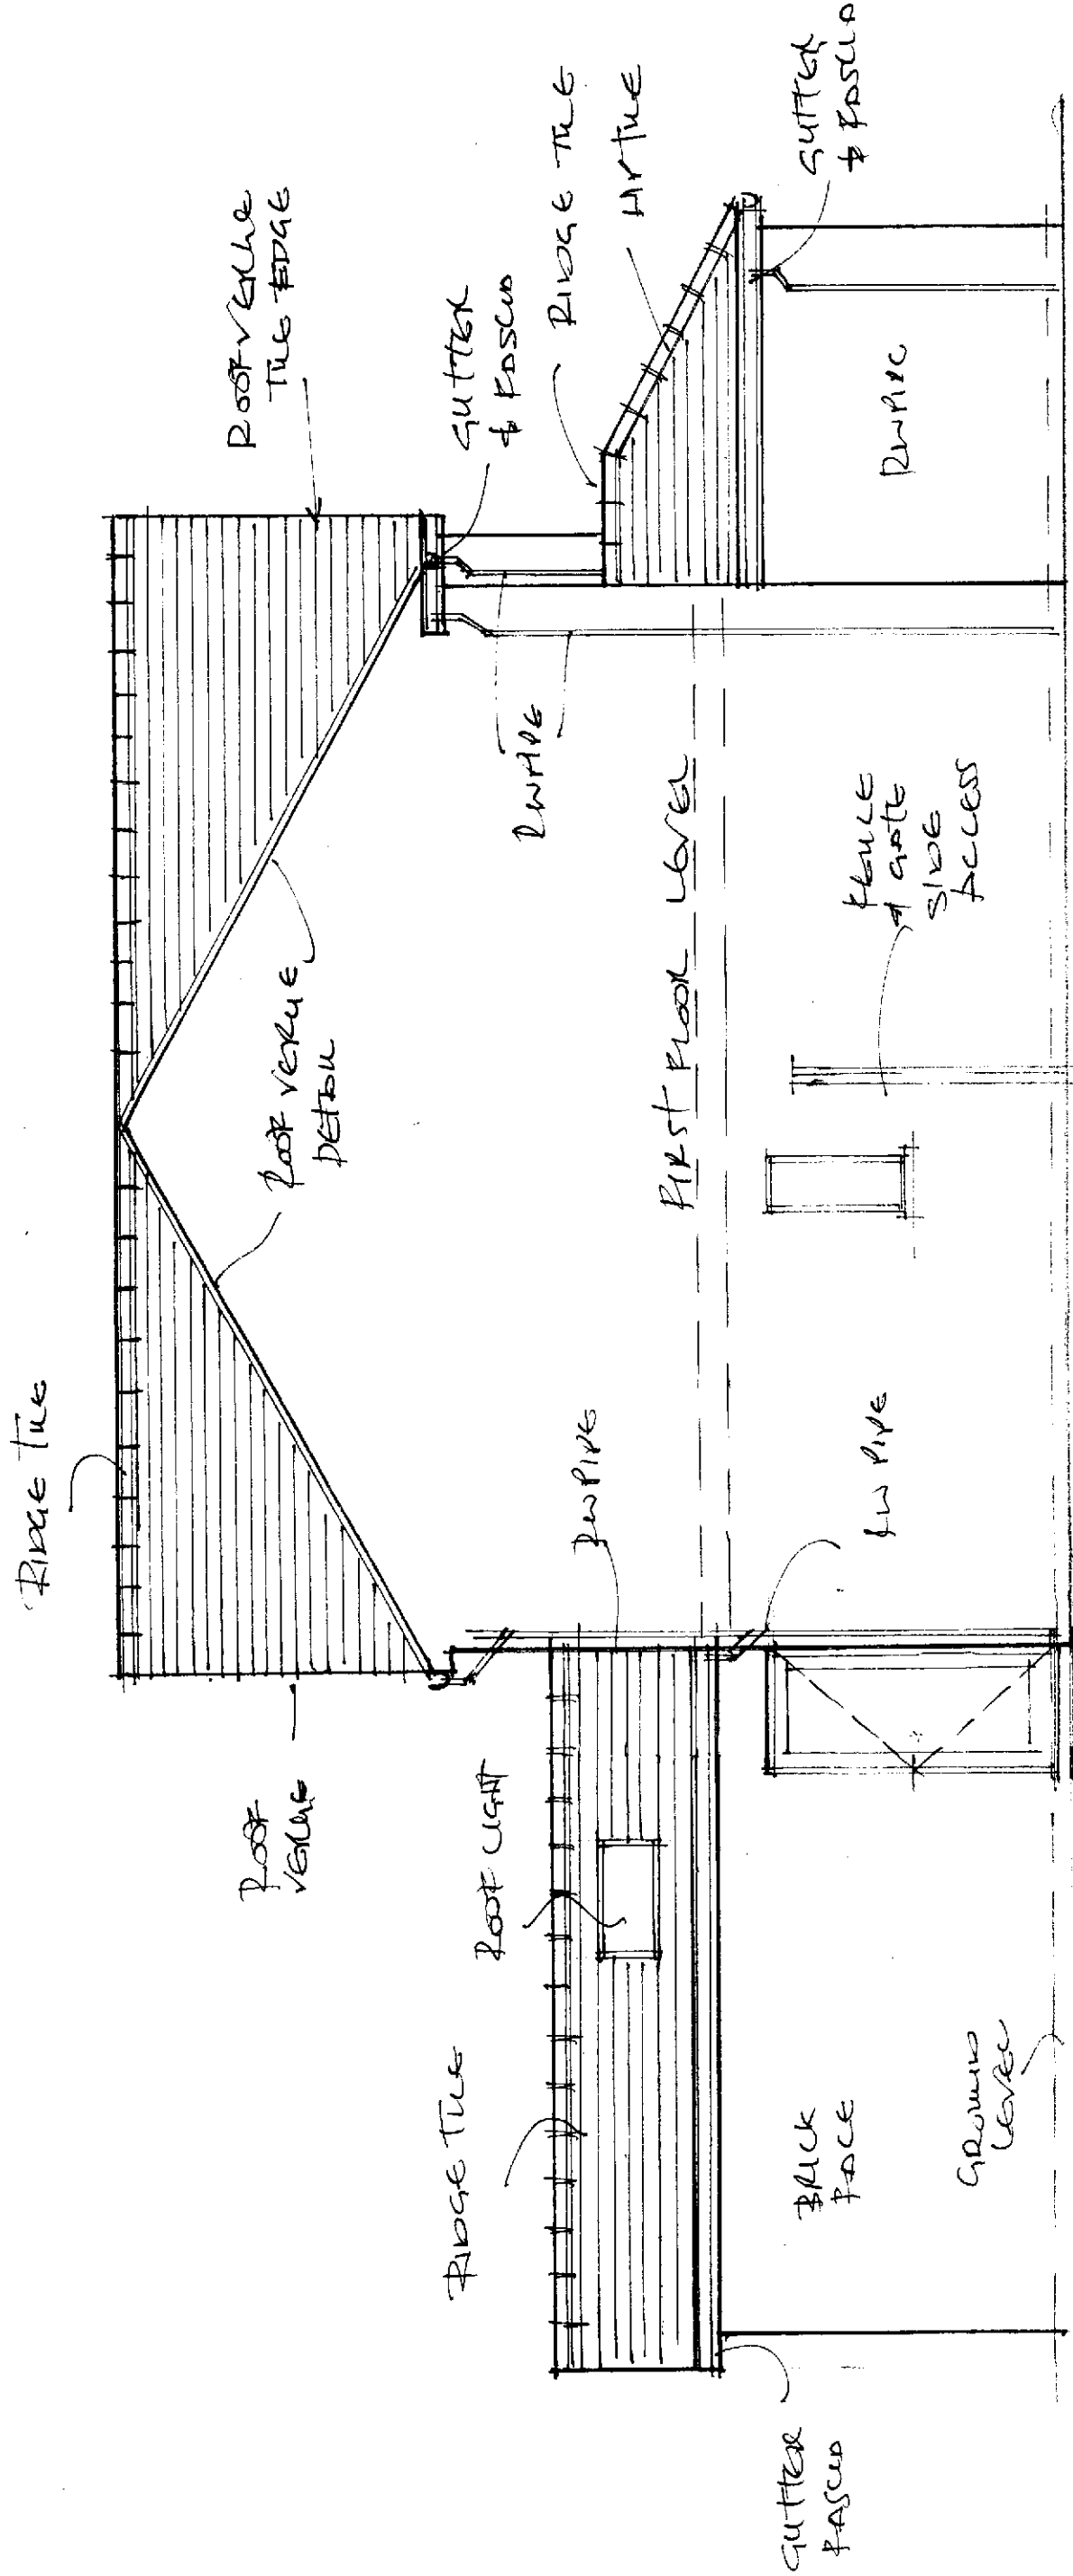

TRANS: 10, HIGHLAND CRESCENT L34 4AX Plans Scale 1/650 Scale Bar 0 0.5 1m 1.5 2m 2.5 3m

PLAN N° 10/H19 (10/21/01Z Date 28/09/21 Page Size A3 PROPOSED RAMP HAND GARAGE ELEVATION

RIDGE TILE

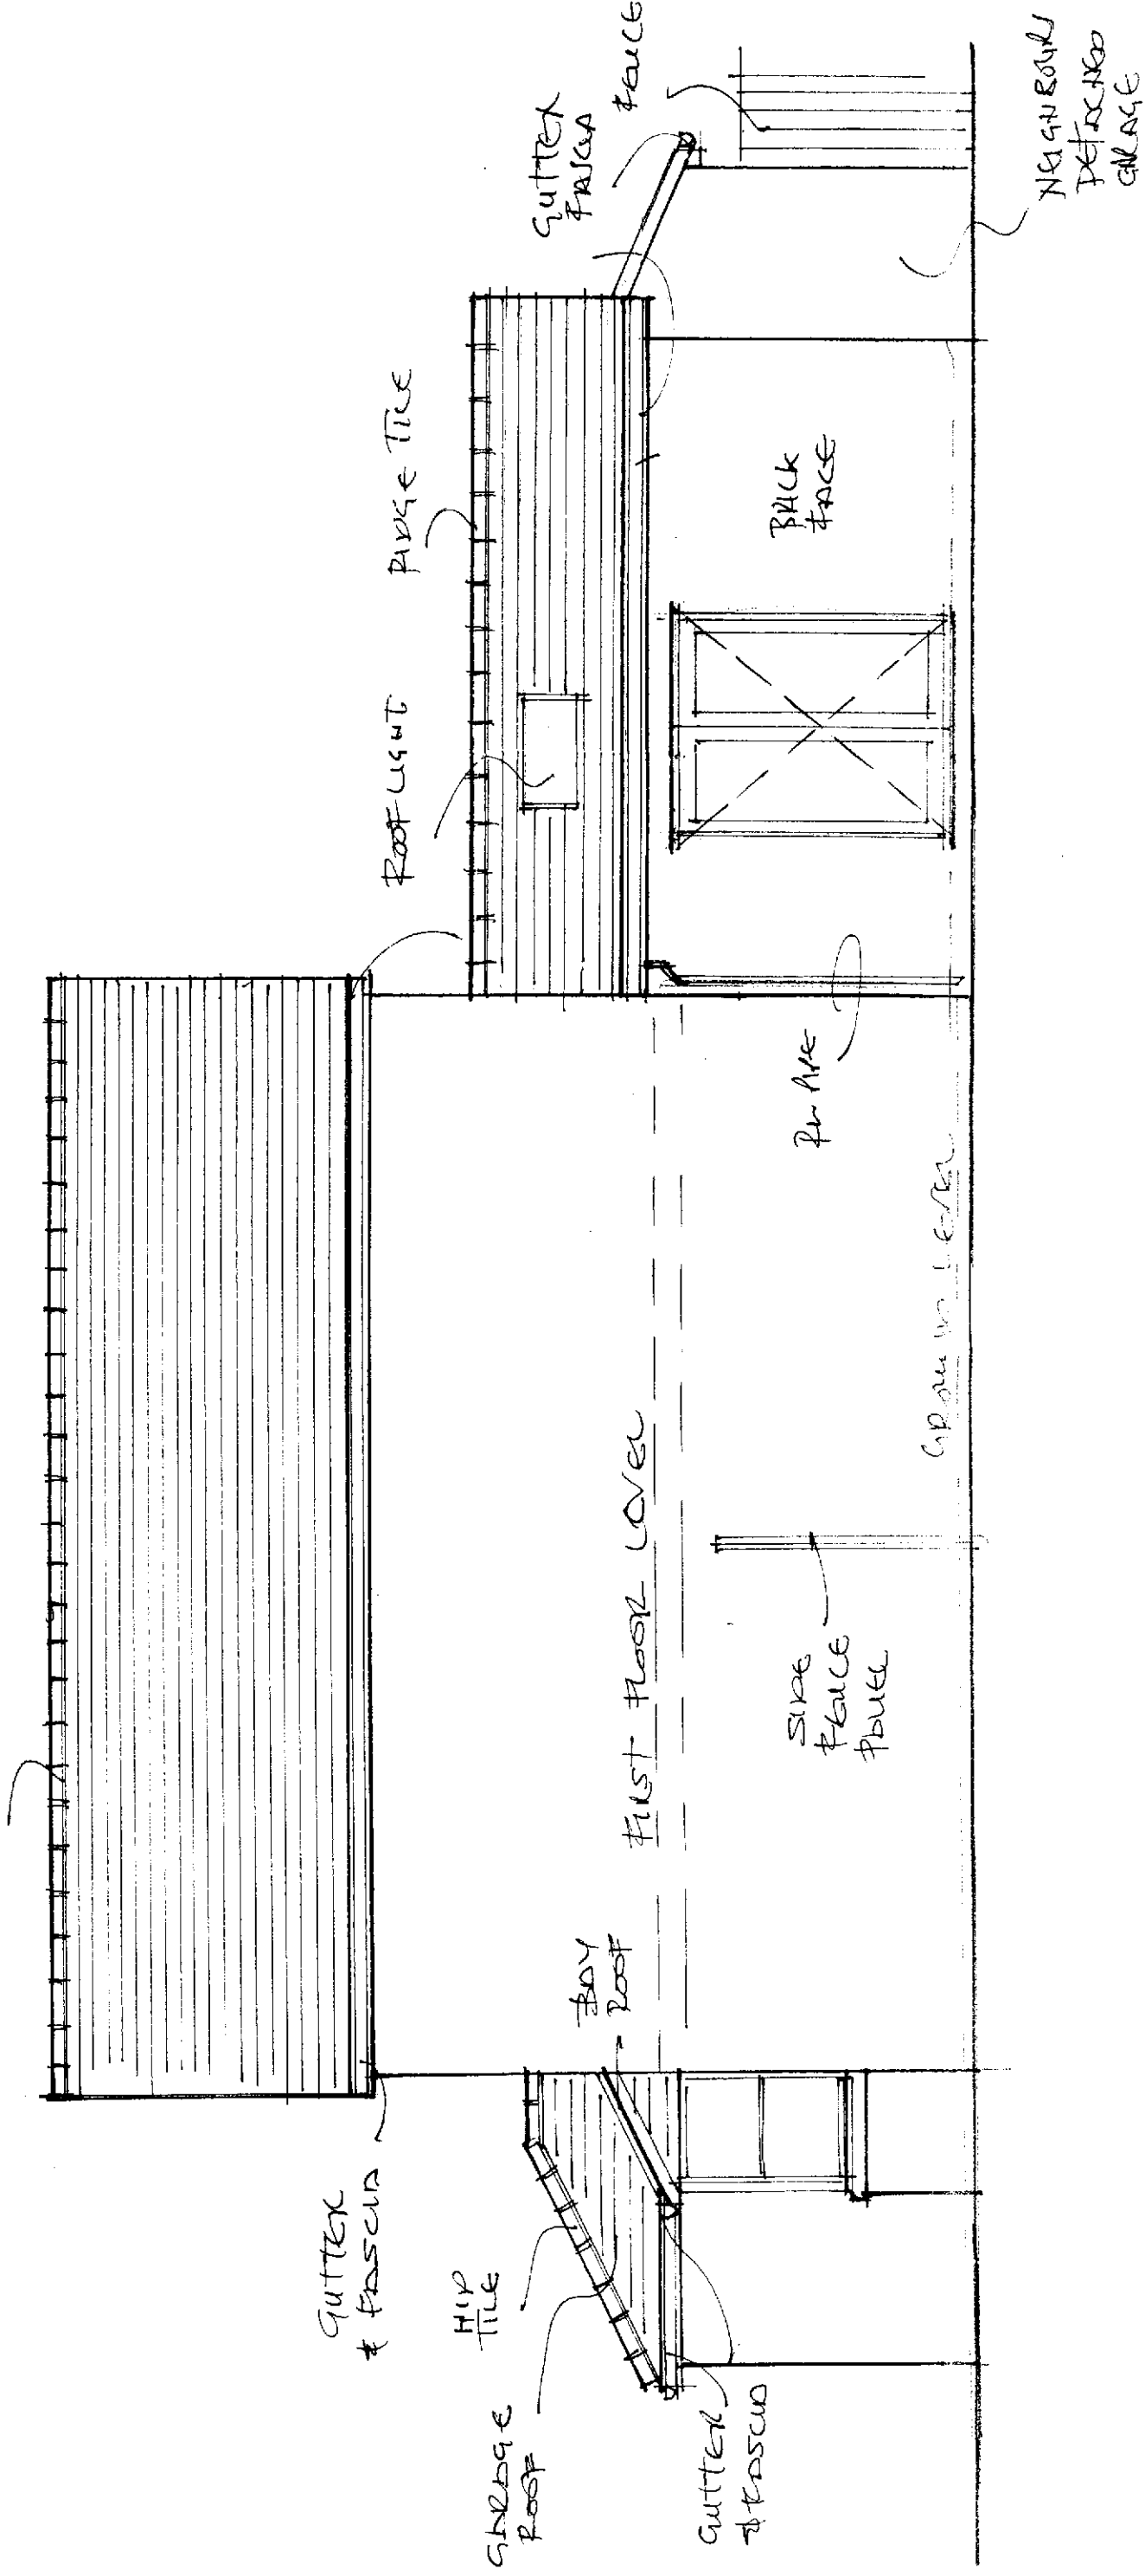

Plans: 10, HIGHERFIELD CRESCENT L34 4AX Plans Scale 1:50 Scale Bar 0 or 1m 1.5 2m 2.5 3m

Plan N° 10/H19/10/21/04 Date 28/09/21 Page Size A3 Proposed Rear Elevation.

