



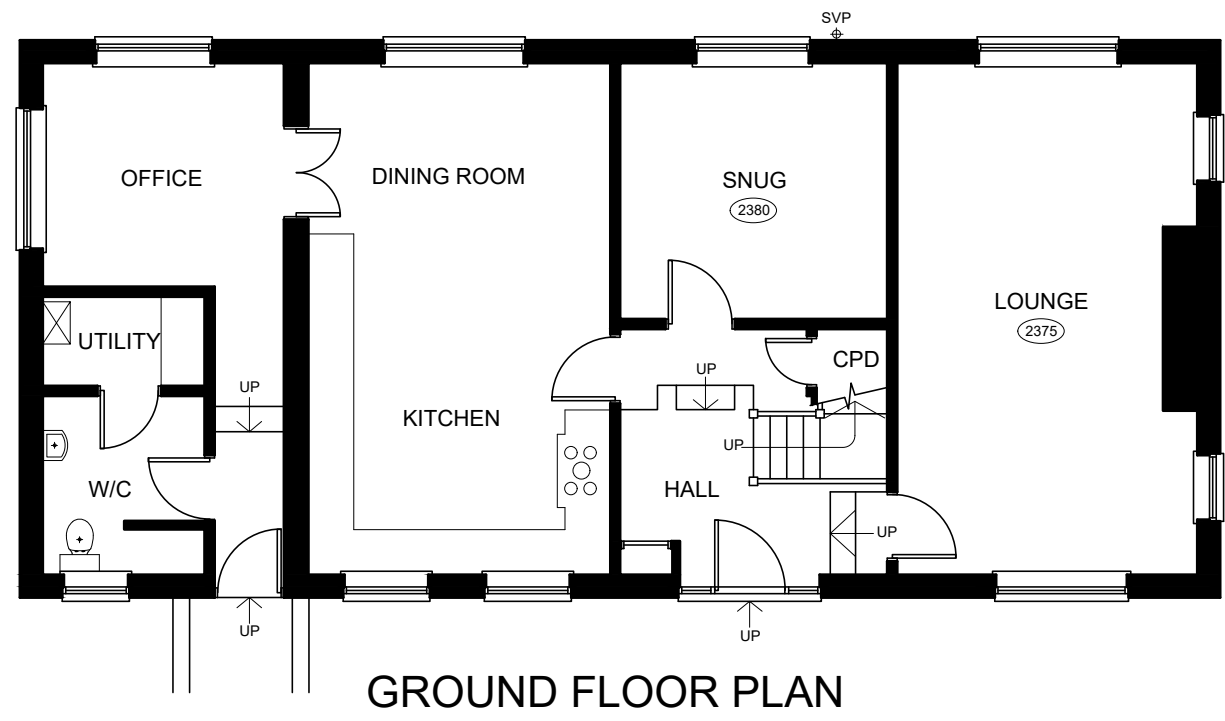


GROUND FLOOR PLAN

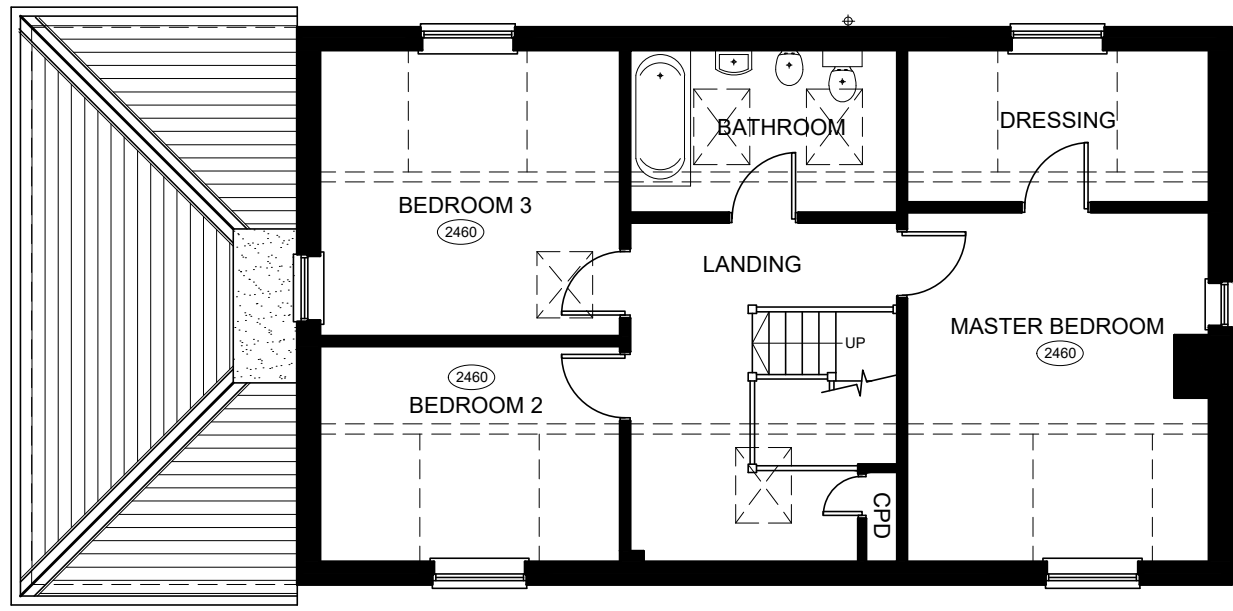


FIRST FLOOR PLAN



FRONT ELEVATION

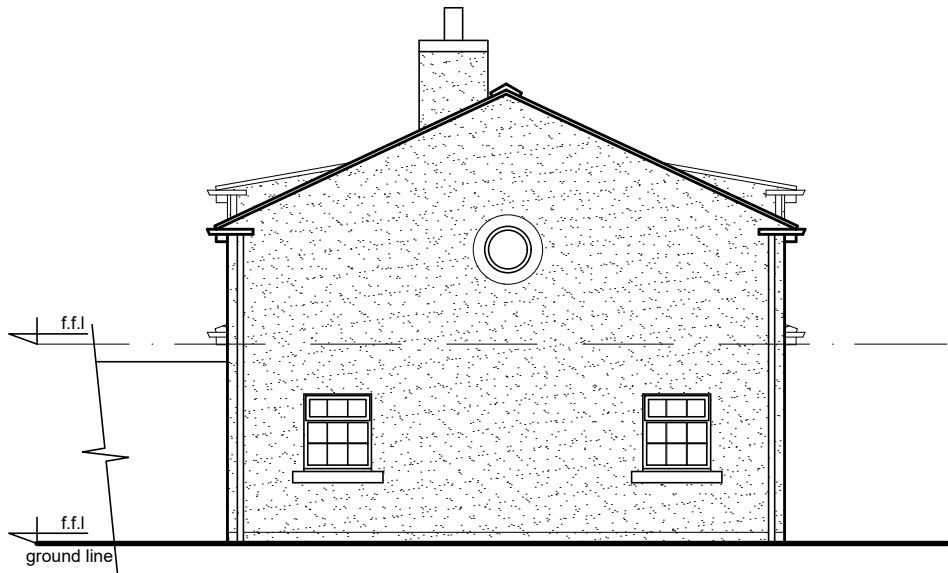

RIGHT SIDE ELEVATION

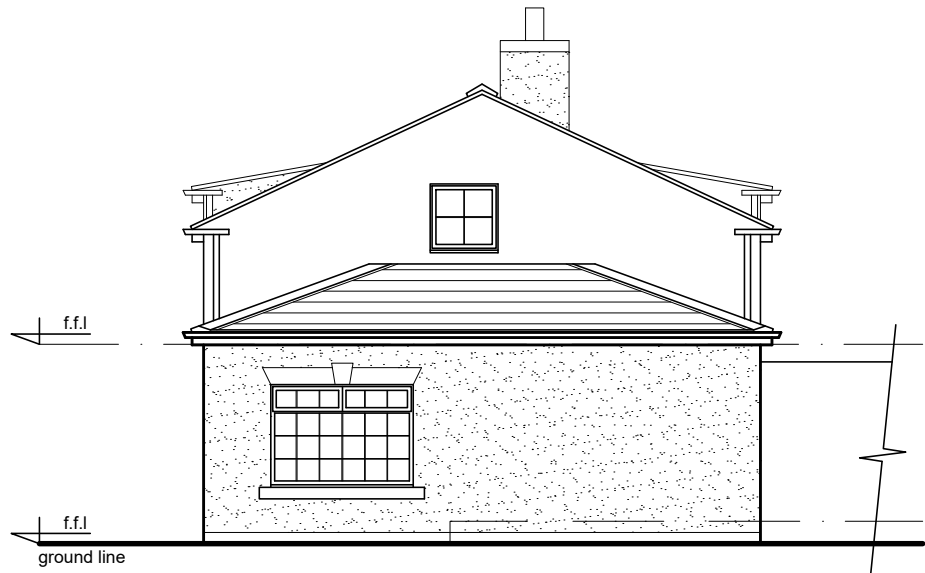


LEFT SIDE ELEVATION




REAR ELEVATION

EXISTING PLANS & ELEVATIONS

1:100 scale bar 0 1 2 3 4 5metres

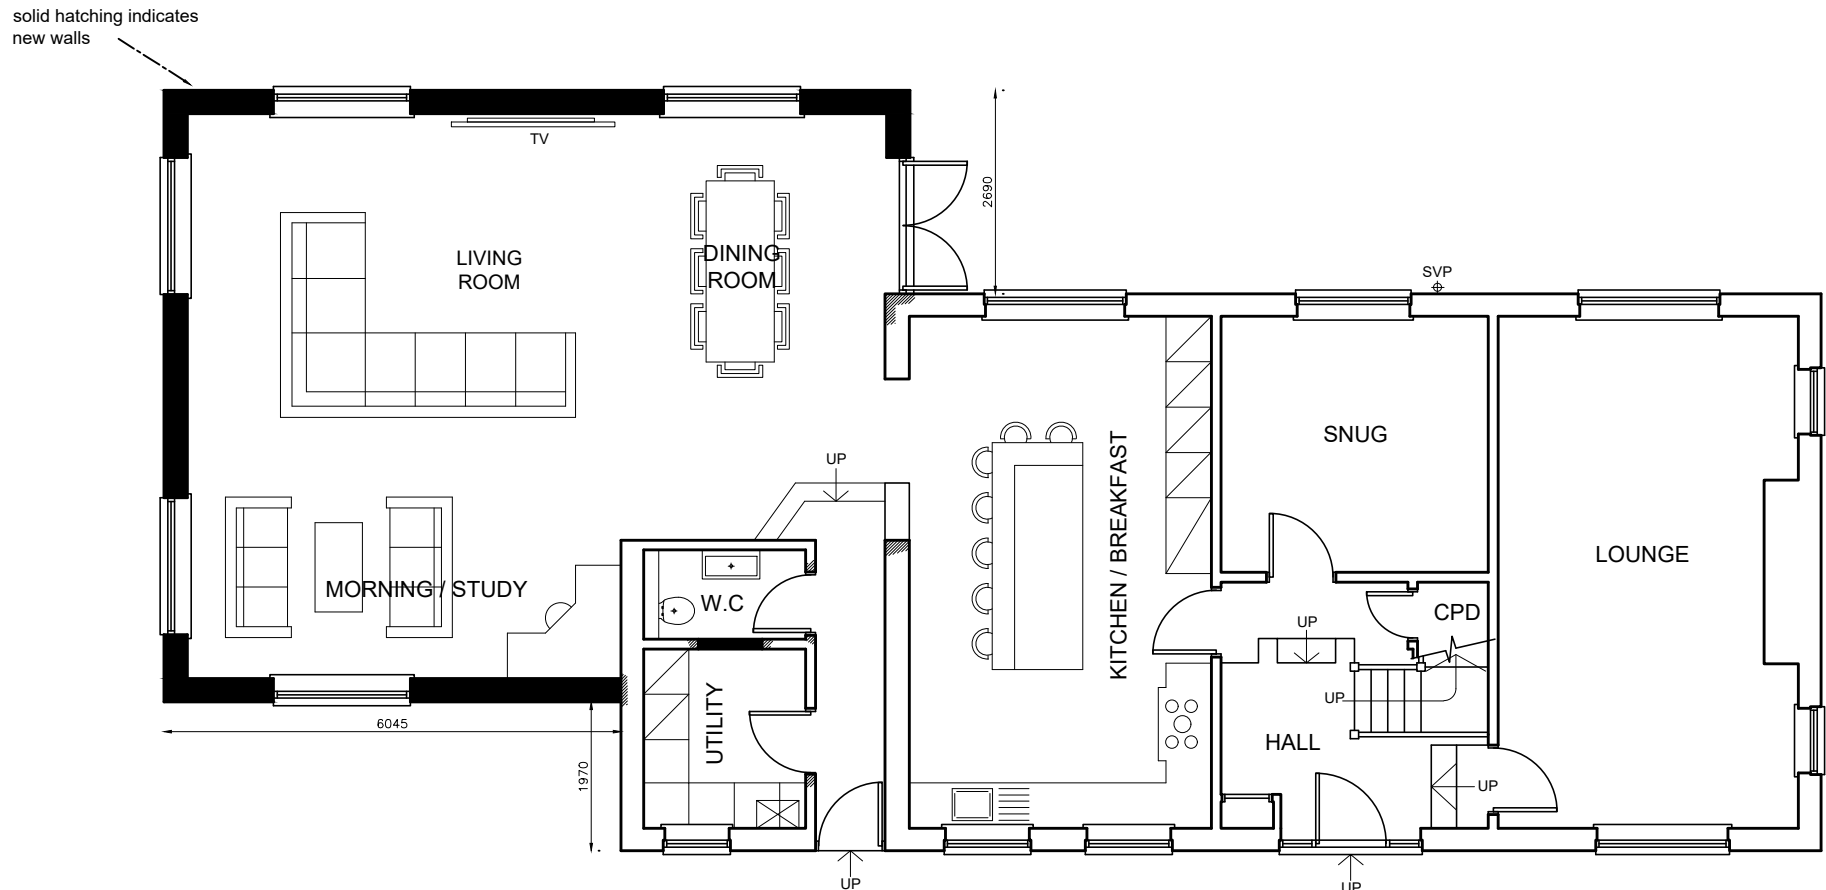

GROUND FLOOR PLAN

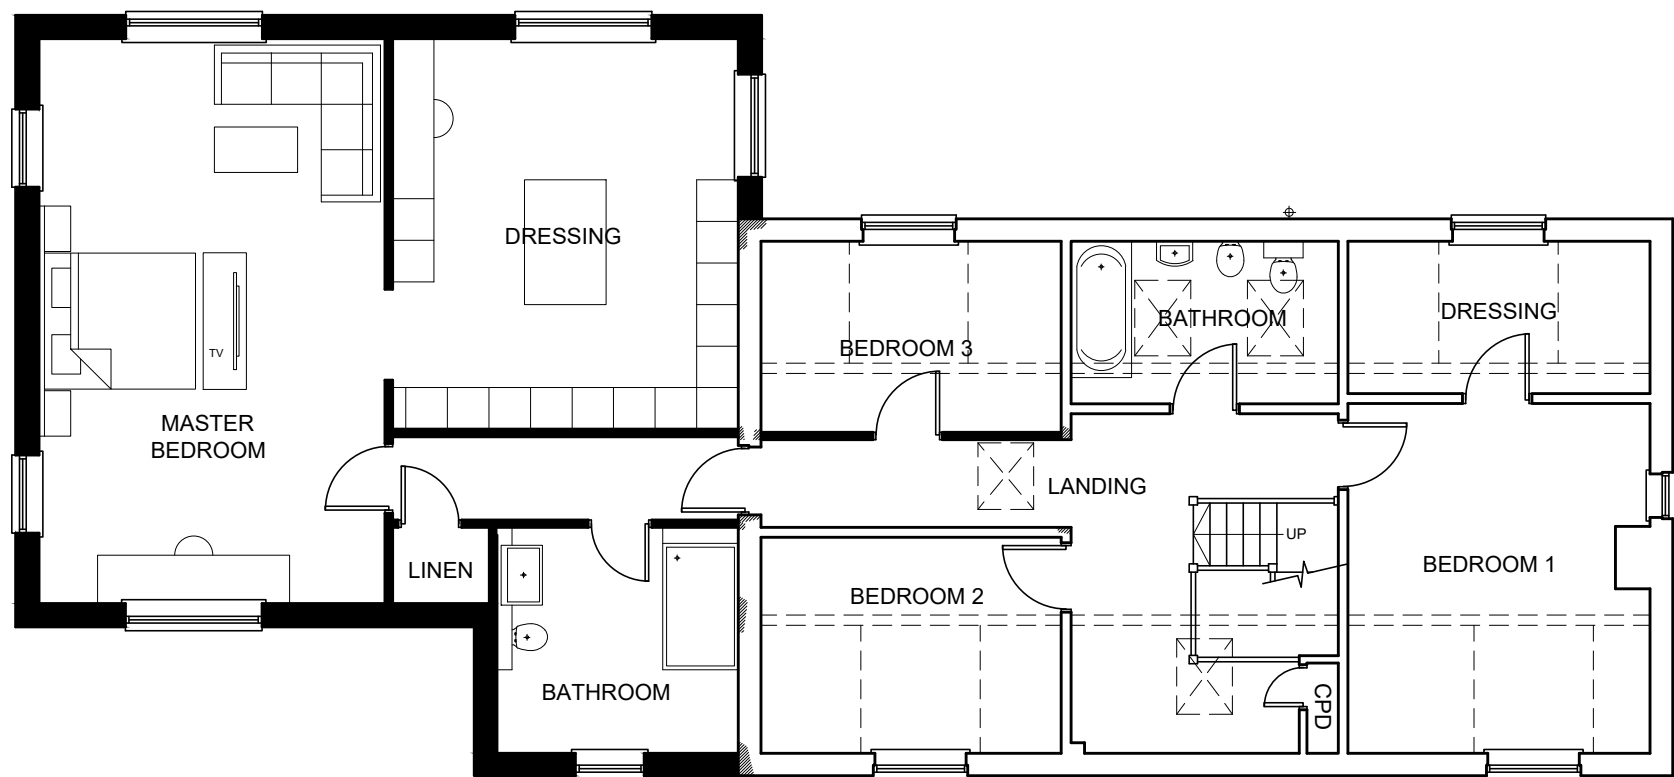

FIRST FLOOR PLAN



FRONT ELEVATION



RIGHT SIDE ELEVATION



LEFT SIDE ELEVATION



REAR ELEVATION

PROPOSED PLANS & ELEVATIONS

1:100 scale bar 0 1 2 3 4 5metres

|                                                                                                 |                                                              |             |              |
|-------------------------------------------------------------------------------------------------|--------------------------------------------------------------|-------------|--------------|
| <b>RJG</b><br>Architecture LTD<br><small>For All Your Architectural Design Requirements</small> | Project<br>New Pale Farm<br>Whitefield Lane<br>Farbock Green |             |              |
|                                                                                                 | Day Title<br>Existing & Proposed<br>Plans & Elevations       |             |              |
| Tel : 07822 341 944<br>e-mail: rjg@rjgarchitects.com                                            | Drawn by<br>01481/SK/02                                      | Rev         |              |
|                                                                                                 | O.G                                                          | Scale 1:100 | Date Oct '21 |