




NOTES
All dimensions to be checked on site. Figured dimensions to be read in preference to scaled. Drawing author accepts no responsibility for any unauthorised amendments to the drawing and does not permit unauthorised copying of the drawing. This drawing is copyright and remains the property of drawing author unless otherwise agreed.

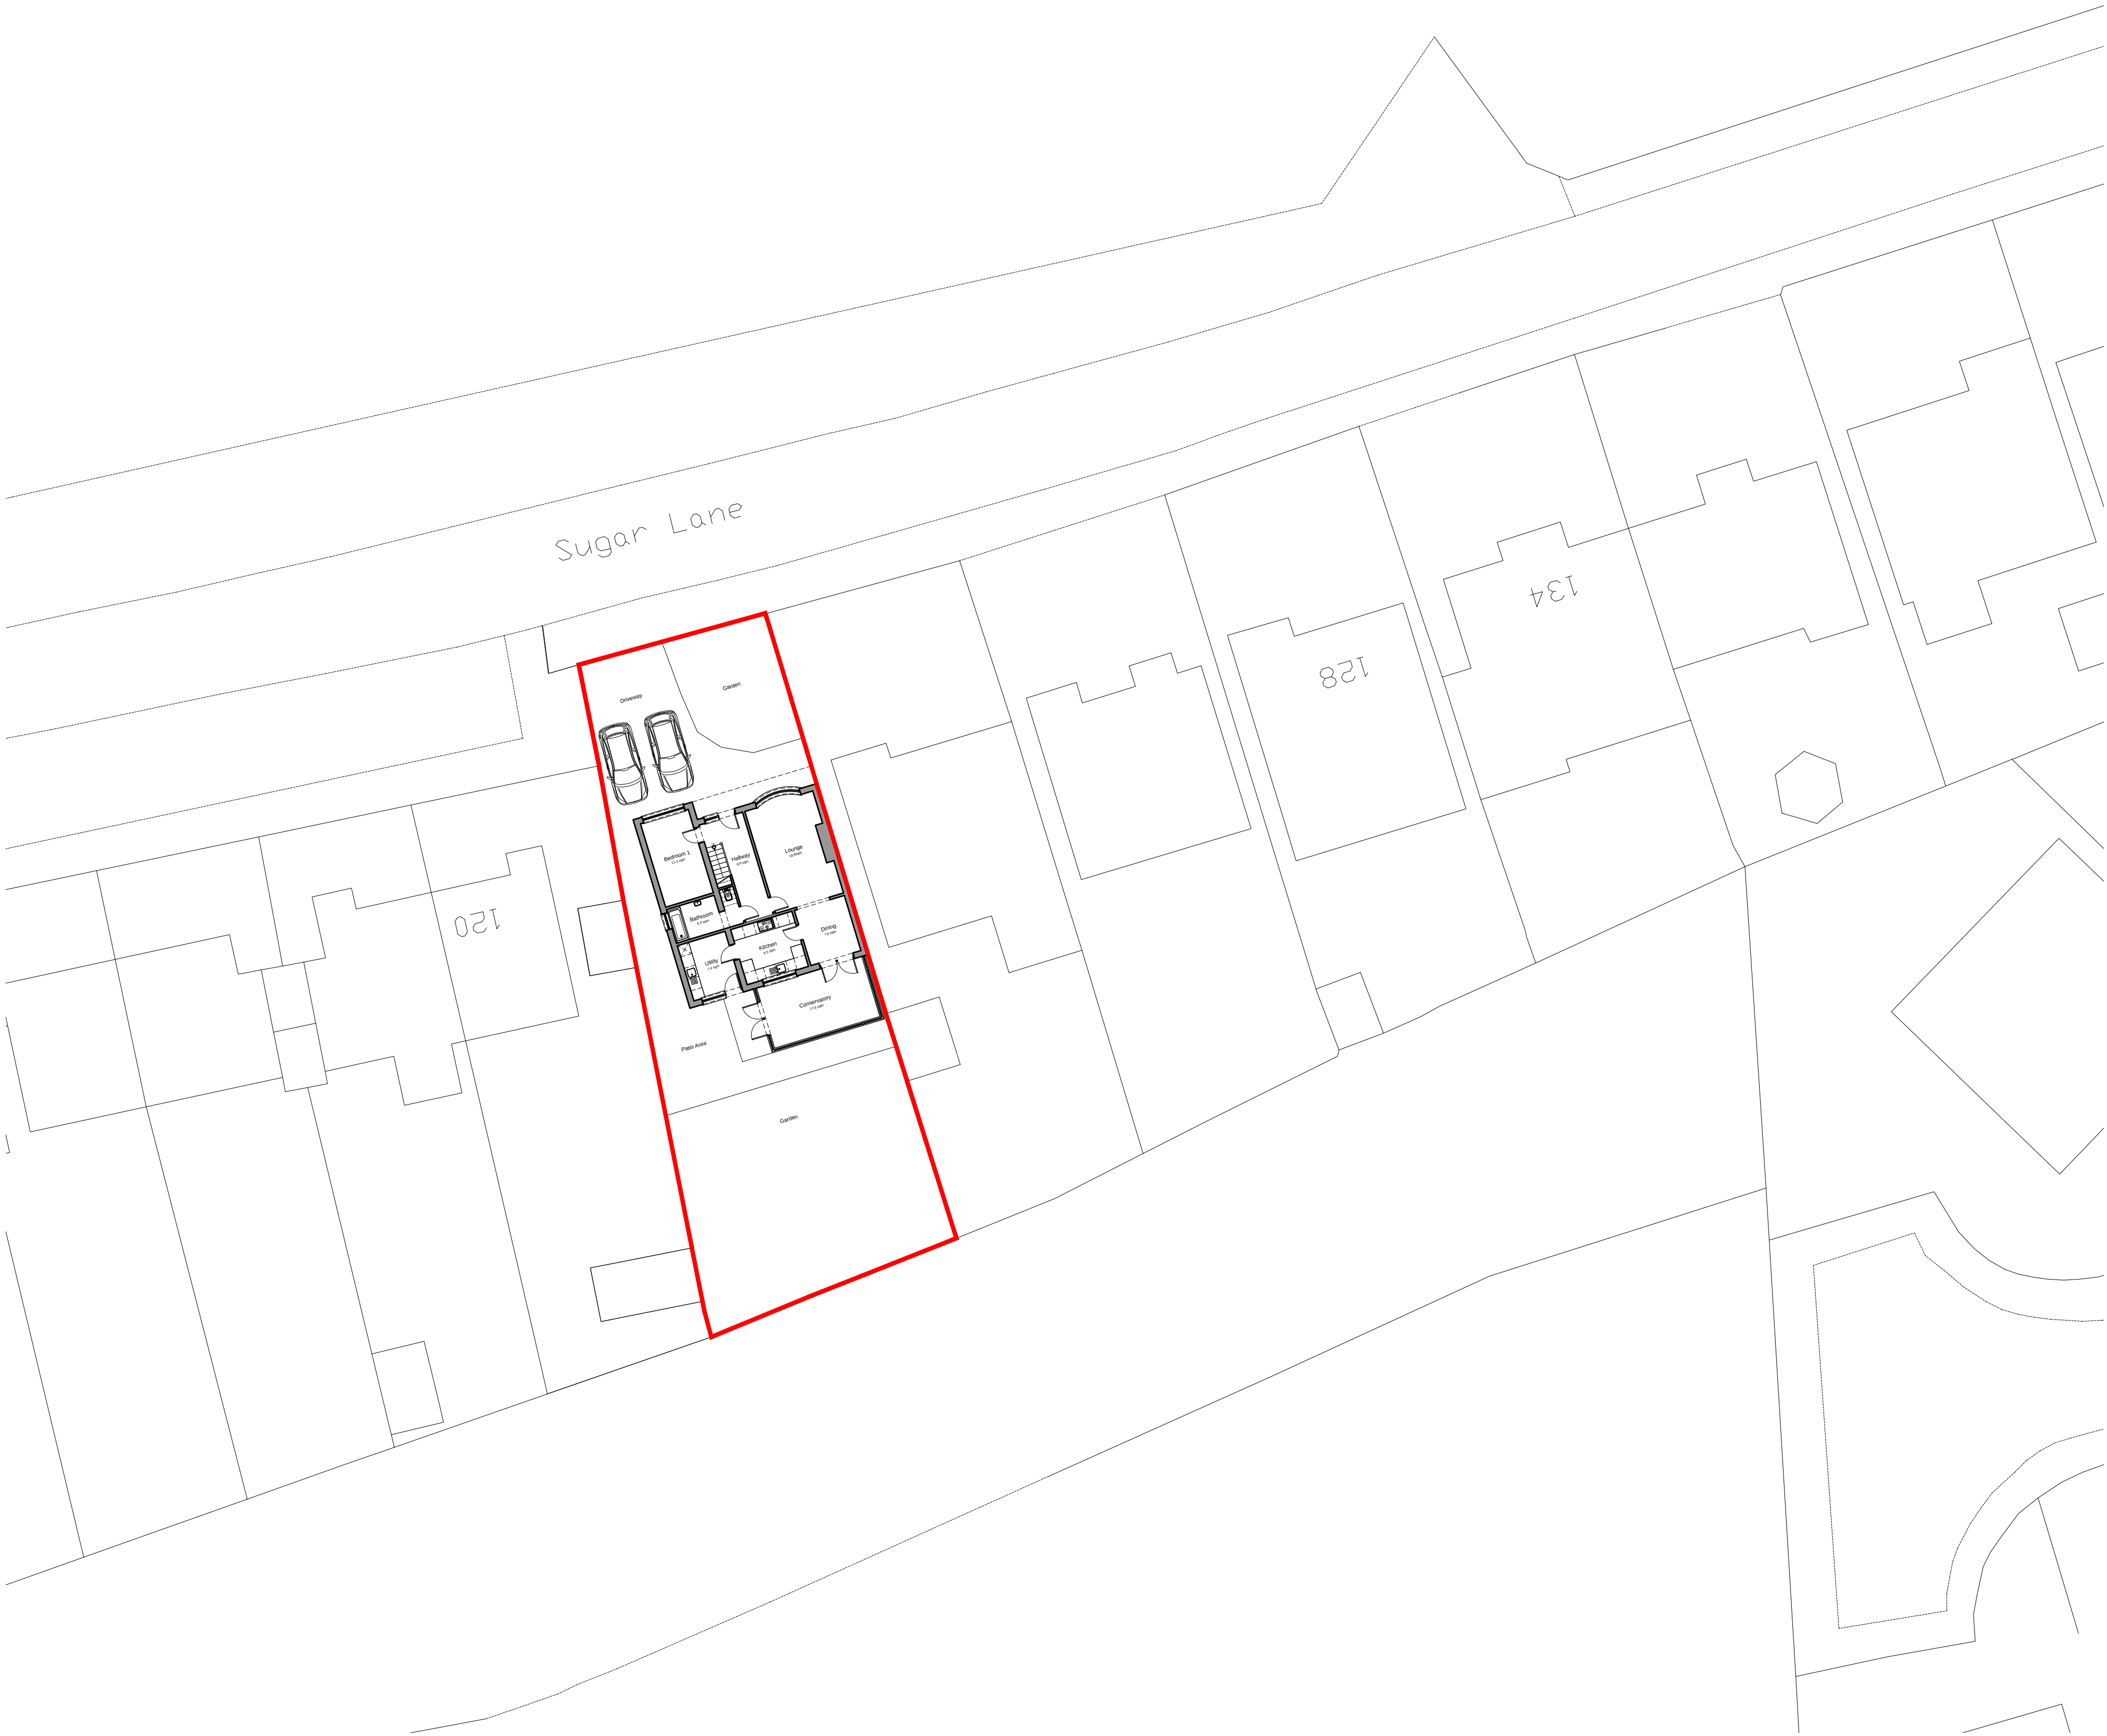

EXISTING & PROPOSED SITE PLAN
Scale 1:200



LOCATION PLAN
Scale 1:500

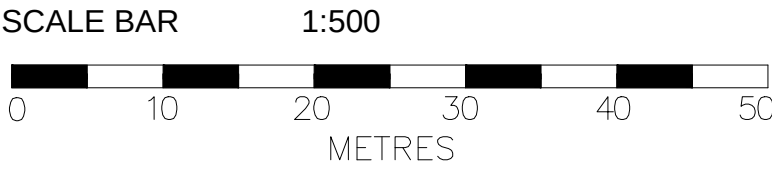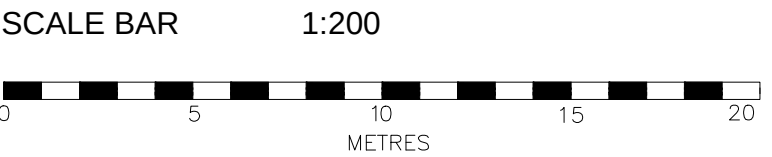

Version	Amendment	Drawn & Date	Checked & Date	Approved & Date
McGovern Architectural Design				
Telephone : 01753 266078 Email : mkgovern-architecturaldesign@hotmail.com				
Internal Project Number				
Client COMPASSIONATE CHILDRENS CARE&SUPPORT LIMITED				
Project Name 122_SUGAR_LANE_KNOWSLEY_L34-0ES				
Drawing Title EXISTING&PROPOSED_SITE_PLANS				
Scale SHOWN	Original Size A1	*		
Date MAY_24	Drawn MMC	Checked MMC	Approved	Status
Drawing Number	Revision			A

PL_02