




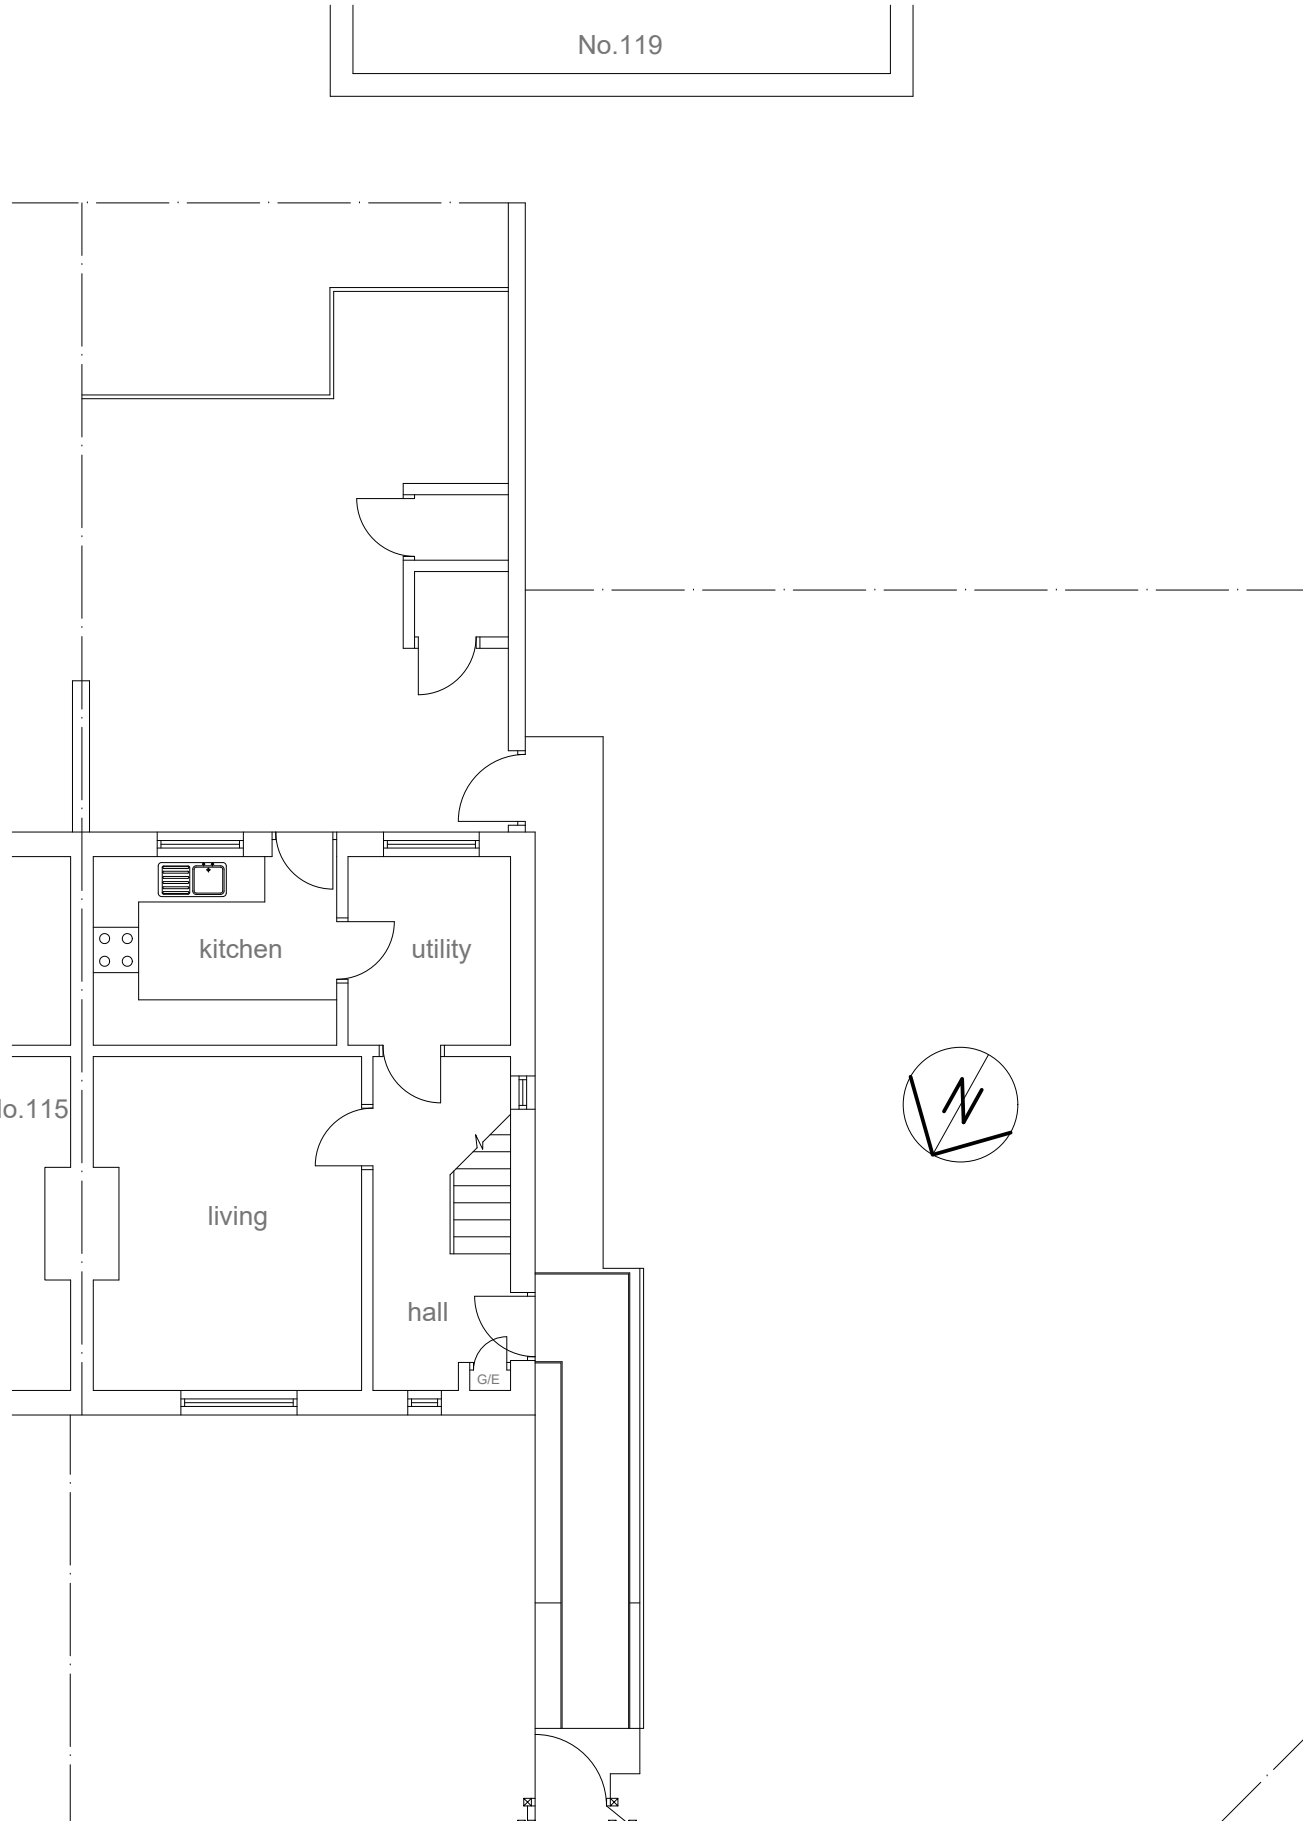

Existing ground floor plan and site plan @ 1:100 scale

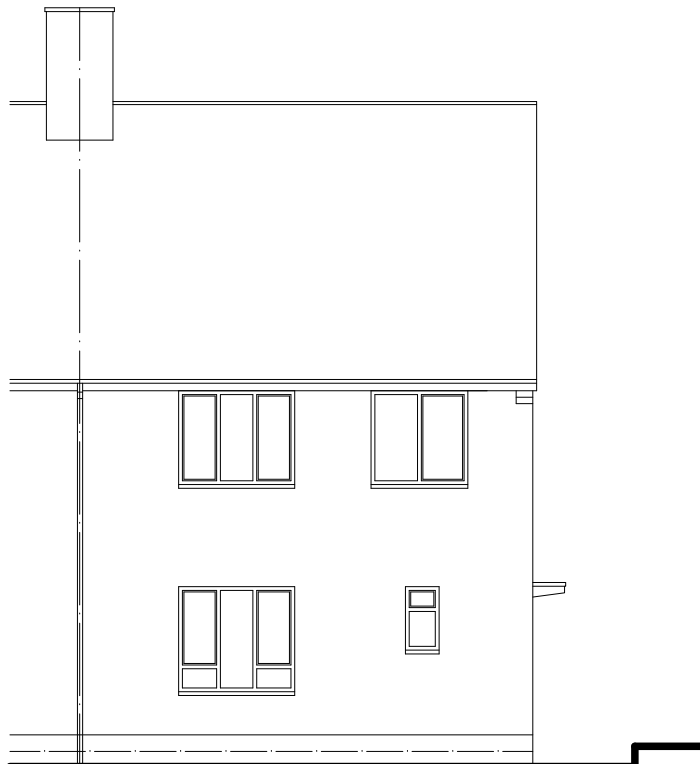

Existing front elevation @ 1:100 scale

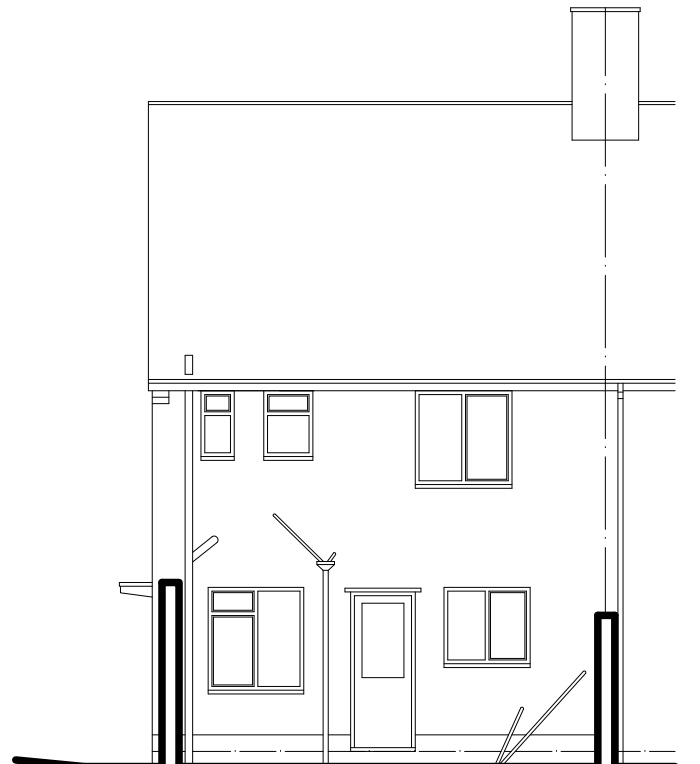


Existing rear elevation @ 1:100 scale



Existing side (west) elevation @ 1:100 scale



Location Plan @ 1:1250 scale

 

Scale bar @ 1:100 scale

Project:	
PROPOSED SINGLE STOREY SIDE BEDROOM AND BATHROOM EXTENSION	
at:	
117 BROOKWOOD ROAD	
HUYTON, L36 7SF	
for:	
MISS AURORA KEELEY	
EXISTING LAYOUT & LOCATION PLAN	
Scale:	Date:
1:100 & 1:1250	March 2024
Drawing Number:	Revision:
546812-01	