


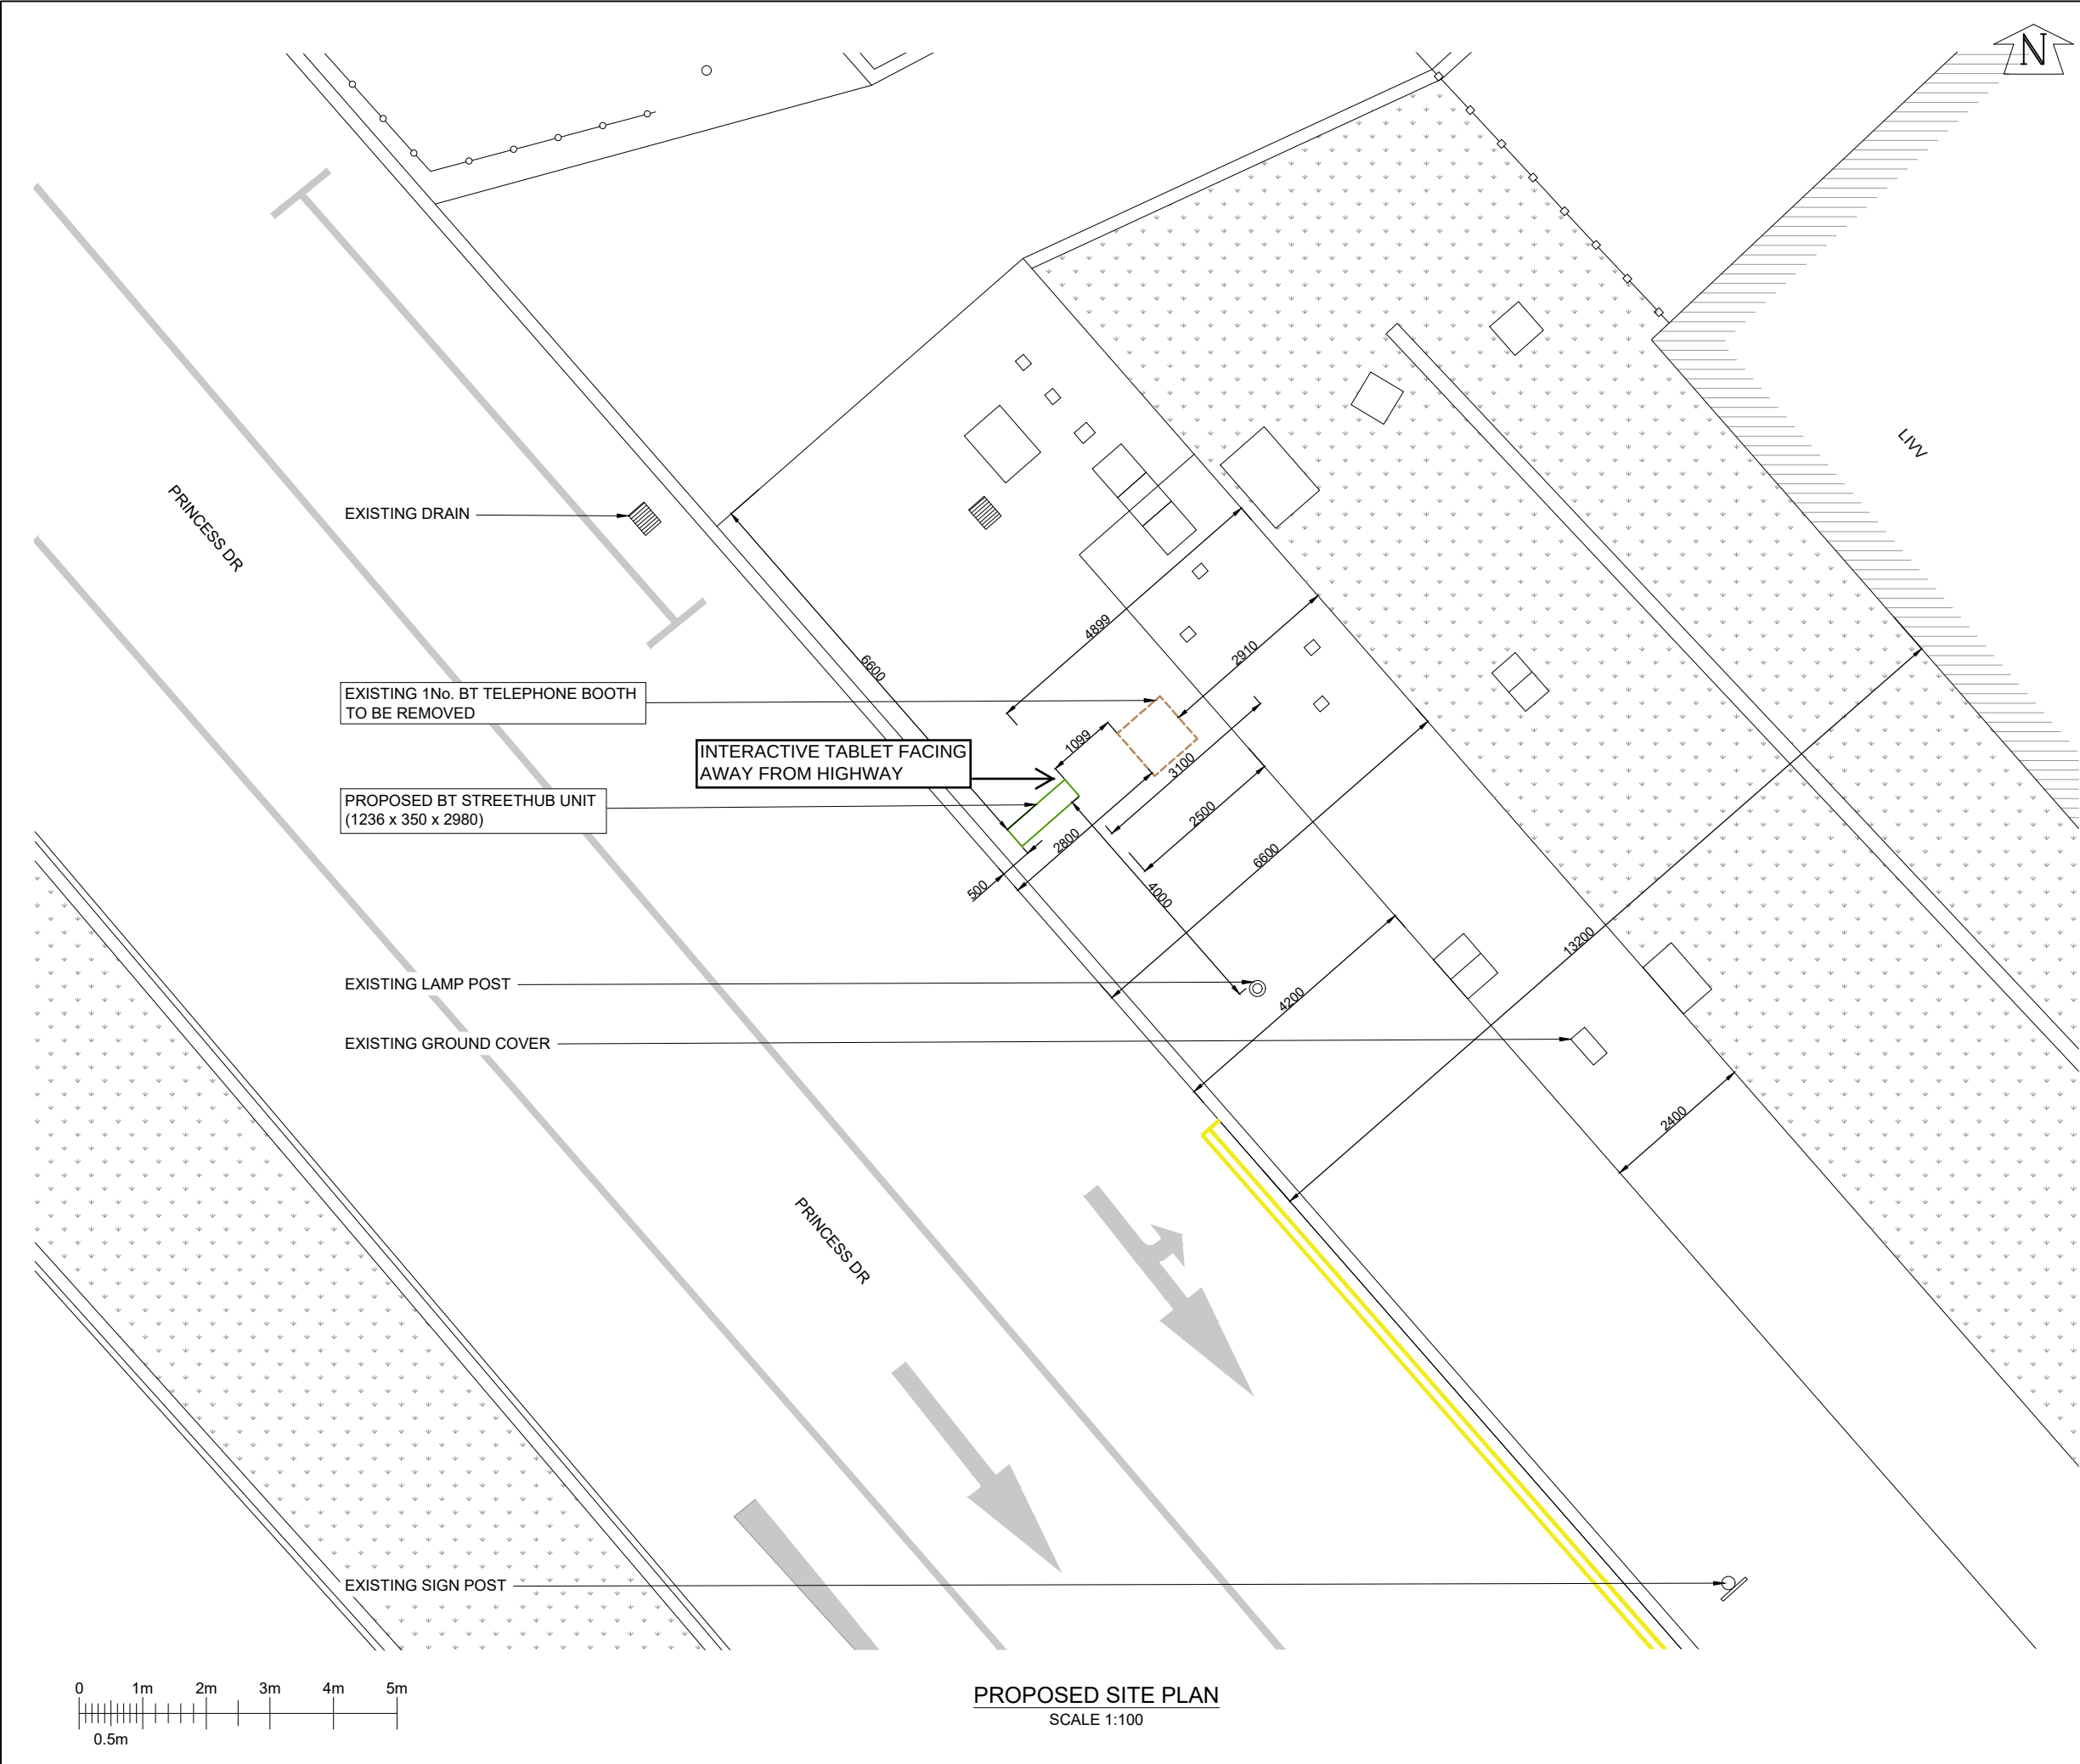

GENERAL NOTES

Use written dimensions only, do not scale from drawing. Use latest revision of all referenced information.

Rev	Date	Description	Drawn	Chkd
A	05.09.22	New BT Streethub Structure	MD	JE

Solutions for New Technologies

Drg Status
PLANNING

Cell No. & Name

KNOW006

Site Name & Address
Pavement o/s Livv Housing Group, Princess Drive, Liverpool, L14 9ND

Drawing Title
PROPOSED SITE PLAN

Scale	1:100	Date	05.09.2022
Drawn By	MD	Checked By	JE

Drawing Number 002	Revision A
------------------------------	----------------------