



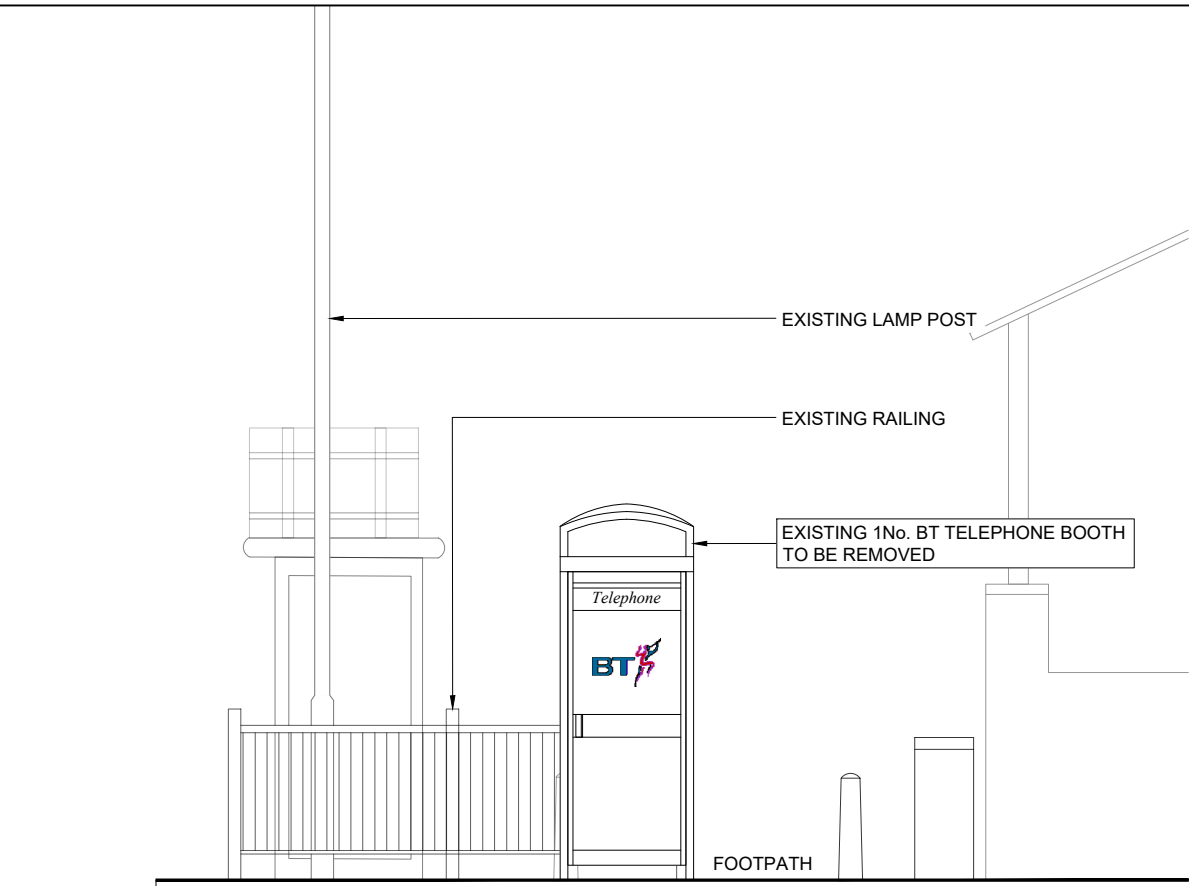


EXISTING FRONT ELEVATION
SCALE 1:50

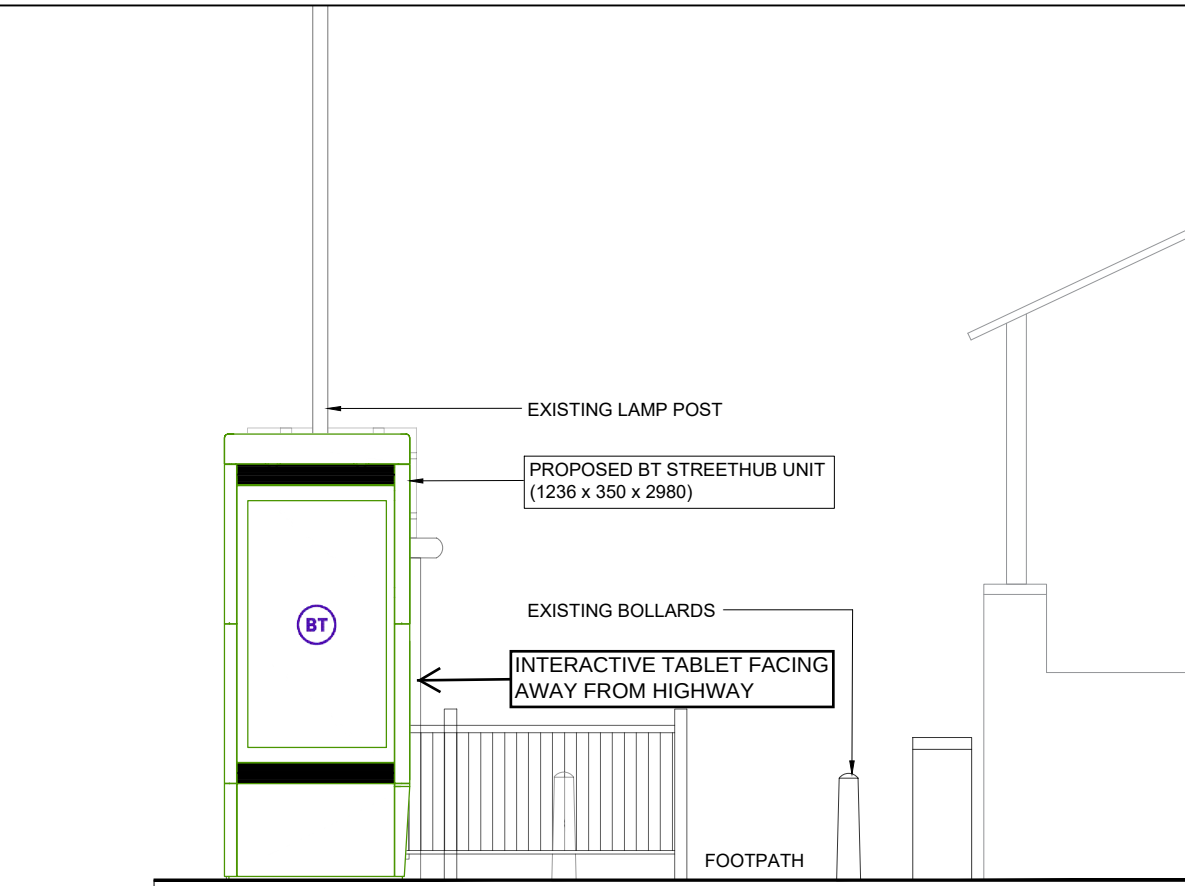

PROPOSED FRONT ELEVATION
SCALE 1:50



PROPOSED PHOTOMONTAGE
NTS

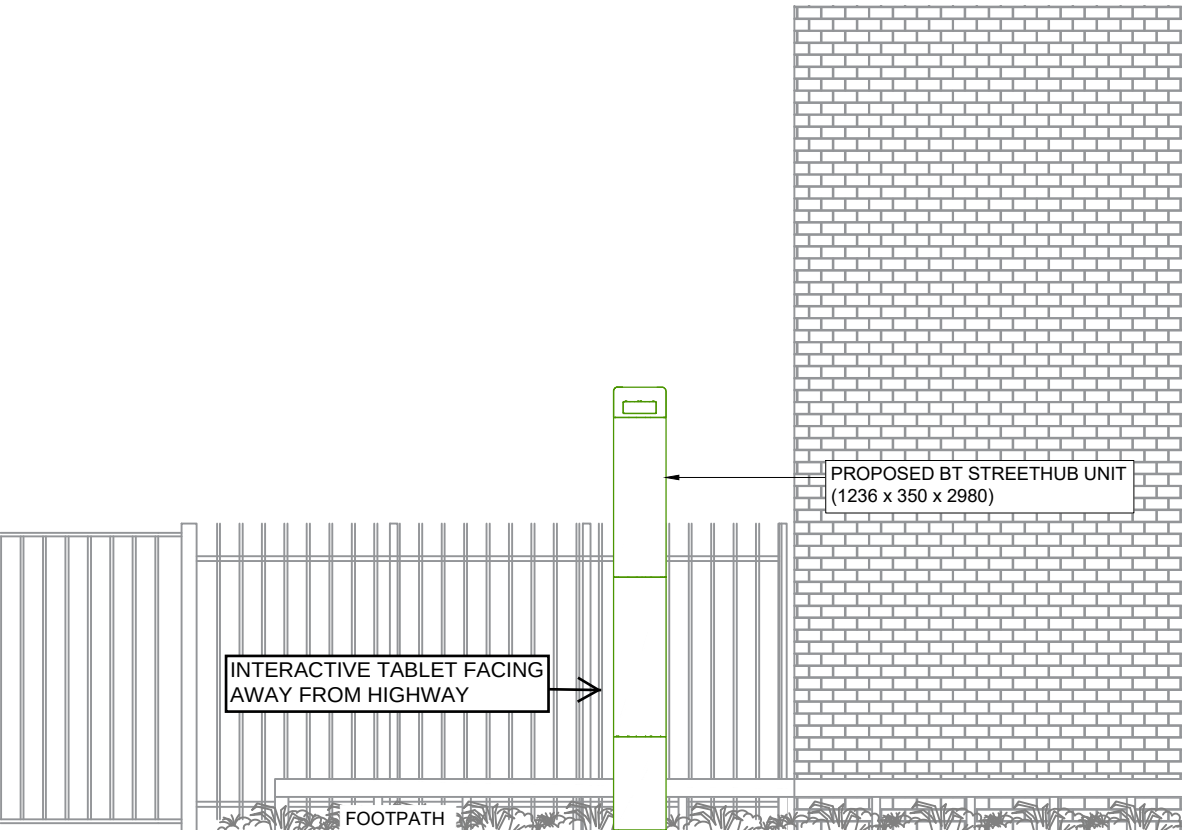

PROPOSED SIDE ELEVATION
SCALE 1:50

GENERAL NOTES

Use written dimensions only, do not scale from drawing. Use latest revision of all referenced information.

Rev	Date	Description	Drawn	Chkd
A	05.09.22	New BT Streethub Structure	MD	JE

Solutions30
Solutions for New Technologies



Drg Status
PLANNING

Cell No. & Name

KNOW006

Site Name & Address

Pavement o/s Livv Housing
Group, Princess Drive,
Liverpool, L14 9ND

Drawing Title
EXISTING AND PROPOSED
ELEVATIONS

Scale 1:50 Date 05.09.2022

Drawn By MD Checked By JE

Drawing Number 003 Revision A