
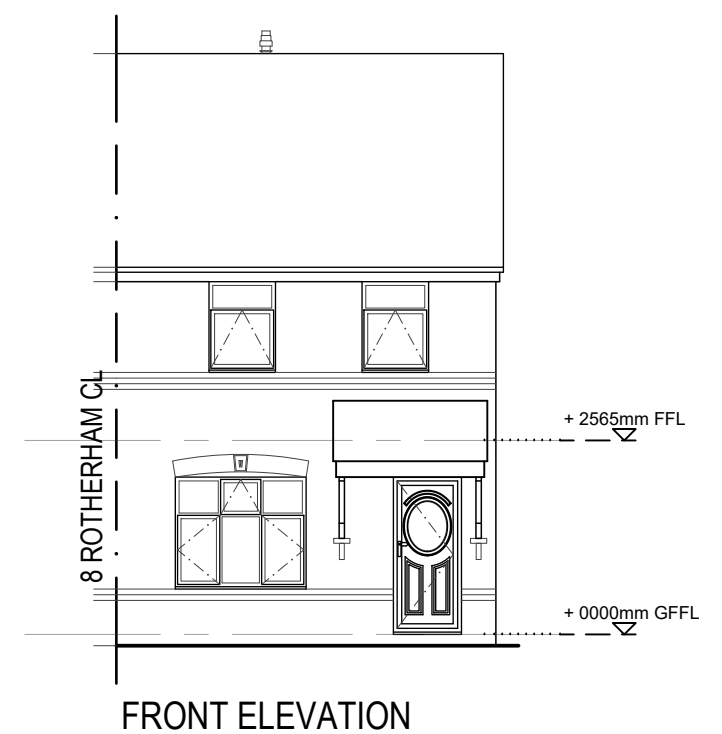
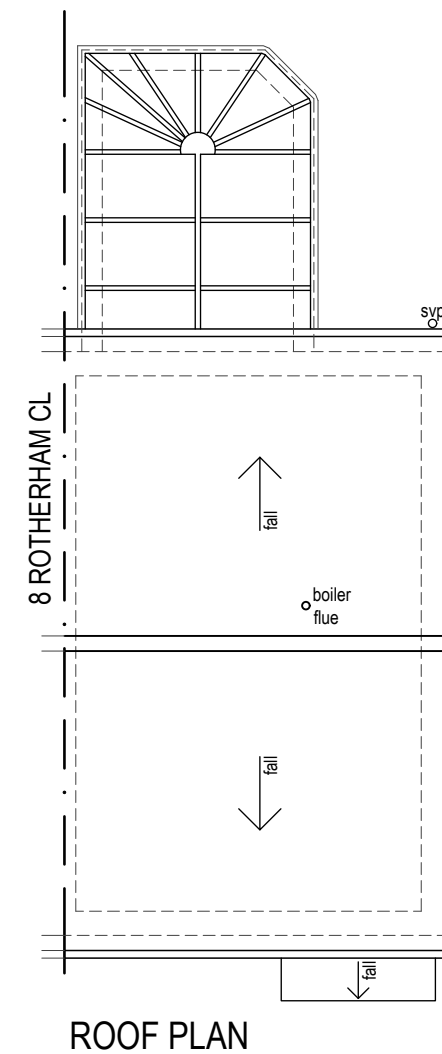
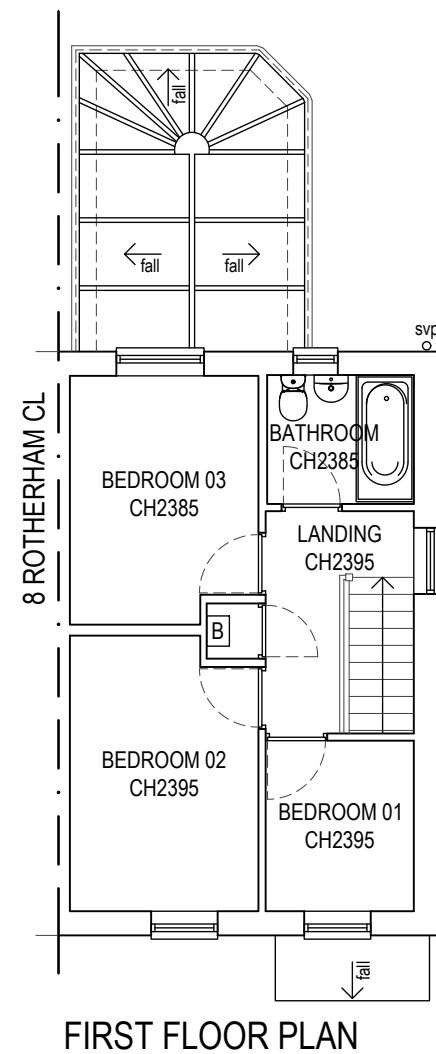
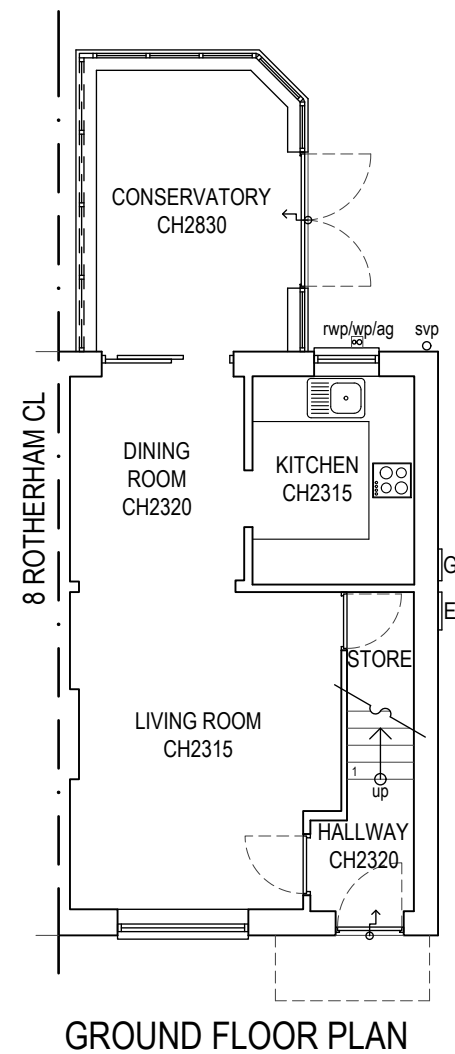


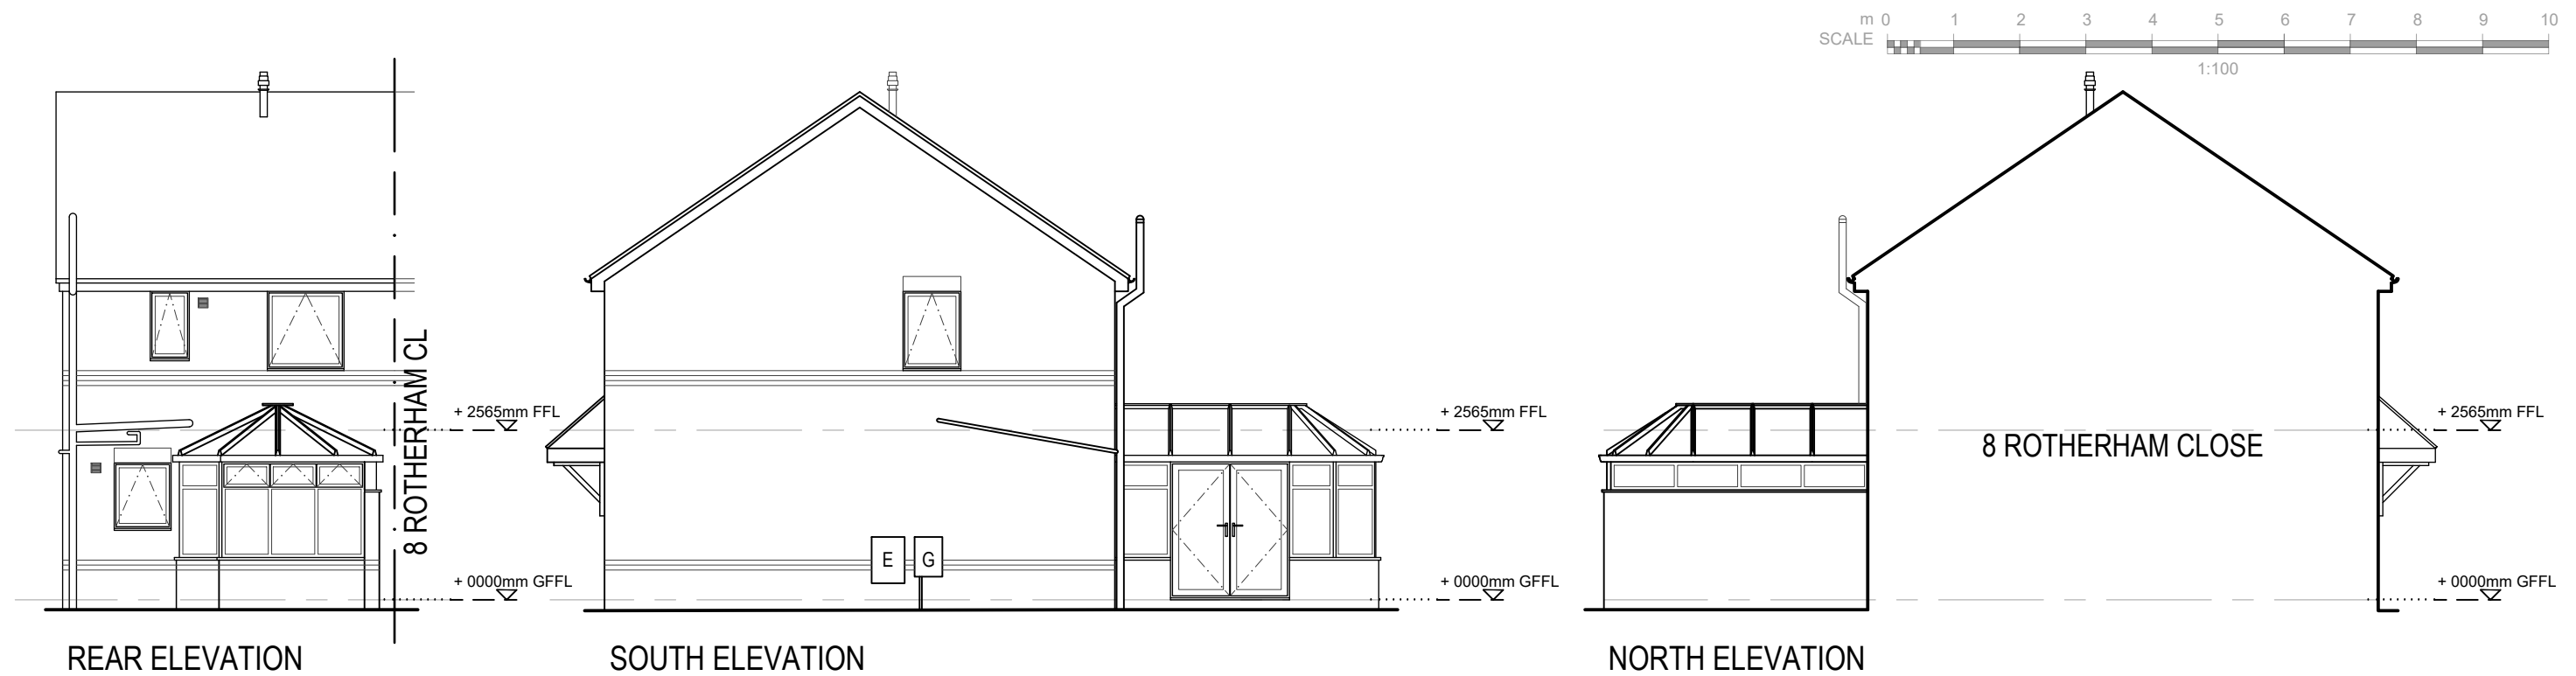

Copyright: All rights reserved. This drawing must not be copied, transmitted or disclosed to any third party or unauthorised person without prior permission of ArchiTeh Ltd. This drawing is to be read in conjunction with all other relevant drawings prepared by consultants and sub-contractors; must not be scaled. All dimensions must be checked on site. Report any discrepancies to the Architect.

Rev:	Description:	Date:	Rev:	Description:	Date:	Project Name:	Drawing Title:	ArchiTeh Ltd. Bridge Chapel Centre Heath Road Liverpool L19 4XR +44 (0)151 345 1810  ArchiTeh Ltd Chartered Practice • Architects architecture • contracts • construction		
						HOUSE EXTENSION & ALTERATIONS 9 ROTHERHAM CLOSE HUYTON L36 7RP 	EXISTING GROUND, FIRST FLOOR, ROOF PLANS AND ELEVATIONS	Scale: 1:100@A3 Date: 15/09/2022 Drawn by: RW Check by: ET	Project No.: HE22-28 Drawing No.: AG(00)02	Rev.