



THIS DRAWING IS PROTECTED BY COPYRIGHT AND MUST NOT BE COPIED OR REPRODUCED WITHOUT THE WRITTEN CONSENT OF RGP PARTNERSHIP LIMITED. NO DIMENSIONS ARE TO BE SCALED FROM THIS DRAWING. ALL DIMENSIONS AND SIZES TO BE CHECKED ON SITE. NORTH POINTS SHOWN ARE INDICATIVE. ©

SITE SPECIFIC HAZARDS

IN ACCORDANCE WITH THE REQUIREMENTS OF THE CDM REGULATIONS 2015 THE FOLLOWING SIGNIFICANT RESIDUAL HAZARDS HAVE NOT BEEN DESIGNED OUT OF THIS PROJECT AND MUST BE TAKEN INTO CONSIDERATION BY CONTRACTORS PLANNING TO UNDERTAKE THE WORKS SHOWN ON THIS DRAWING:

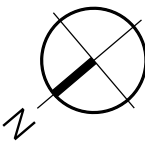


SCALE 1:200

 

NOTES

INTERNAL LAYOUTS ARE INDICATIVE ONLY

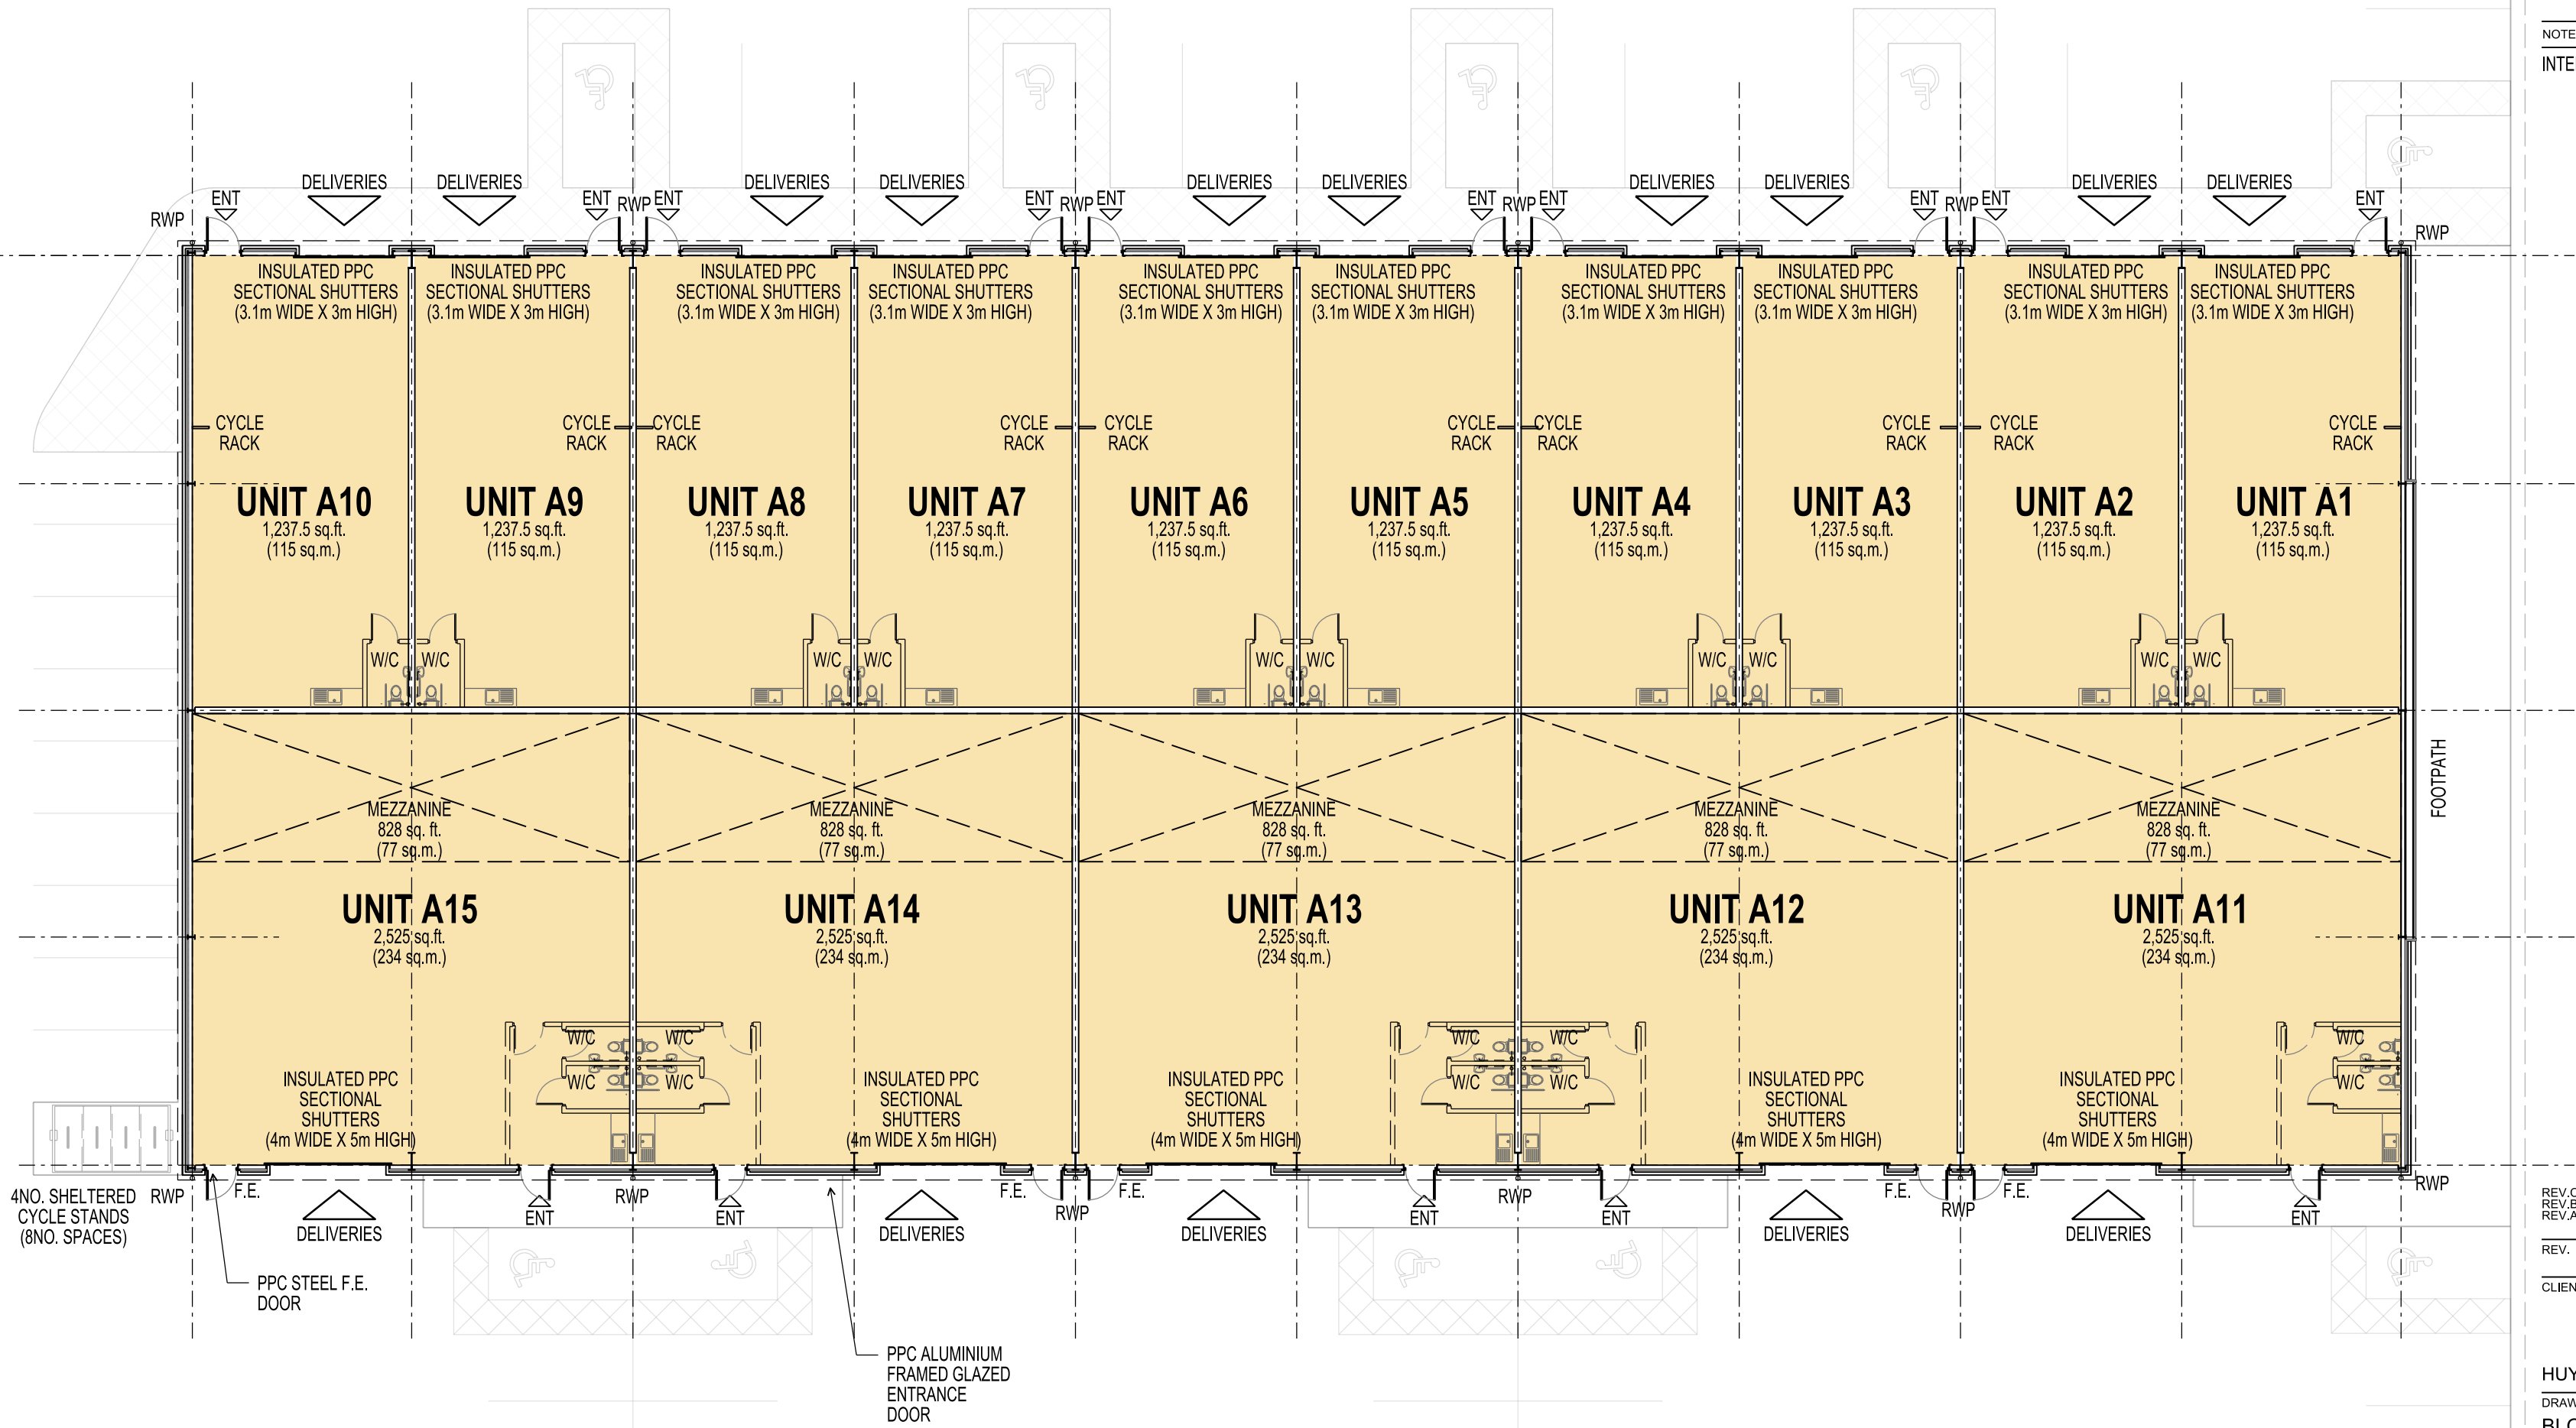

REV/C 23.08.22 UNITS UPDATED AM
REV/B 01.07.22 SHUTTER SIZE UPDATED AM
REV/A 14.06.22 UNIT AMENITY BLOCKS, ENTRANCE
POSITIONS & NOTES UPDATED

REV. DATE NOTES INT.

CLIENT / PROJECT



HUYTON INDUSTRIAL ESTATE, LIVERPOOL

DRAWING TITLE

BLOCK A

PROPOSED GROUND FLOOR PLAN

STATUS

PLANNING

DATE 24.05.22 DRAWN DB SCALE @ A2 1:200

PROJECT NUMBER STAGE UNIT / BLOCK TYPE & NUMBER REVISION LETTER

DRAWING NO. 11049 PL A P01 C

Site Location Plans L GA Plans P Elevations E
Sections S Details D Prefix Colour C

THE RATCLIFFE GROVES PARTNERSHIP

MANCHESTER
105 MANCHESTER ROAD
BURY LANCASHIRE BL9 0TD
T. 0161 797 6000 E. manchester@rgp.uk.com
www.rgp.uk.com

LONDON
19 BEDFORD ROW
LONDON WC1R 4EB
T. 020 7600 6666 E. london@rgp.uk.com

