
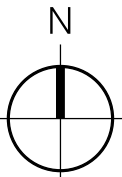


THIS DRAWING IS PROTECTED BY COPYRIGHT AND MUST NOT BE COPIED OR REPRODUCED WITHOUT THE WRITTEN CONSENT OF R-G PARTNERSHIP LIMITED. NO DIMENSIONS ARE TO BE SCALED FROM THIS DRAWING. ALL DIMENSIONS AND SIZES TO BE CHECKED ON SITE. NORTH POINTS SHOWN ARE INDICATIVE. ©

SITE SPECIFIC HAZARDS


IN ACCORDANCE WITH THE REQUIREMENTS OF THE CDM REGULATIONS 2015 THE FOLLOWING SIGNIFICANT RESIDUAL HAZARDS HAVE NOT BEEN DESIGNED OUT OF THIS PROJECT AND MUST BE TAKEN INTO CONSIDERATION BY CONTRACTORS PLANNING TO UNDERTAKE THE WORKS SHOWN ON THIS DRAWING:

SCALE 1:200

 


NORTH-WEST ELEVATION

1:200

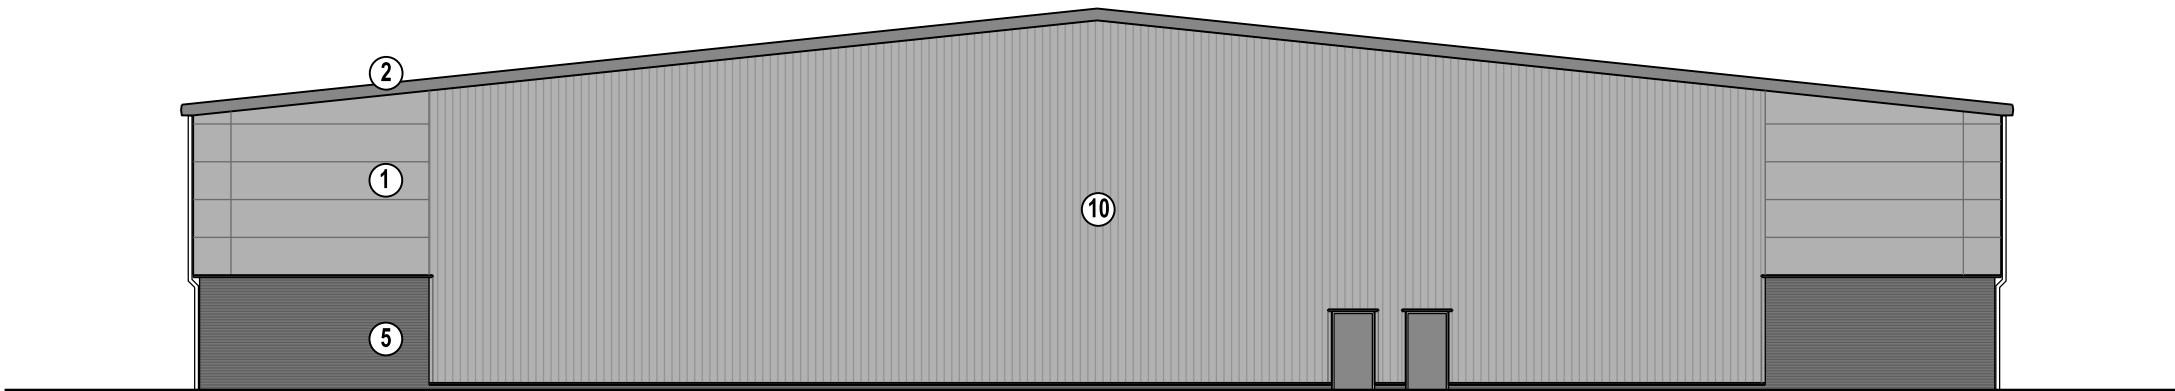


SOUTH-WEST ELEVATION

1:200

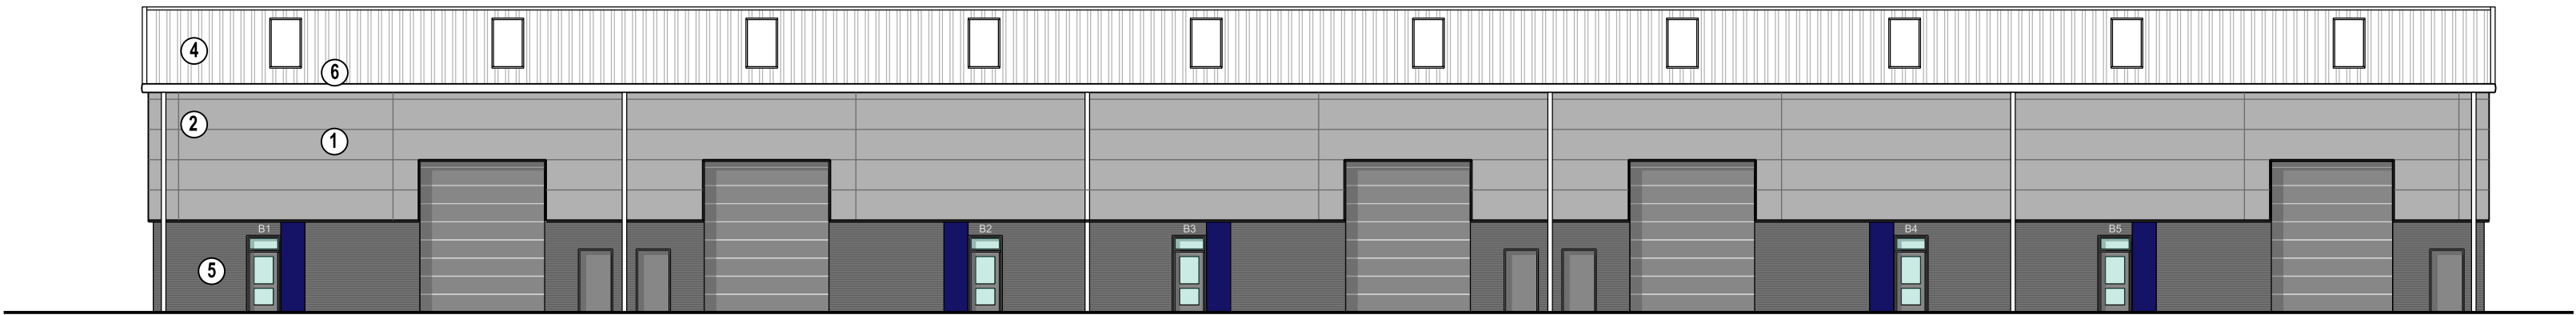


SOUTH-EAST ELEVATION

1:200

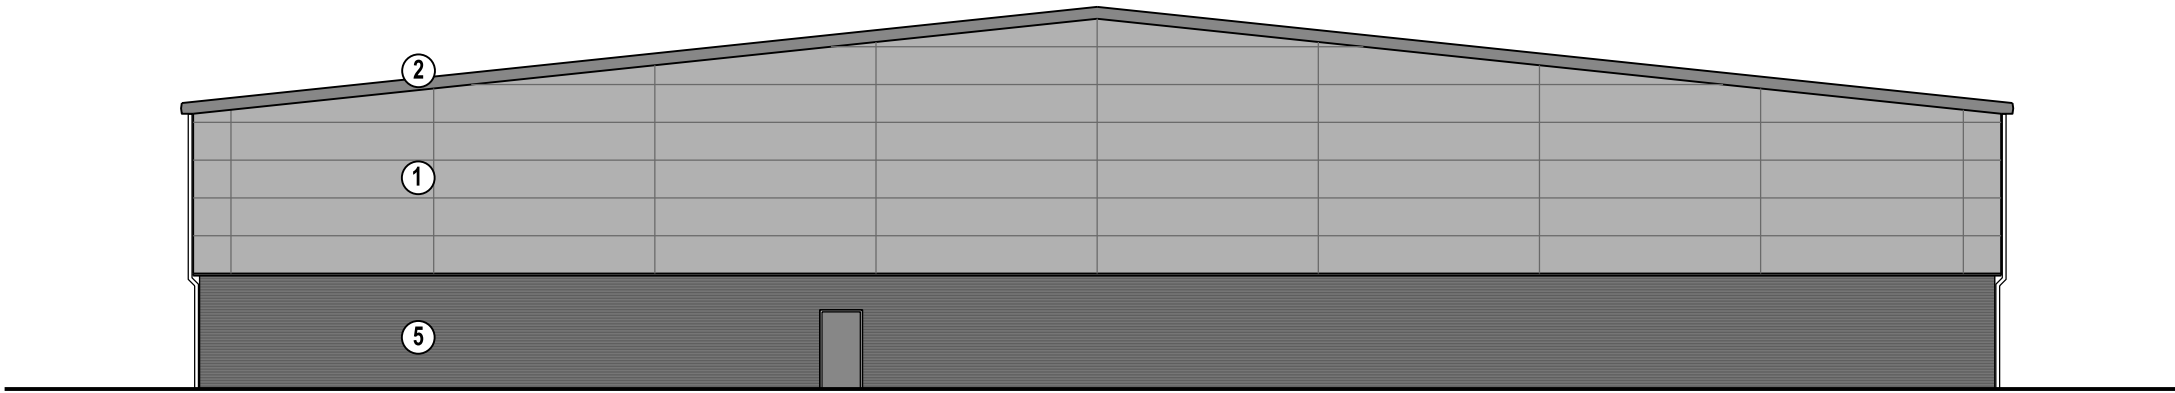

NORTH-EAST ELEVATION

1:200

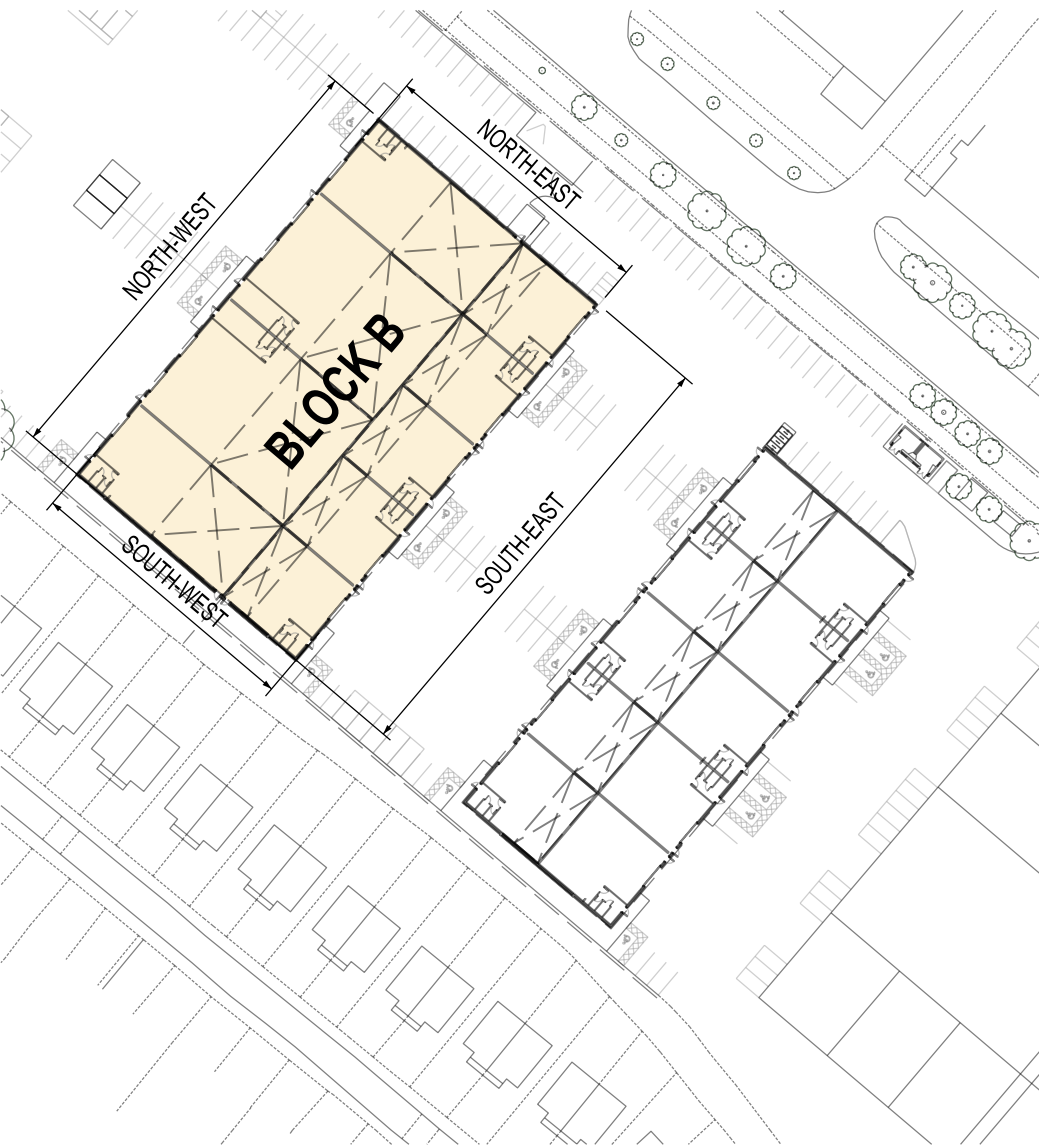

KEY PLAN

KEY

- ① MICRORIB CLADDING. COLOUR RAL 9006 (METALLIC SILVER).
- ② PPC ALUMINIUM FASCIAS, FLASHINGS AND RAINWATER GOODS. COLOUR RAL 7024 (GRAPHITE GREY).
- ③ GOODS DOOR. SECTIONAL SHUTTER WITH VISION PANELS. COLOUR RAL 7024 (GRAPHITE GREY). LEVEL ACCESS FROM YARD.
- ④ INSULATED ROOF CLADDING SYSTEM WITH TRAPZOIDAL PROFILE. COLOUR GOOSEWING GREY.
- ⑤ GREY BRICK
- ⑥ INTEGRATED ROOFLIGHT. COLOUR RAL 7024 (GRAPHITE GREY)
- ⑦ FEATURE PPC ALUMINIUM ENTRANCE FLASHING. COLOUR: BLUE (RAL TBC)
- ⑧ STEEL DOOR COLOUR RAL 7024 (GRAPHITE GREY)
- ⑨ PPC ALUMINIUM FRAMED GLAZED DOOR. COLOUR RAL 7024 (GRAPHITE GREY).
- ⑩ VERTICAL PROFILED CLADDING. COLOUR RAL 9006 (METALLIC SILVER).

REV. B	01.07.22	SHUTTERS UPDATED	AM
REV. A	14.06.22	UPDATED TO SUIT PLAN AMENDS	AJP
REV.	DATE	NOTES	INIT.

CLIENT / PROJECT



HUYTON INDUSTRIAL ESTATE, LIVERPOOL

DRAWING TITLE

BLOCK B

PROPOSED BUILDING ELEVATIONS

STATUS

PLANNING

DATE	DRAWN	SCALE @ A2
24.05.22	DB	1:200

PROJECT NUMBER	STAGE	UNIT / BLOCK	TYPE & NUMBER	REVISION LETTER
11049	PL	B	E01	B

Site Location Plans	L	GA Plans	P	Elevations	E
Sections	S	Details	D	Prefix Colour	C

THE RATCLIFFE GROVES PARTNERSHIP

MANCHESTER
105 MANCHESTER ROAD
BURY LANCASHIRE BL9 0TD
T. 0161 797 6000 E. manchester@rgp.co.uk
www.rgp.co.uk

LONDON
19 BEDFORD ROW
LONDON WC1R 4EB
T. 020 7600 6666 E. london@rgp.co.uk

