


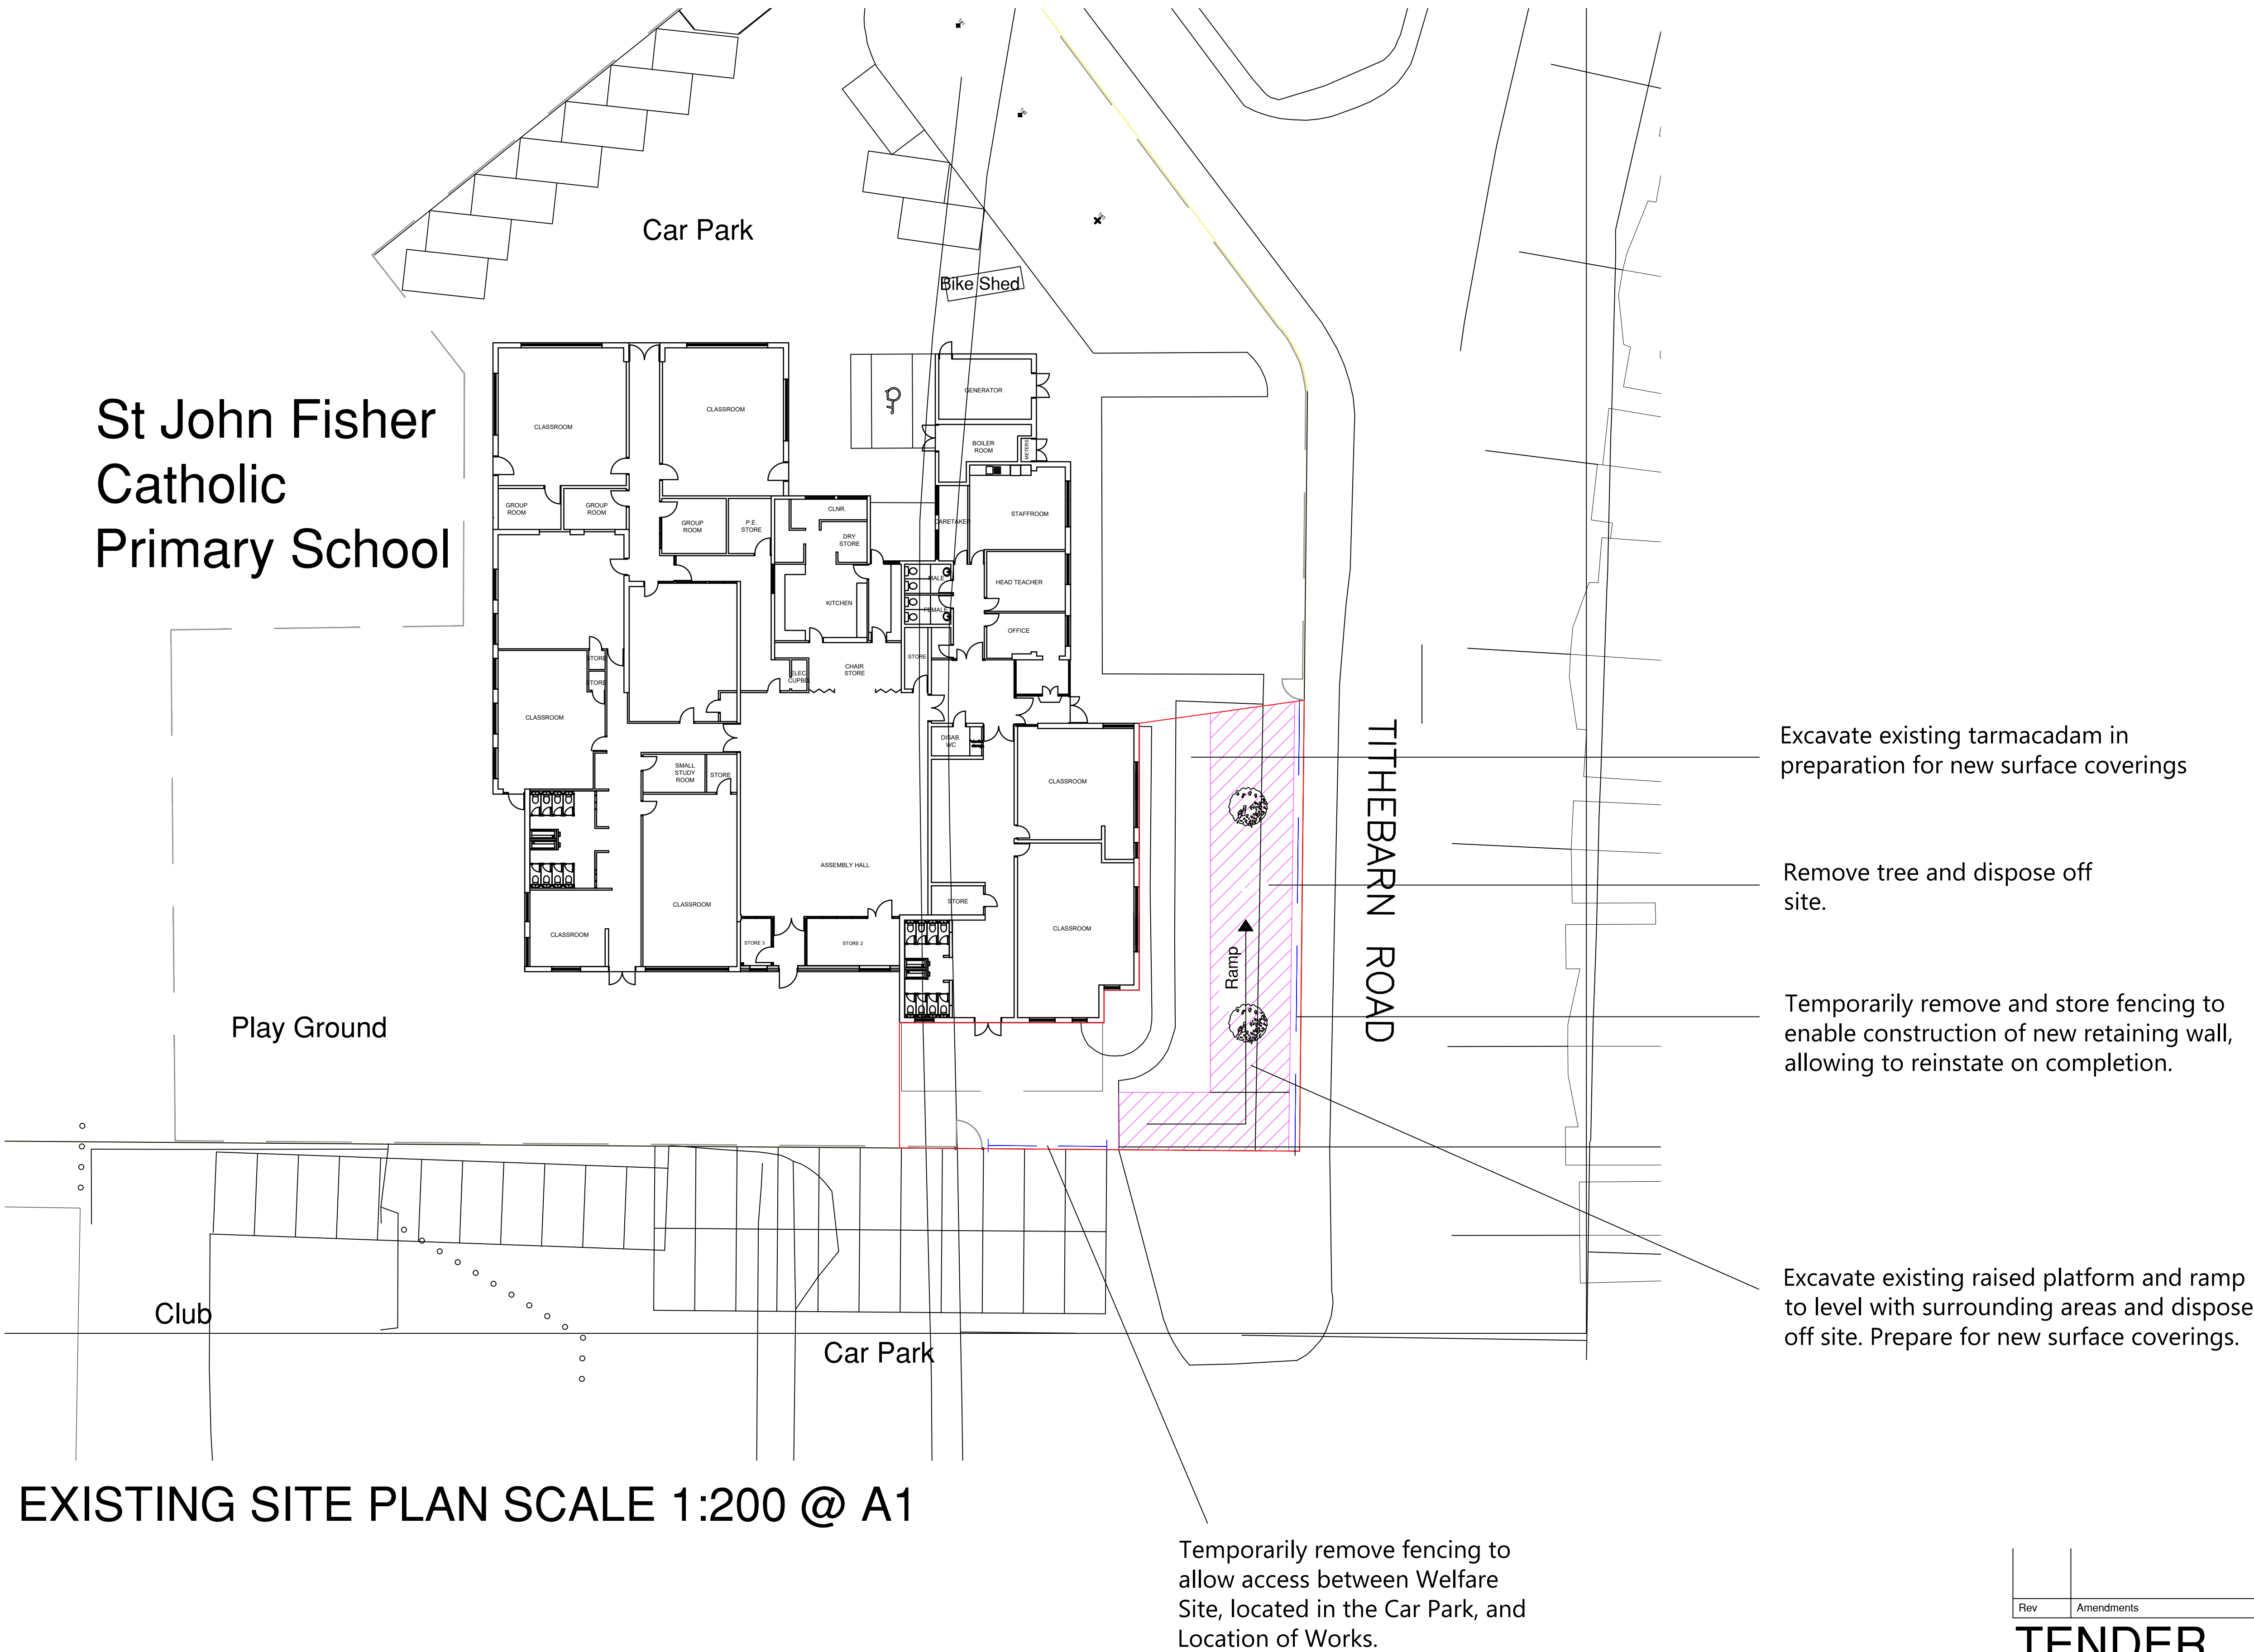

EXISTING SITE PLAN SCALE 1:200 @ A1

Rev	Amendments	Date

TENDER

PROPERTY & CONSTRUCTION CONSULTANTS
Claire Court
Oriel Road
Booths
Liverpool
L20 7AD
Tel No: (0151) 944 2030
Fax No: (0151) 944 1625
E-mail: cs@cunliffes.com

RIBA
Chartered Practice

RICS

Client
Tunesside Ltd

Project Title
St John Fisher Catholic
Primary School, Knowsley
Outdoor EYFS Refurbishment Area

Drawing Title
Existing Layout to EYFS Outdoor
Area

Drawn	Date	Checked
JF	24/03/23	

SCALE	1:200 @ A1
DWG No.	7146-01