


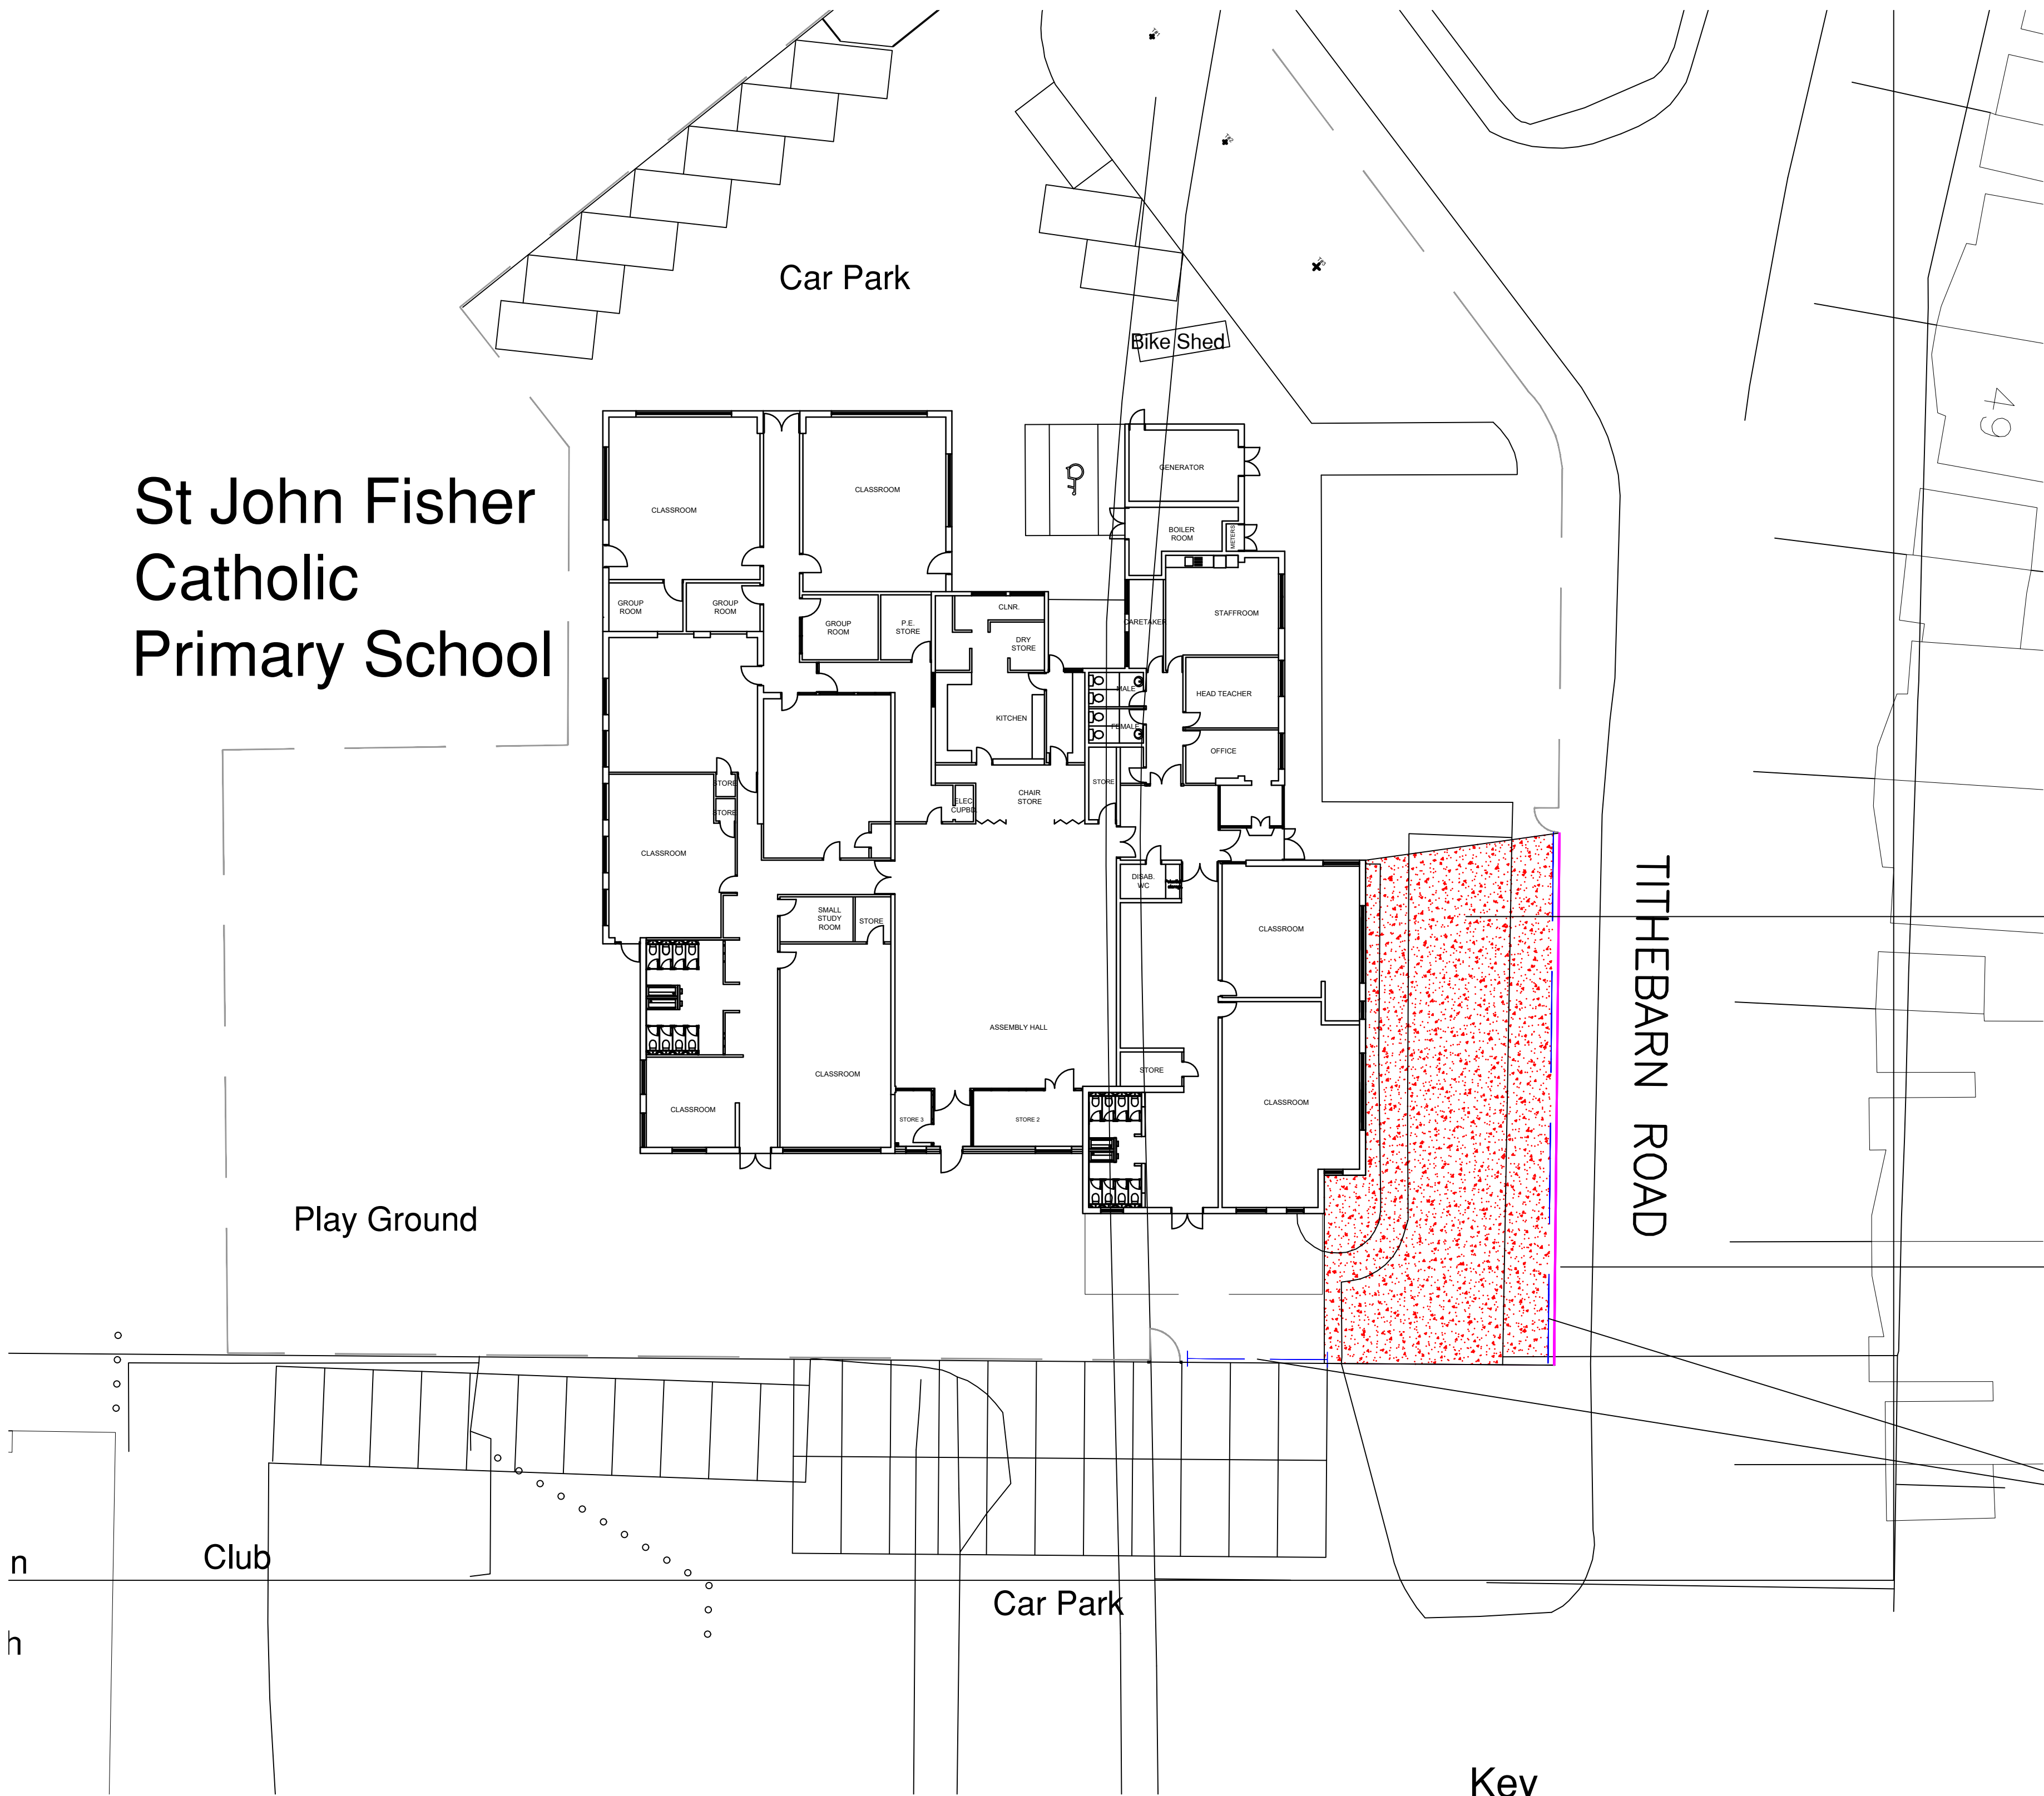


Supply and install new surface coverings consisting of MOT Type 3 (Sudds Aggregate or equivalent) sub base to a depth of 150mm, rolled and compacted 40mm thick layer of 6mm dust granular regulating layer and 35mm thick Bardon SUDS permeable surface with associated pin kerbs, man hole covers and ensuring all fall run to new and existing drainage outlets where required

Construct new retaining wall as per structural engineers designs and calculations

Reinstate existing fencing

- Key
- Retaining wall
 - Fencing

PROPOSED SITE PLAN SCALE 1:200 @ A1

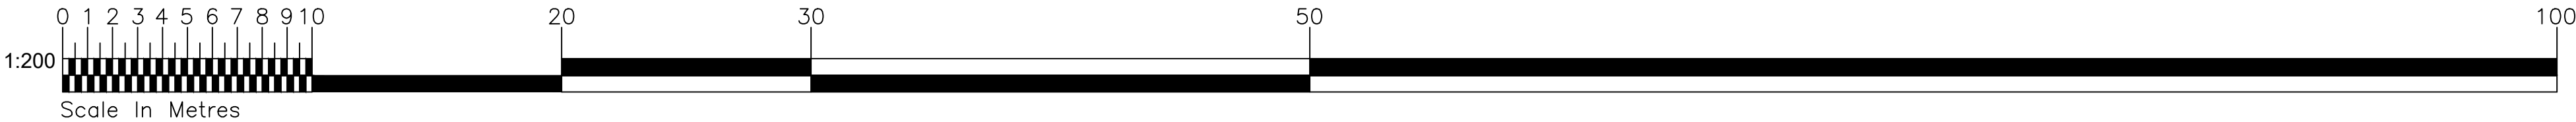

Rev	Amendments	Date

TENDER

CUNLIFFES PROPERTY & CONSTRUCTION CONSULTANTS Claire Court Oriel Road Booths Liverpool L20 7AD Tel No: (0151) 944 2030 Fax No: (0151) 944 1625 E-mail: cs@cunliffes.com RIBA Chartered Practice RICS	Client Tuneside Ltd	Drawing Title Proposed Areas of Work		
		Drawn	Date	Checked
	Project Title St John Fisher Catholic	JF	24/03/23	
	Primary School, Knowsley	SCALE	1:200 @ A1	
	Outdoor EYFS Area Refurbishment	DWG No.	7146-02	