



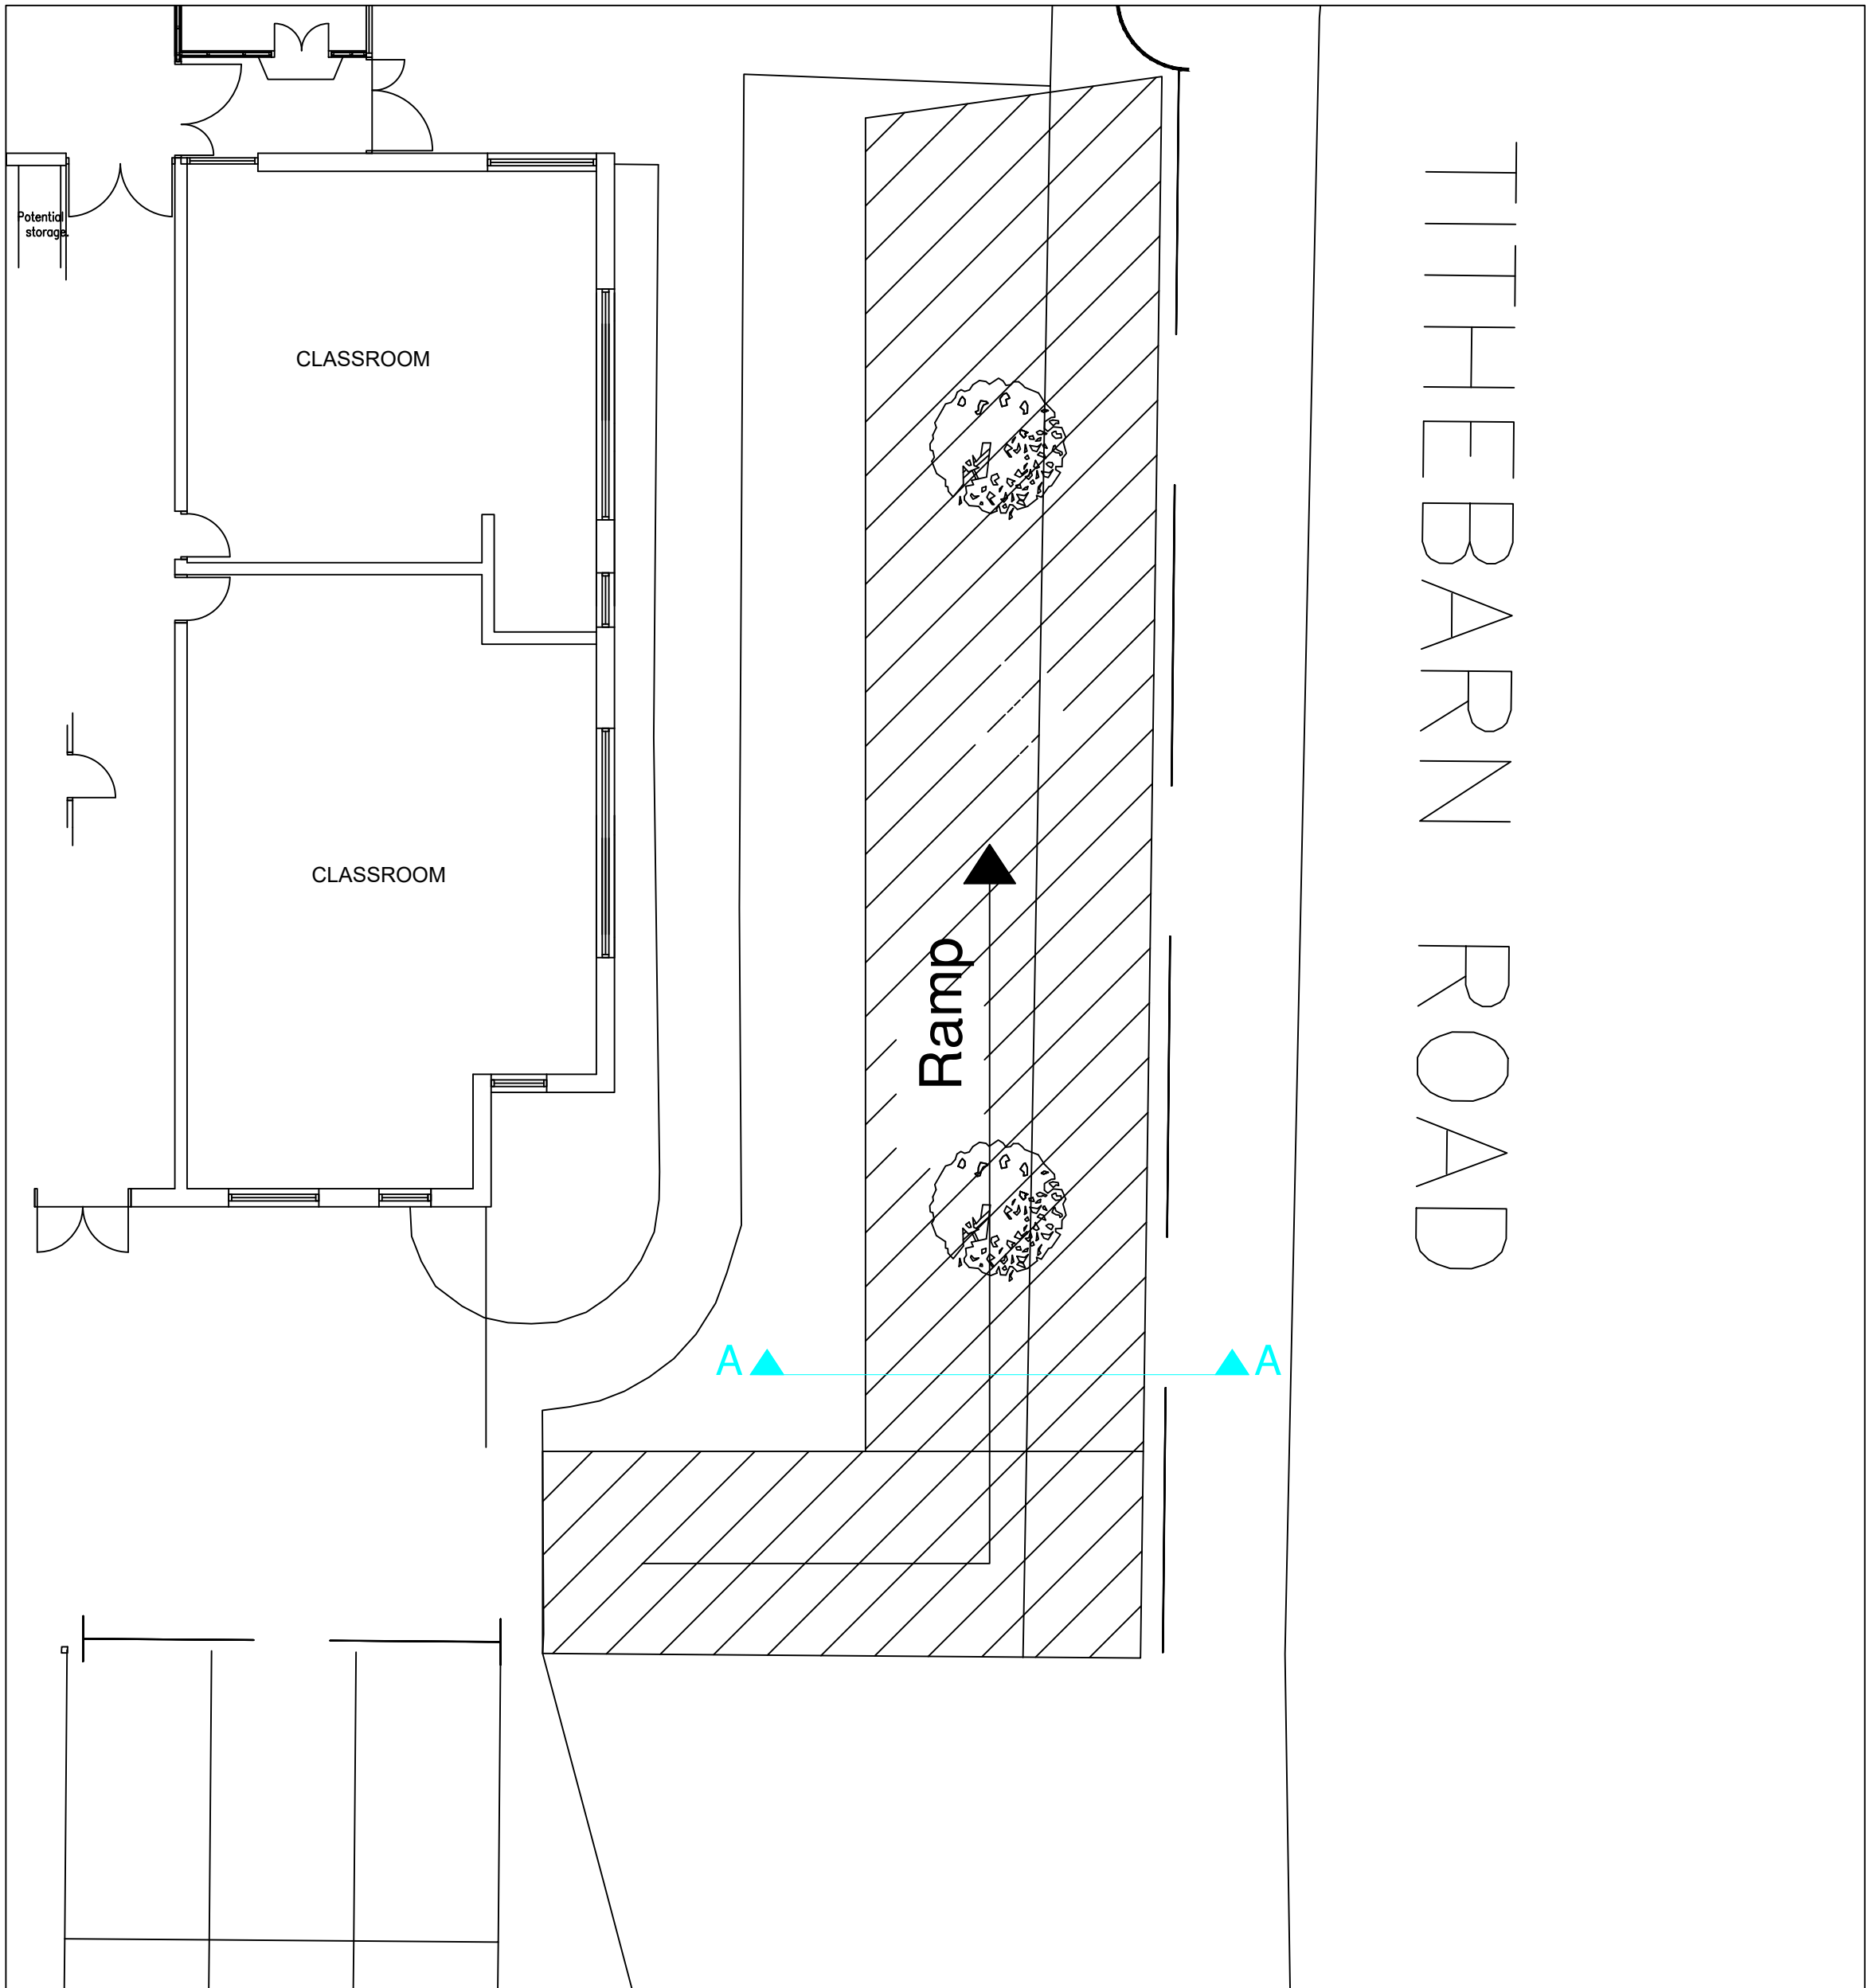

Site Plan - Scale 1:100 @ A1

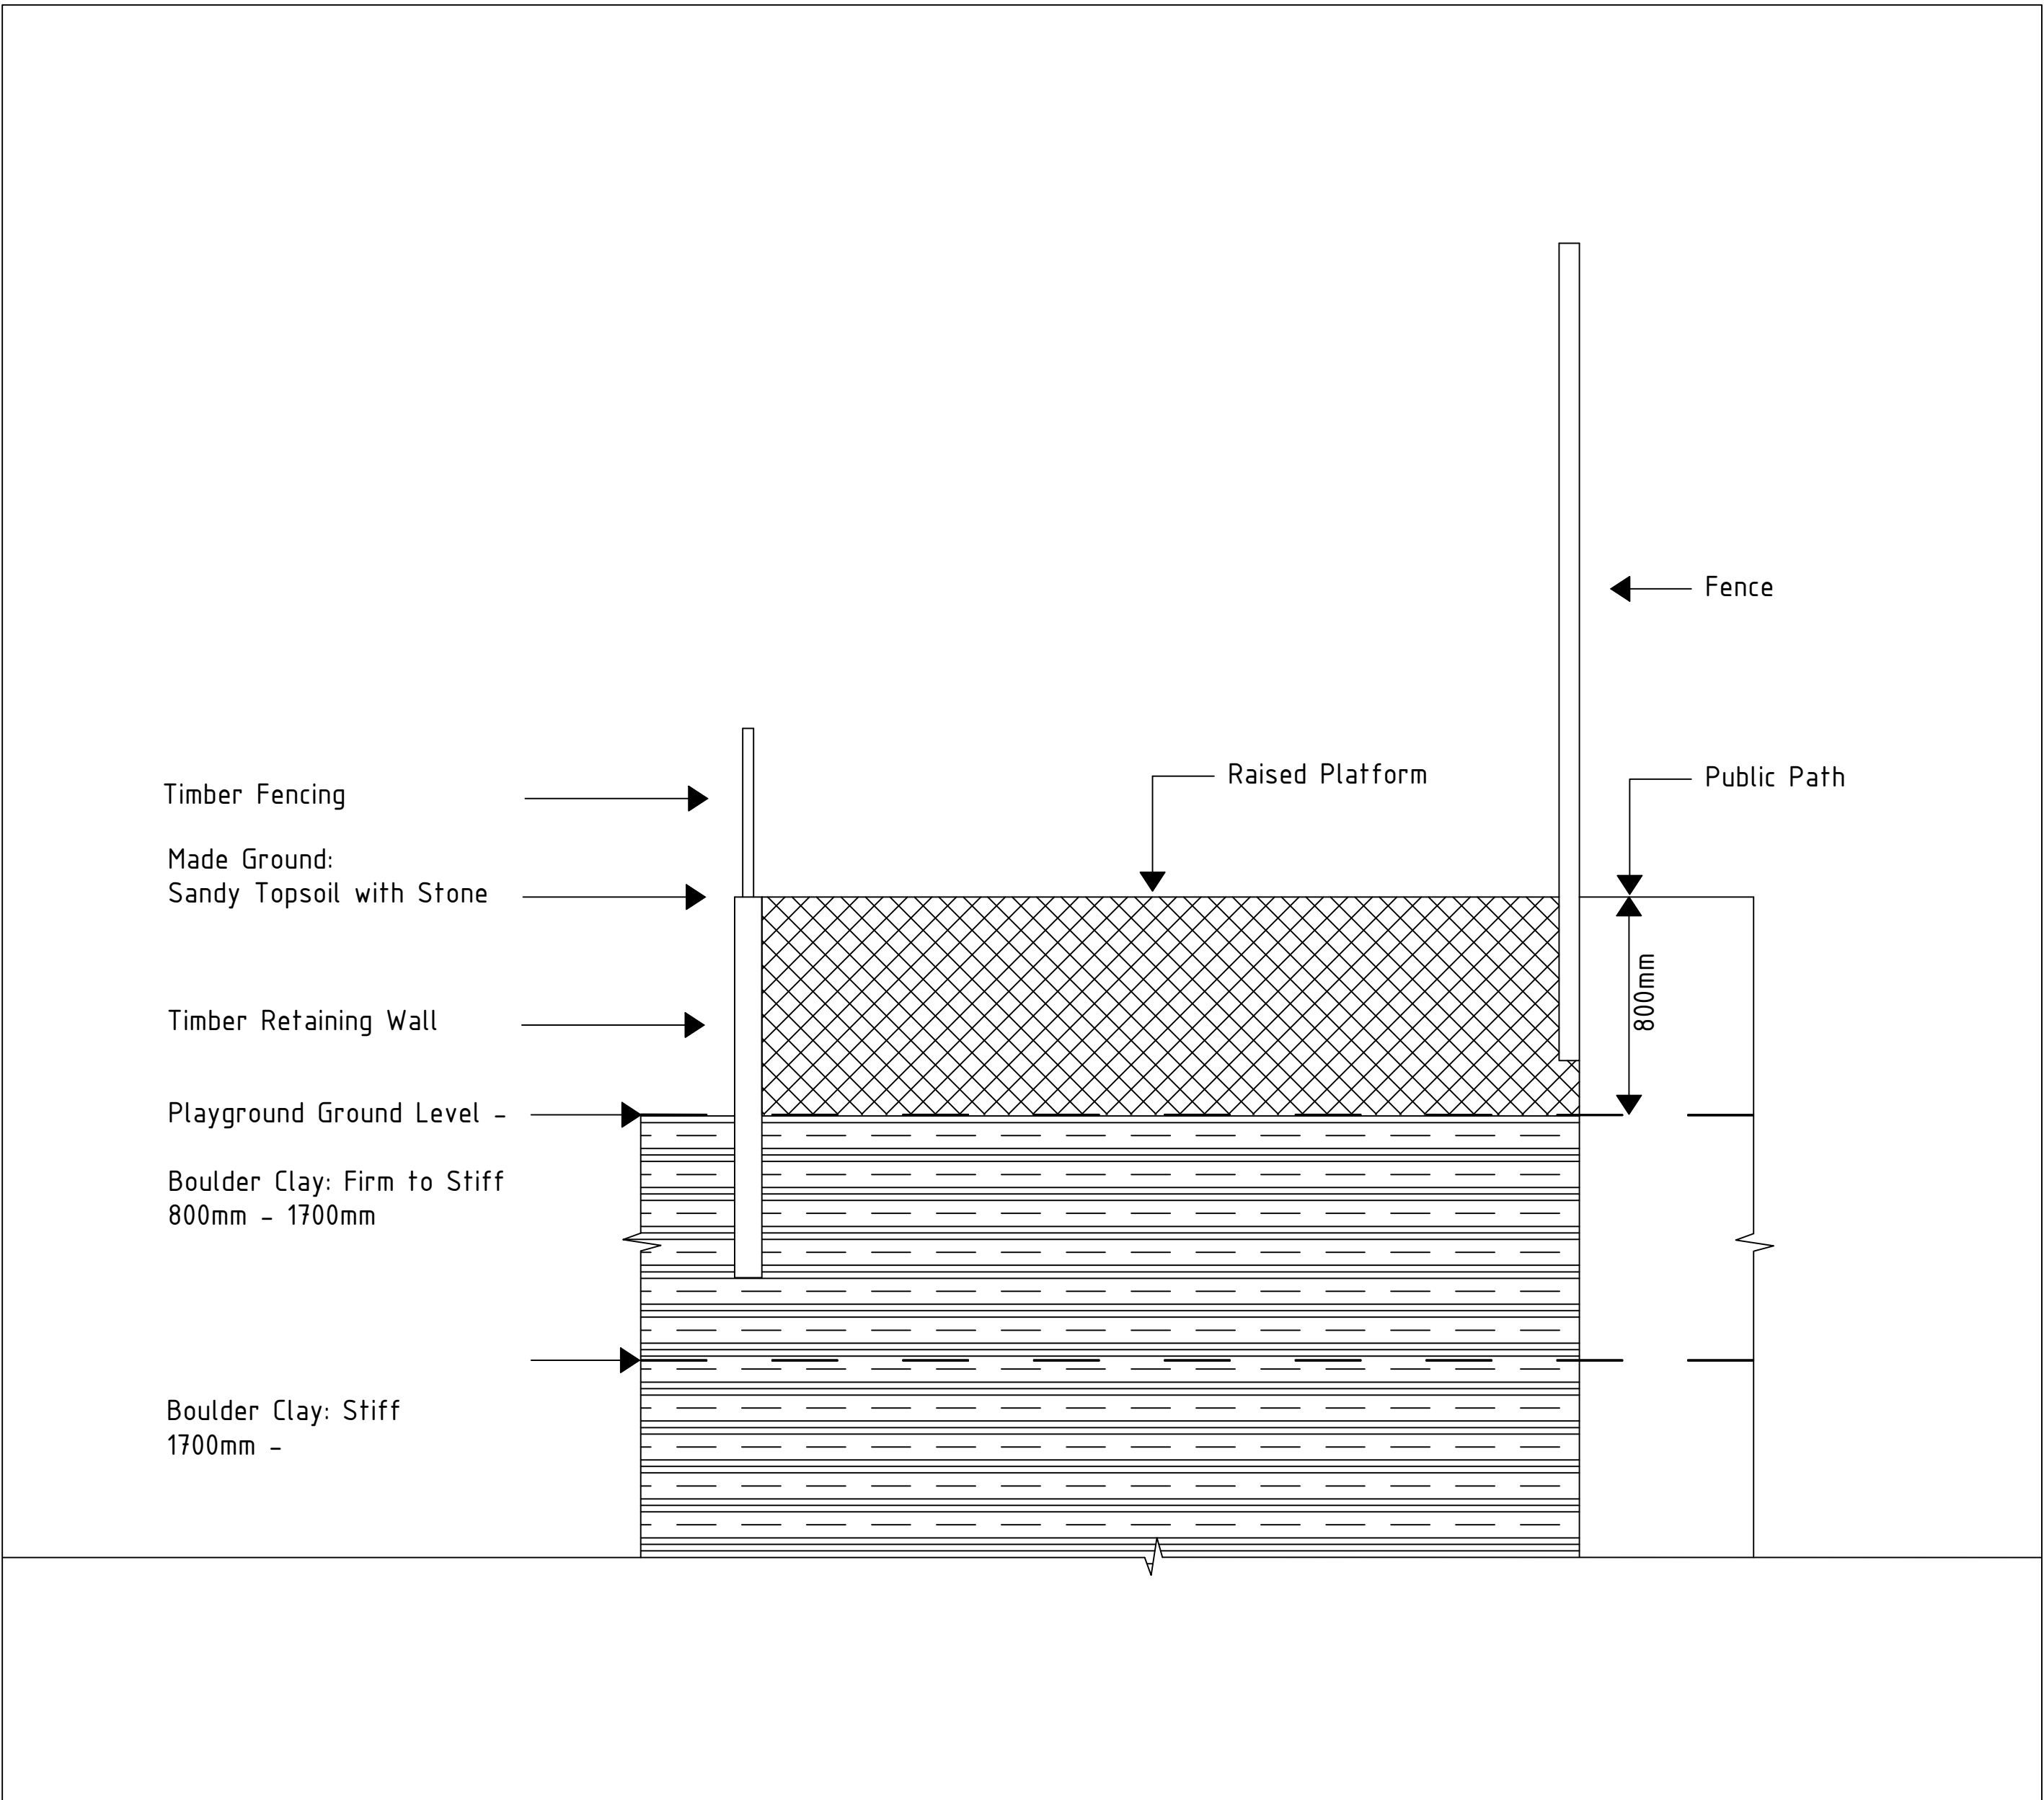

Section A;A - Scale 1:100 @ A1



Rev	Amendments	Date

TENDER

PROPERTY & CONSTRUCTION CONSULTANTS

Claire Court
Oriol Road
Boole
Liverpool
L20 7AD

Tel No: (0151) 944 2030
Fax No: (0151) 944 1625
E-mail: cs@cunliffes.com

RIBA

Chartered Practice

RICS

Client
Tuneside Limited

Project Title
St John Fisher Catholic Primary
School, Knowsley.

Drawing Title
Borehole Sample Section Elevation

Drawn	Date	Checked
JF	06/06/23	
SCALE	as noted	
DWG No.	7146-03	