





EXISTING FRONT ELEVATION
scale 1:100



EXISTING SIDE ELEVATION
scale 1:100

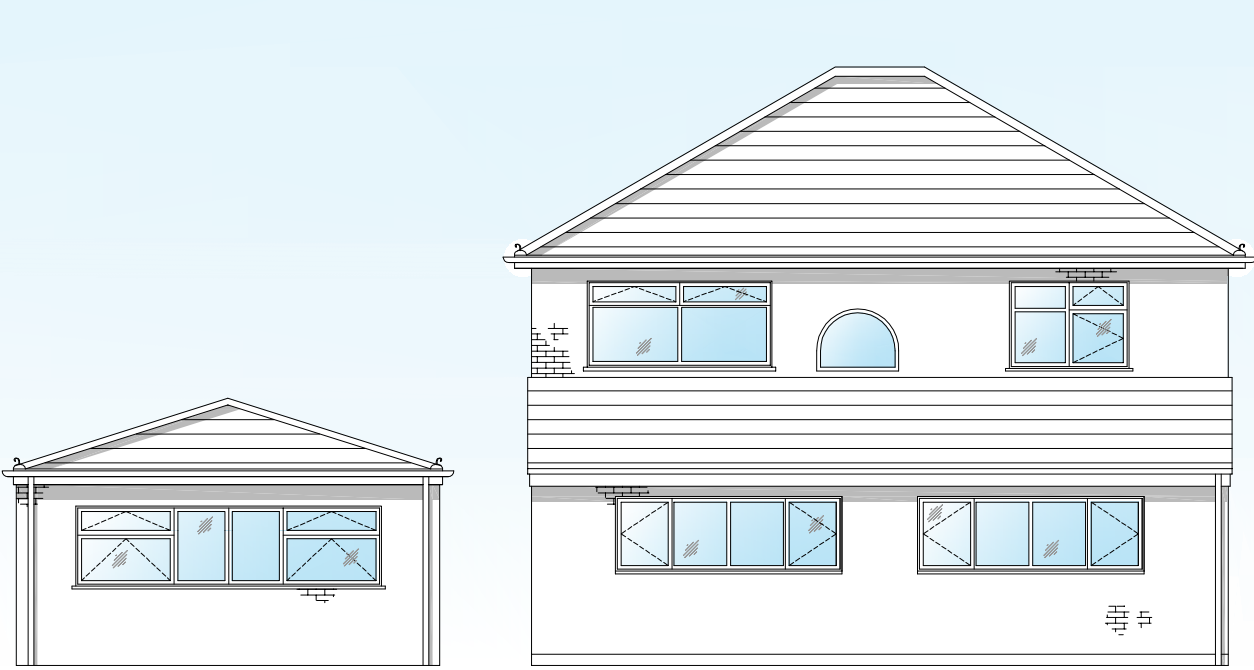


EXISTING REAR ELEVATION
scale 1:100

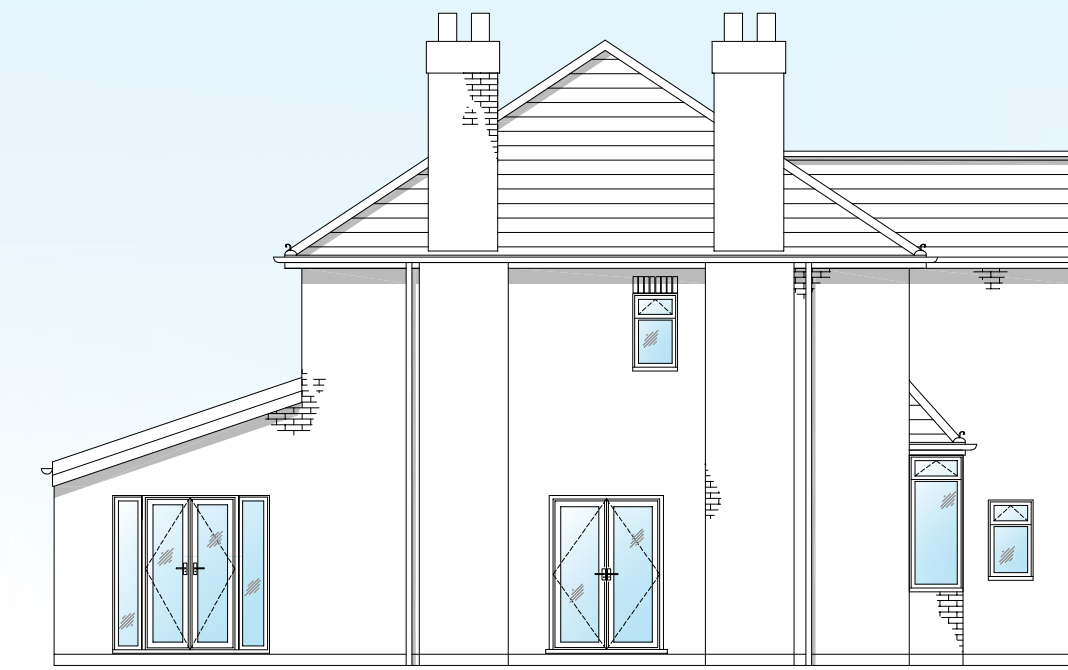


EXISTING OPP^I SIDE ELEVATION
scale 1:100



PROPOSED FRONT ELEVATION
scale 1:100

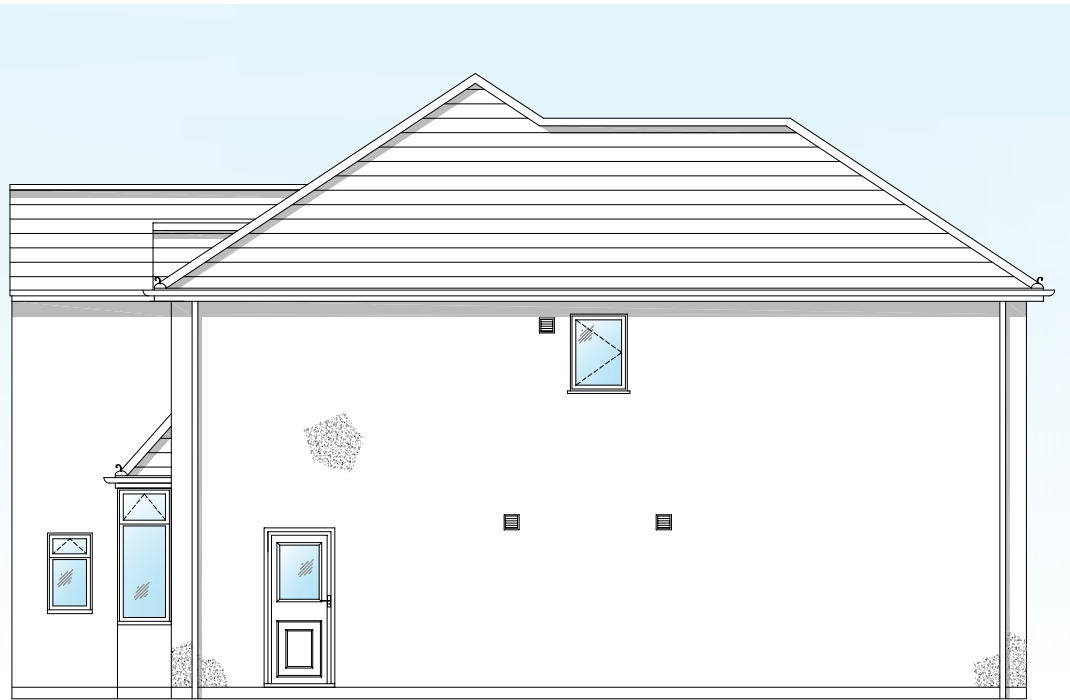


PROPOSED SIDE ELEVATION
scale 1:100

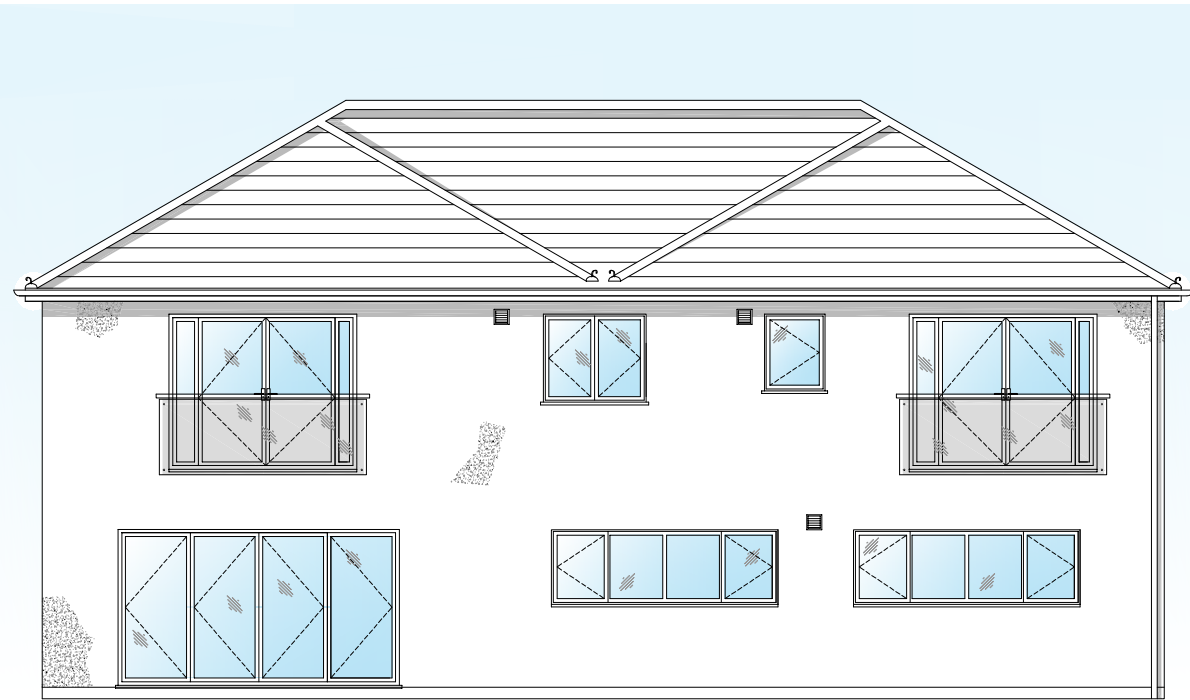



PROPOSED REAR ELEVATION
scale 1:100



PROPOSED OPP^I SIDE ELEVATION
scale 1:100

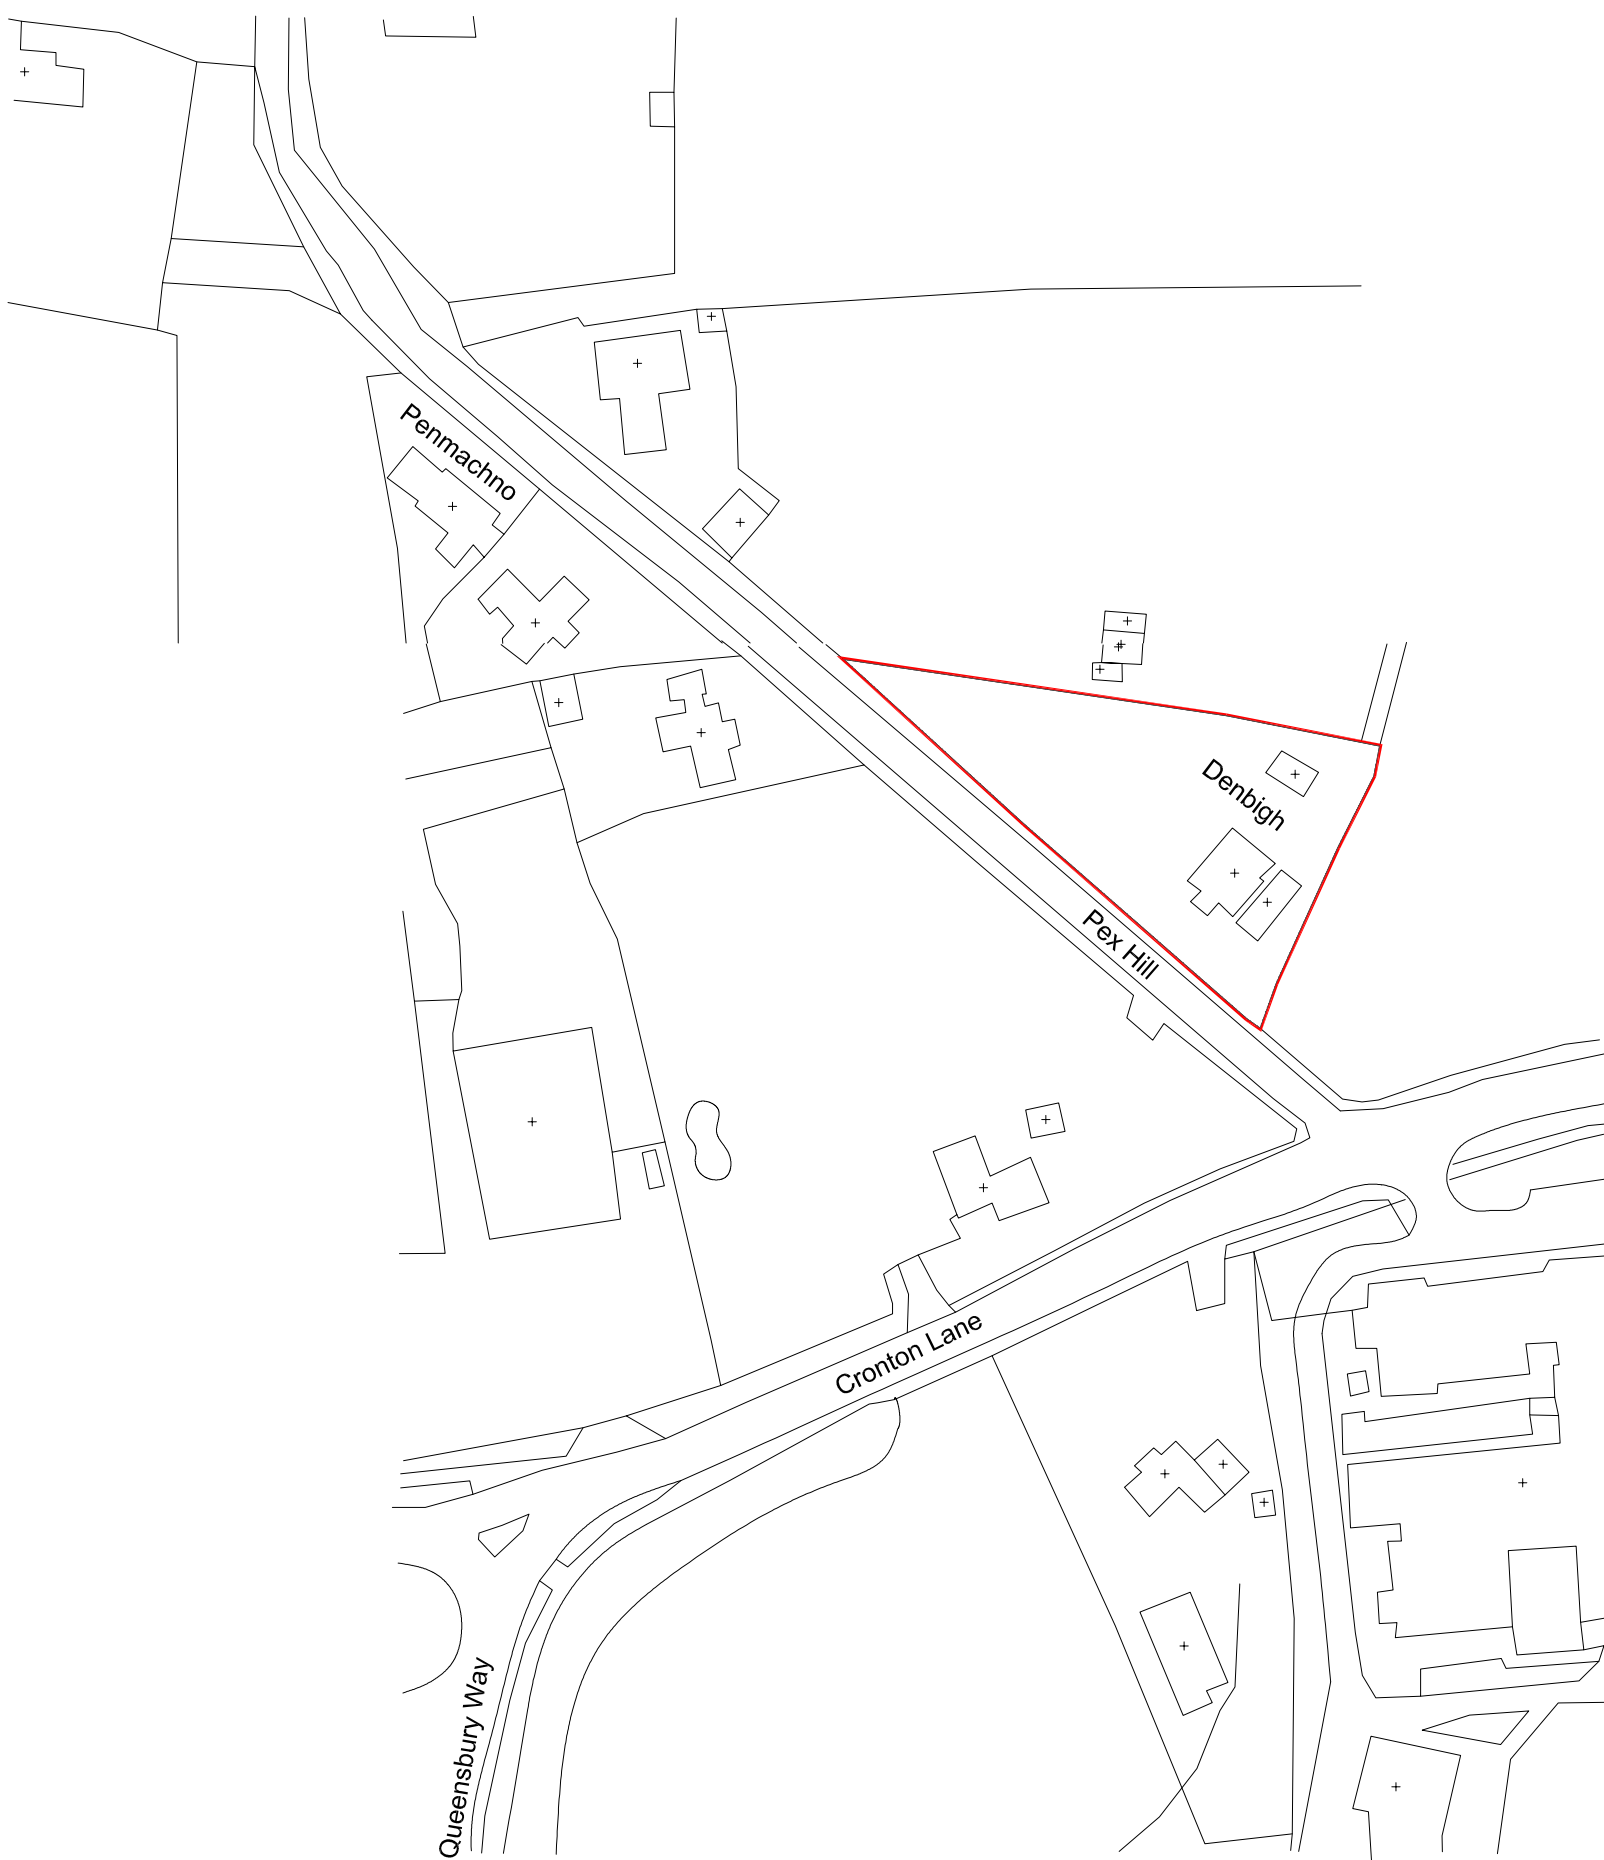

LOCATION PLAN
scale 1:1250

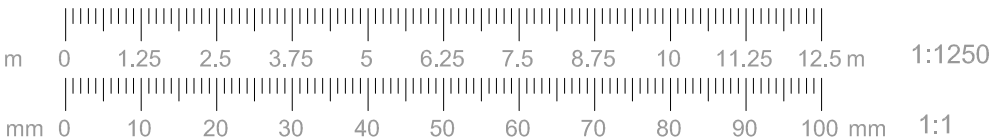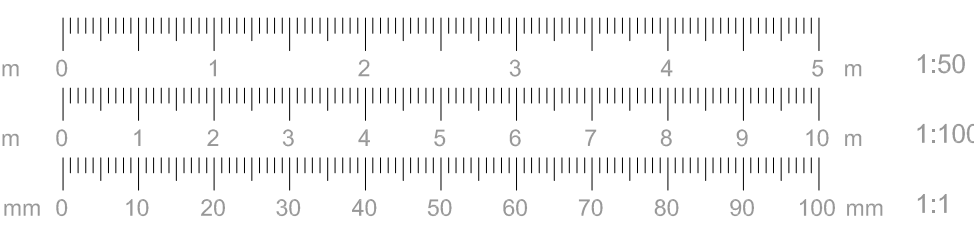

DWG No. WA8 5QN/D/01	
TITLE ELEVATIONS & LOCATION PLAN	
PROJECT Proposed Development to Denbigh, Pex Hill Cranton WA8 5QN	
CLIENT Mr. & Mrs. Athar	
DATE	14/12/2021
SCALE AT A1 AS SHOWN	
PRO-TECH ARCHITECTURE WWW.PRO-TECHARCHITECTURE.CO.UK CONTACT : LEE ROWLEY B.ENG.(HONS) 0151-420-7895 07967836028 20 ELSTREE COURT WIDNES, WAB 3EP INFO@PRO-TECHARCHITECTURE.CO.UK FOLLOW US ON FACEBOOK @PROTECHARCHITECTURELTD	