

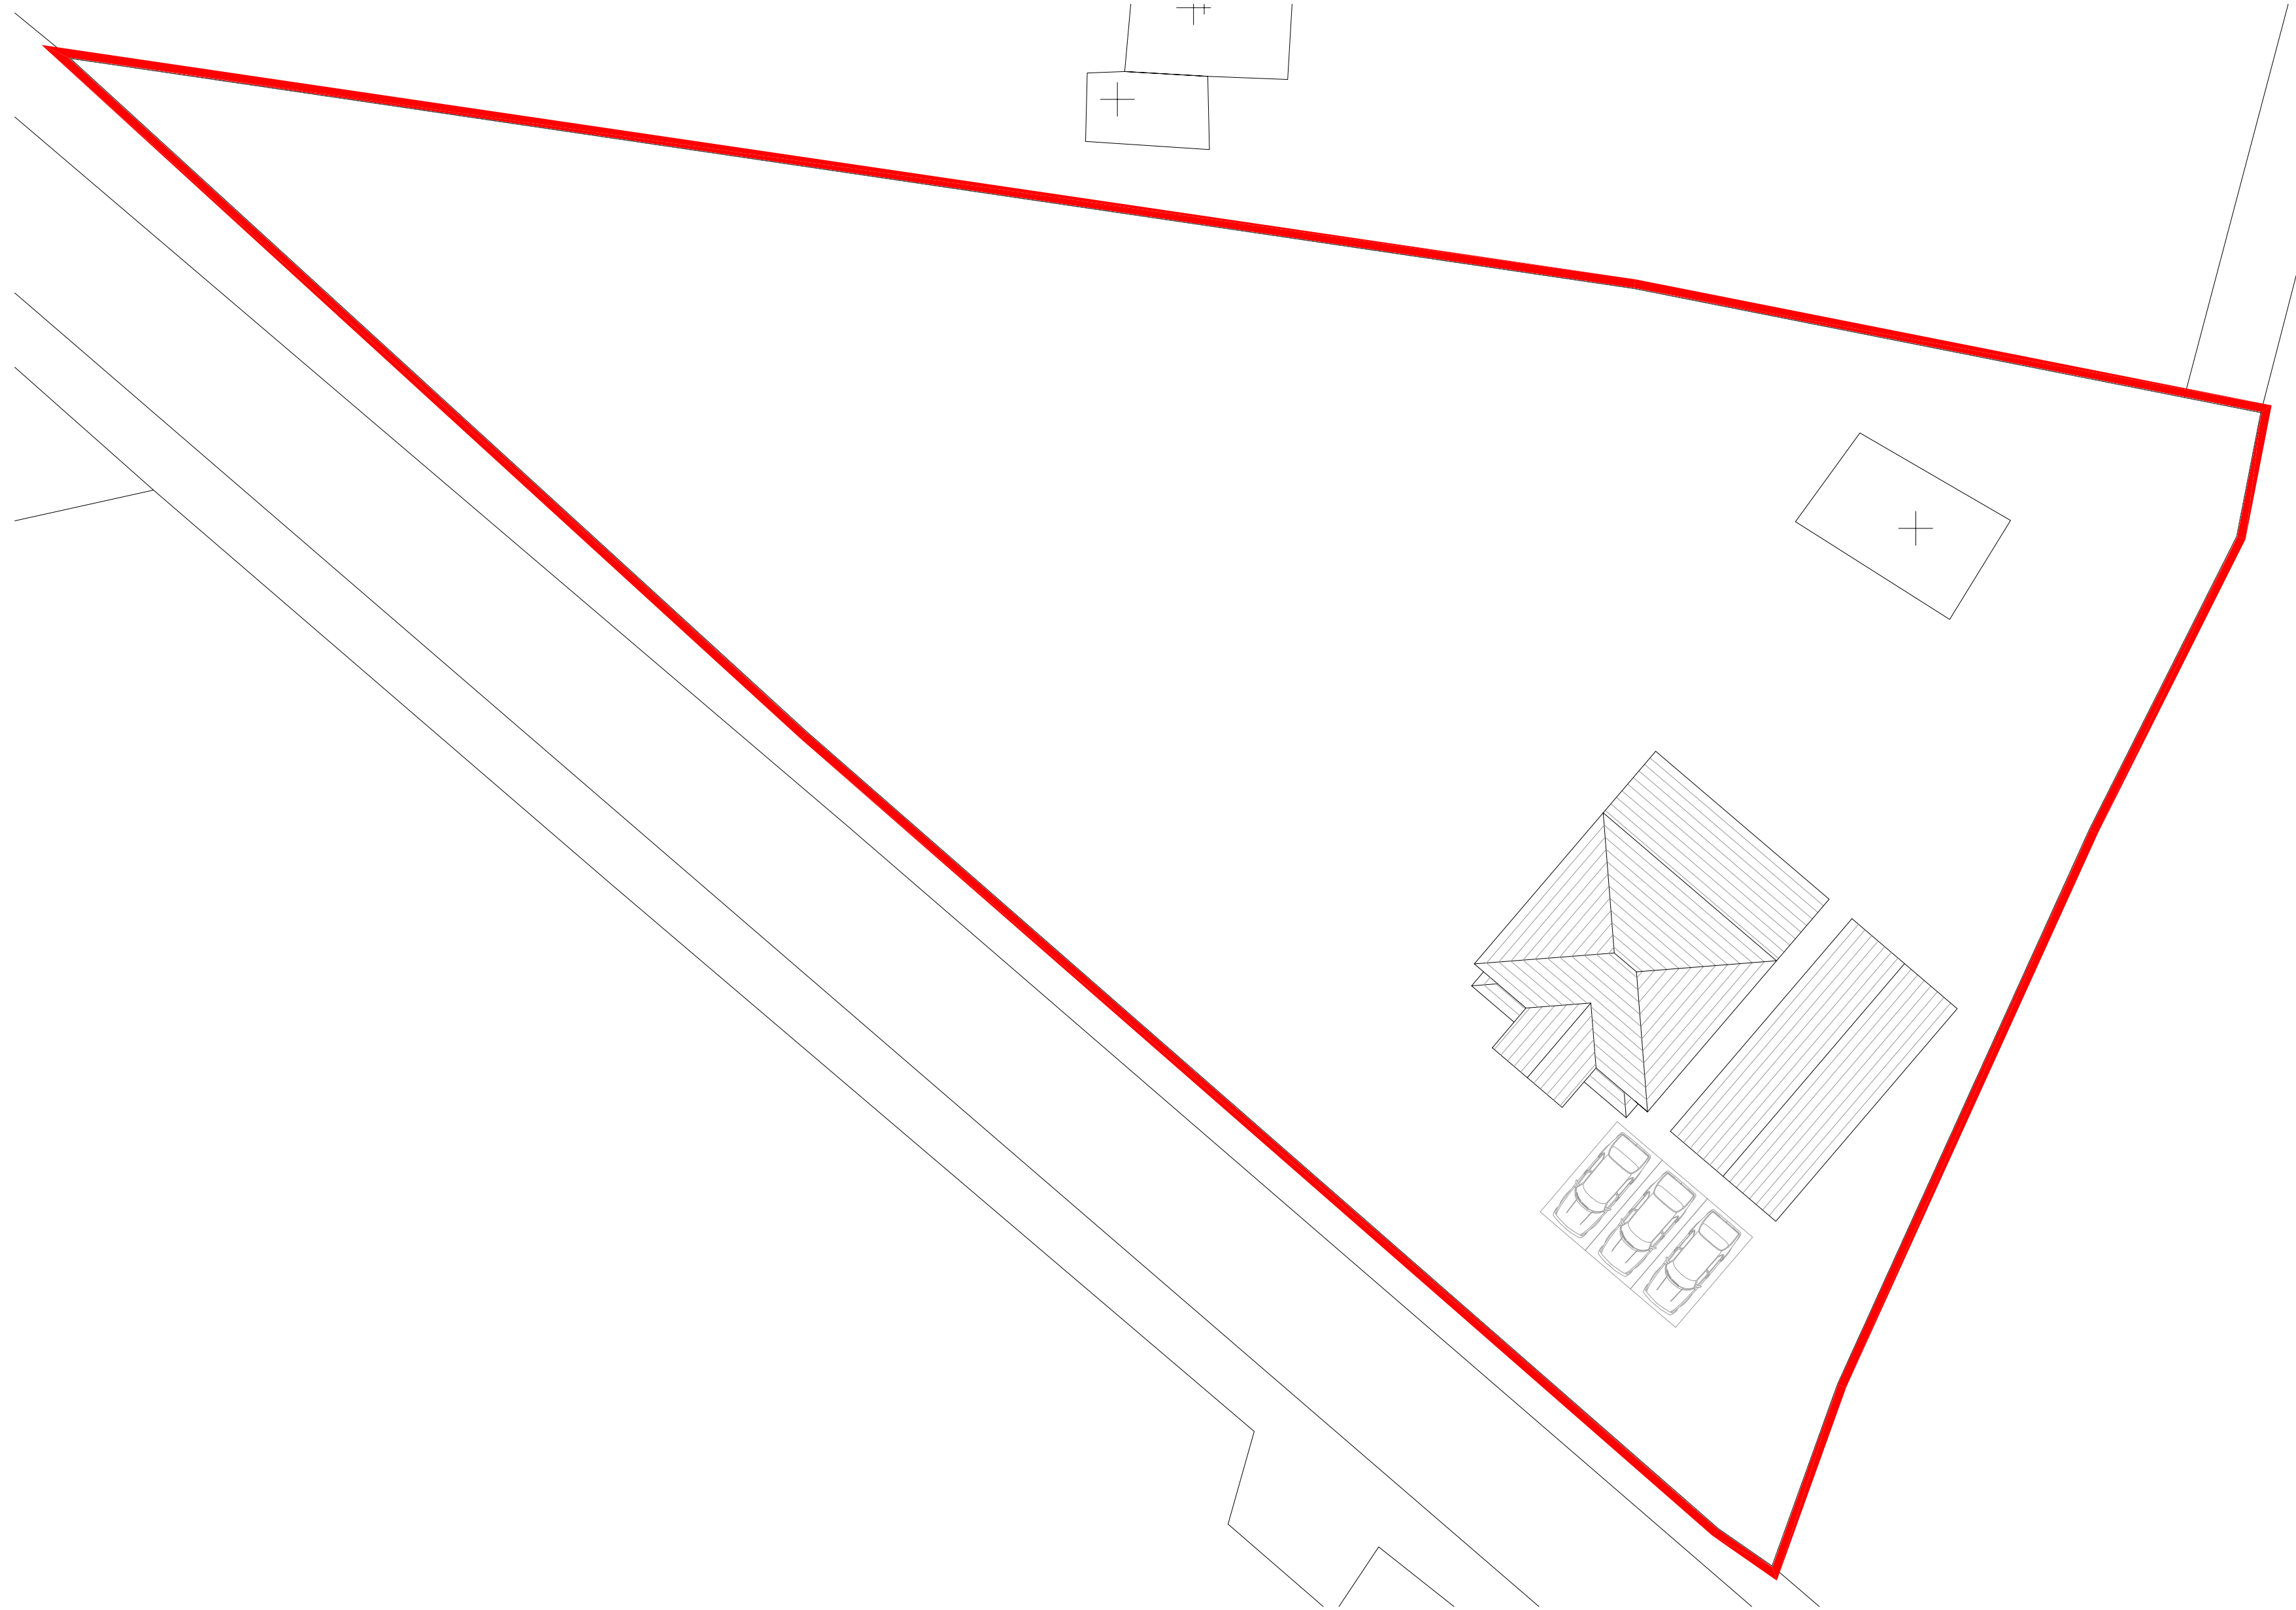


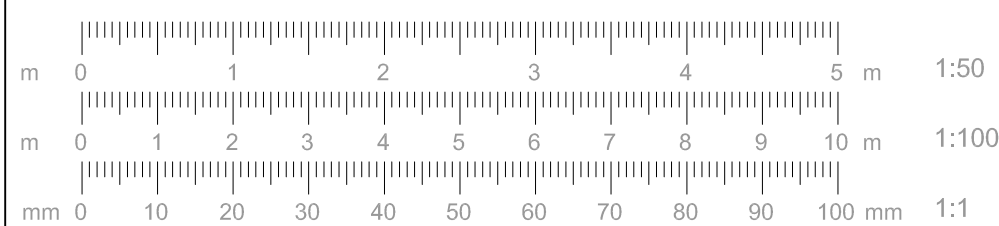

EXISTING BLOCK, ROOF & SITE PLAN  
scale 1:200

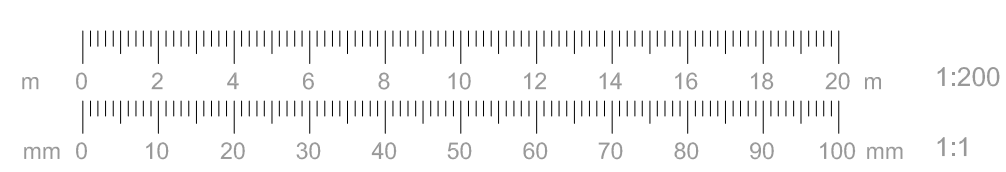

|   |            |
|---|------------|
| DWG No.<br><b>WA8 5QN/D/04</b>   |            |
| TITLE<br><b>BLOCK PLANS SHEET 1 OF 2</b>   |            |
| PROJECT<br>Proposed Development to<br>Denbigh, Pex Hill<br>Cronton<br>WA8 5QN   |            |
| CLIENT<br>Mr. & Mrs. Athar   |            |
| DATE   | 14/12/2021 |
| SCALE AT A1 AS SHOWN   |            |
|  <p> <b>PRO-TECH</b><br/> <b>ARCHITECTURE</b><br/> <small>WWW.PRO-TECHARCHITECTURE.CO.UK</small><br/> <small>CONTACT : LEE ROWLEY B.ENG.(HONS)</small><br/> <small>0151-420-7895</small><br/> <small>07967836028</small><br/> <small>20 ELSTREE COURT</small><br/> <small>WIDNES, WAB 3EP</small><br/> <small>INFO@PRO-TECHARCHITECTURE.CO.UK</small><br/> <small>FOLLOW US ON FACEBOOK @PROTECHARCHITECTURELTD</small> </p> |            |