

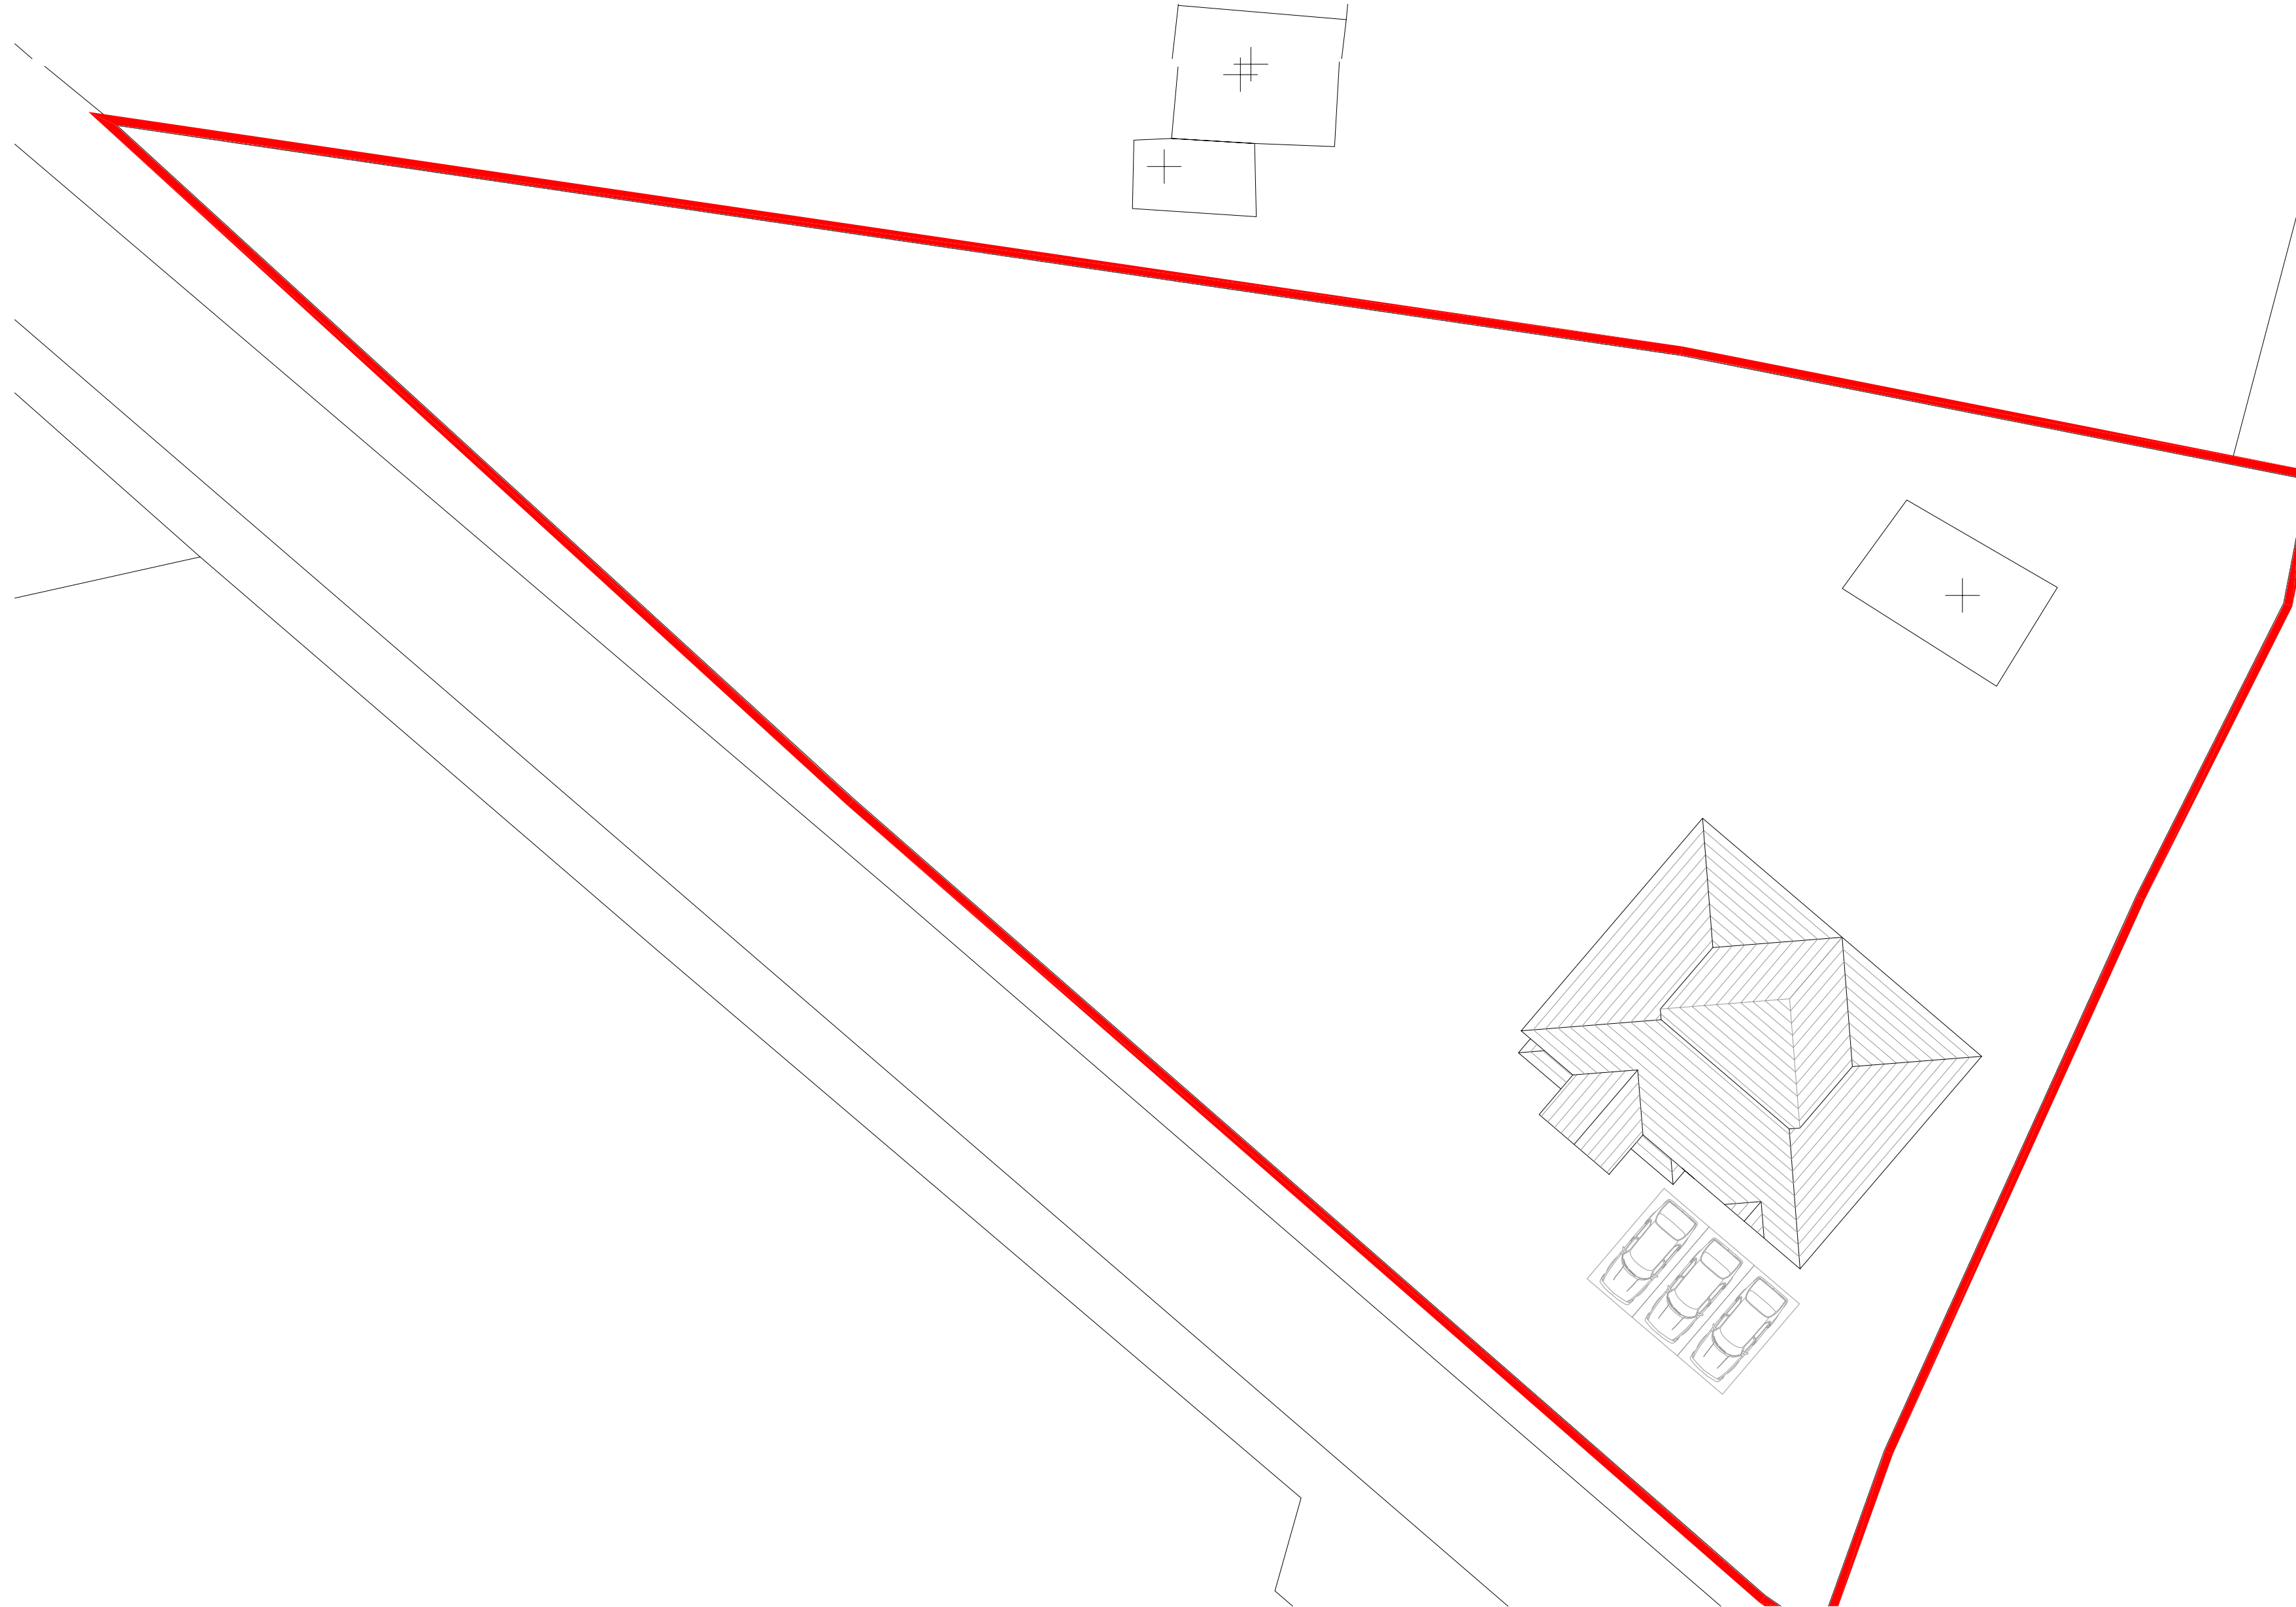


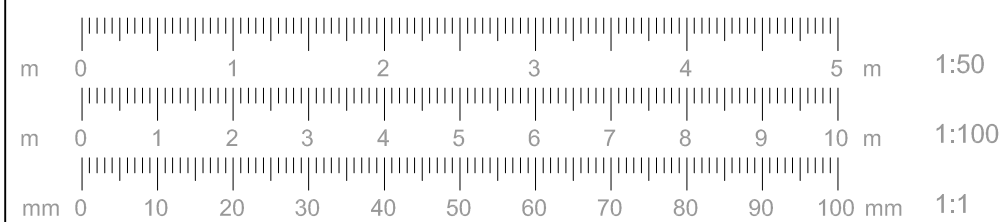

PROPOSED BLOCK, ROOF & SITE PLAN  
scale 1:200

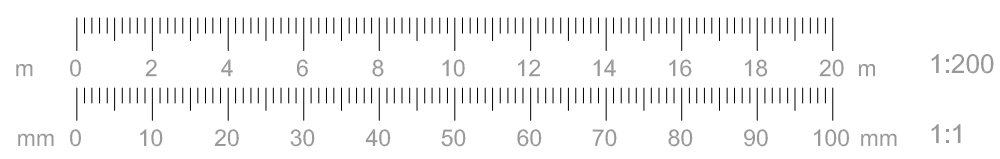

|   |            |
|---|------------|
| DWG No.<br>WA8 5QN/D/05 Rev A   |            |
| TITLE<br>BLOCK PLANS SHEET 2 OF 2   |            |
| PROJECT<br>Proposed Development to<br>Denbigh, Pex Hill<br>Cronton<br>WA8 5QN   |            |
| CLIENT<br>Mr. & Mrs. Athar   |            |
| DATE   | 14/12/2021 |
| SCALE AT A1 AS SHOWN   |            |
| <div><div><b>PRO-TECH</b><br/>ARCHITECTURE</div><div><small>WWW.PRO-TECHARCHITECTURE.CO.UK<br/>CONTACT : LEE ROWLEY B.ENG.(HONS)<br/>0151-420-7895<br/>07967836028<br/>20 ELSTREE COURT<br/>WIDNES, WAB 3EP<br/>INFO@PRO-TECHARCHITECTURE.CO.UK<br/>FOLLOW US ON FACEBOOK @PROTECHARCHITECTURELTD</small></div></div> |            |