



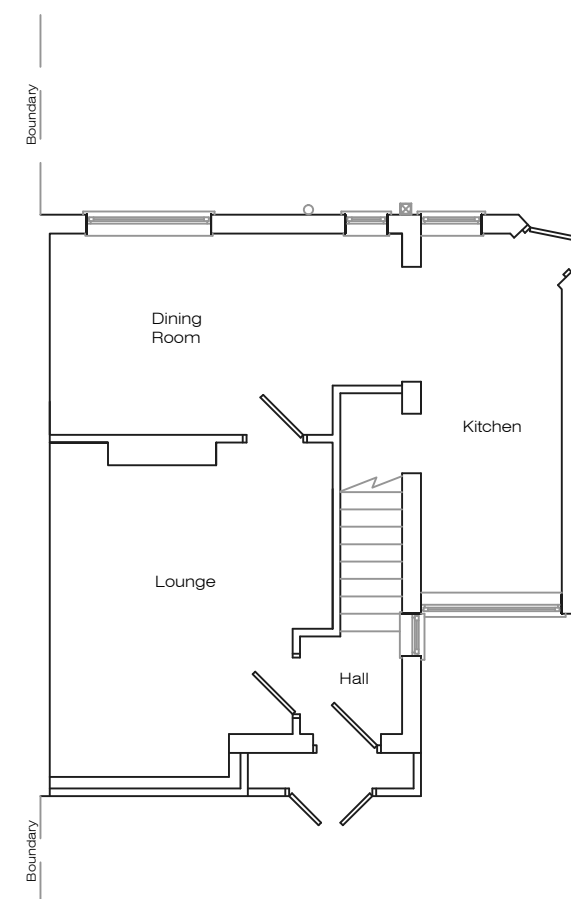

Existing Ground Floor Plan

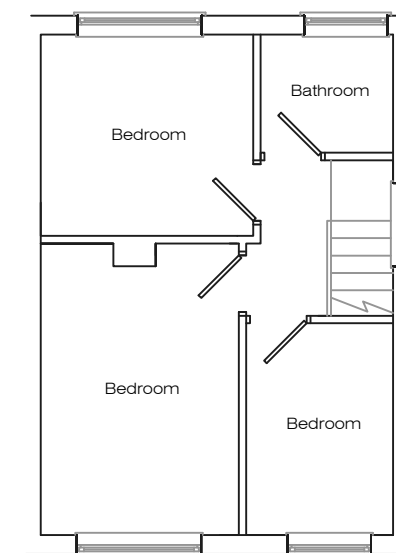

Existing First Floor Plan

Address 42 Poplar Grove, L35				
Job Title First floor extension to side and C2 conversion				
Drawing title Existing Plans				
Chkd	Appvd	date Oct '23	scale 1:100 @ A2	Dwg No. 001