



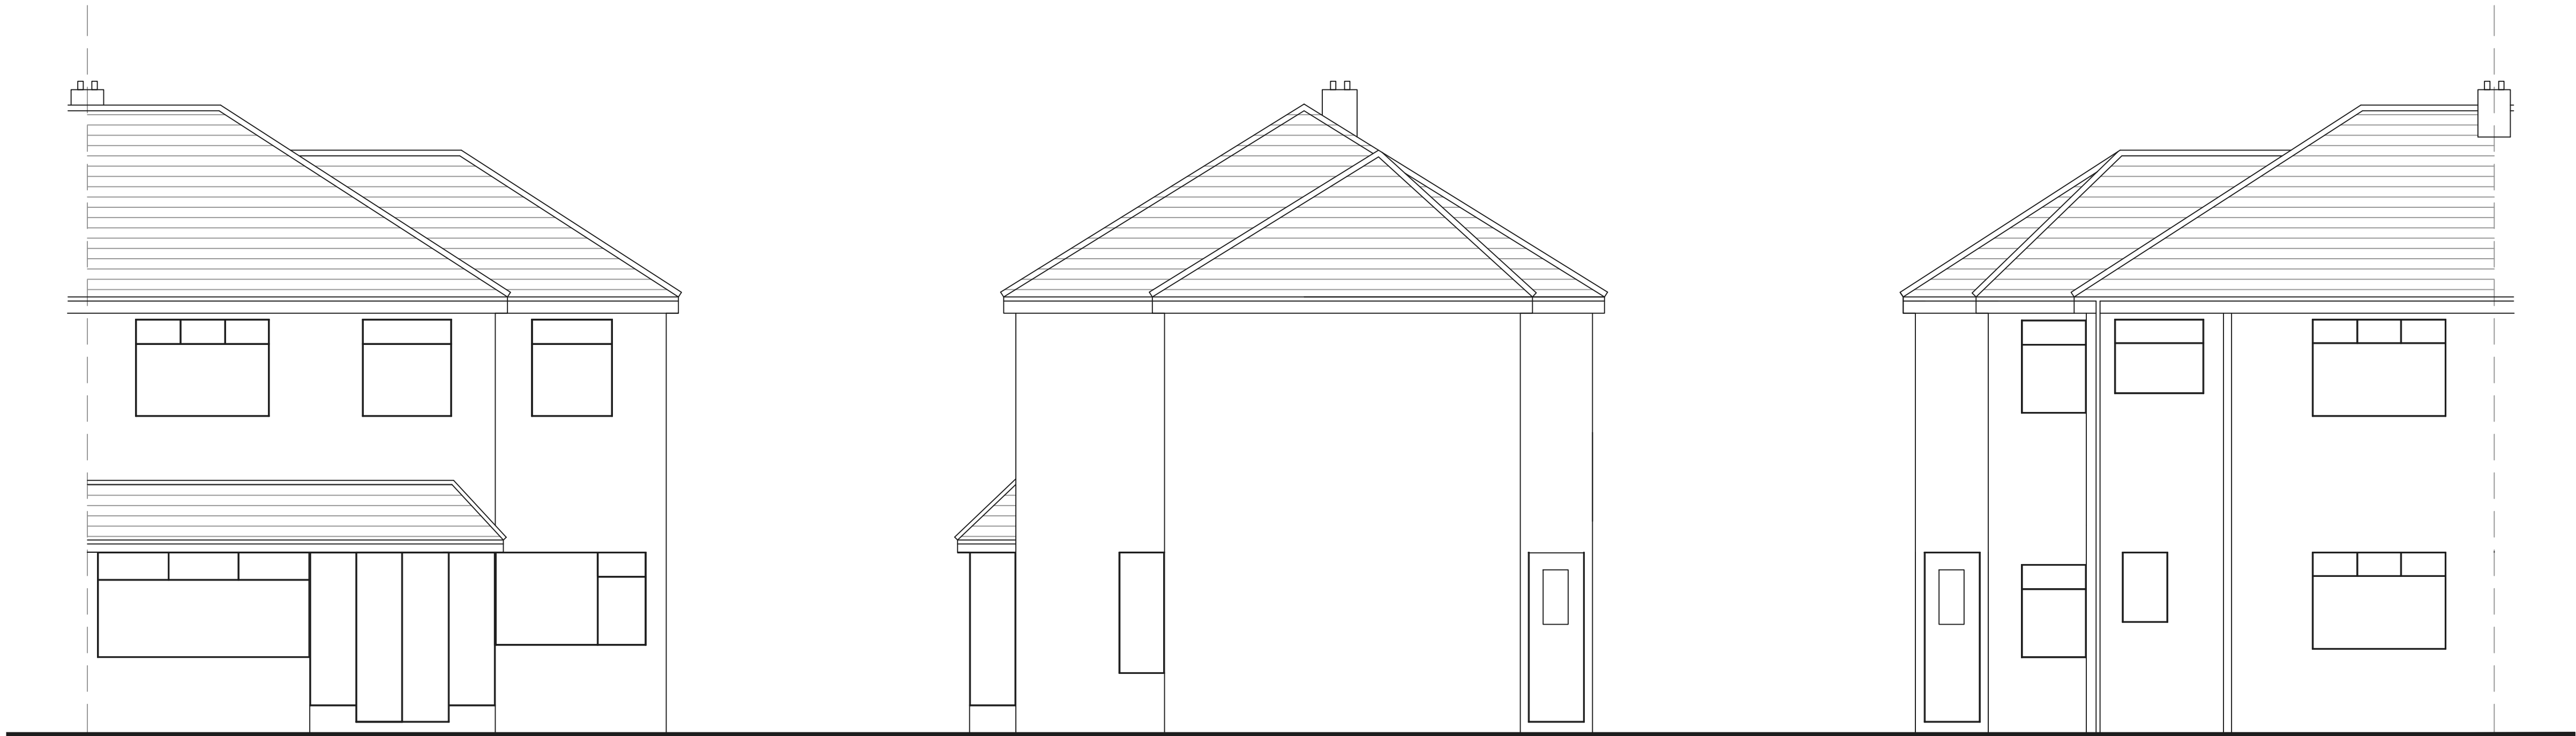


Proposed Front Elevation

Proposed Side Elevation

Proposed Rear Elevation

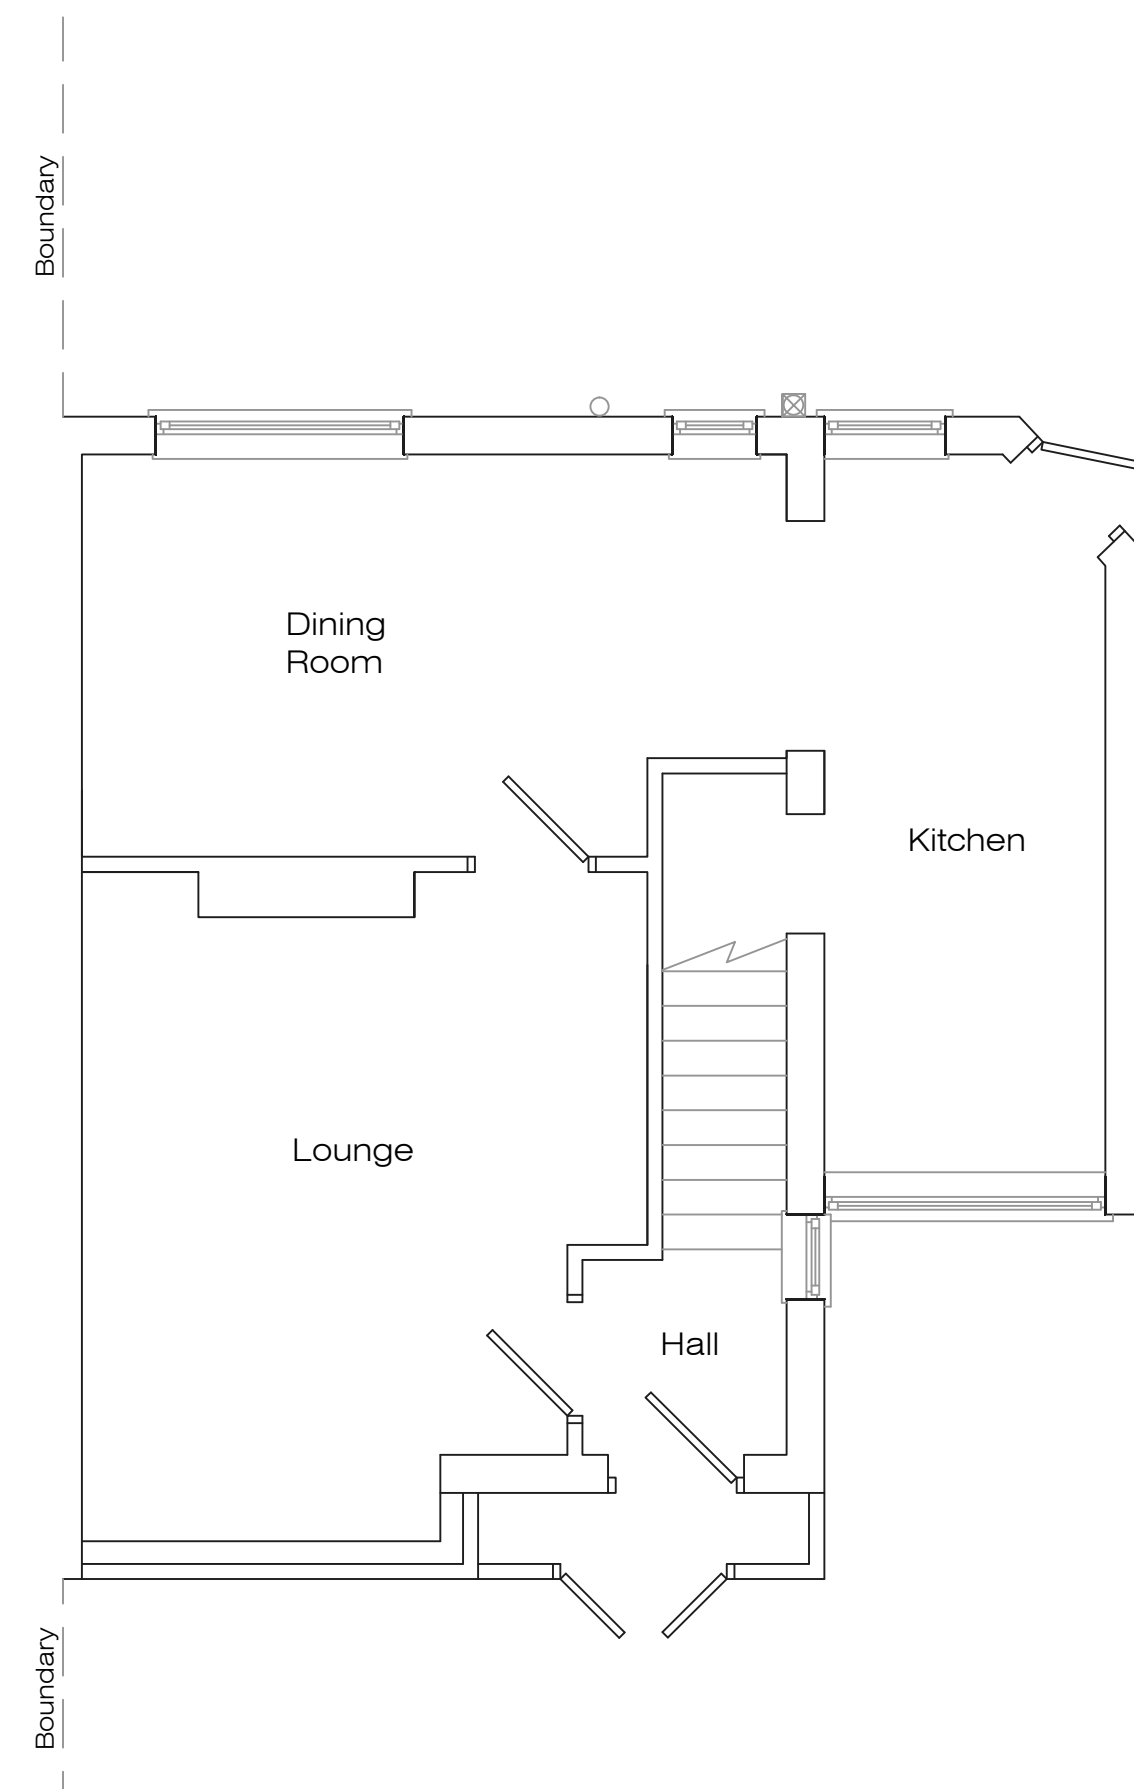

Proposed Ground Floor Plan

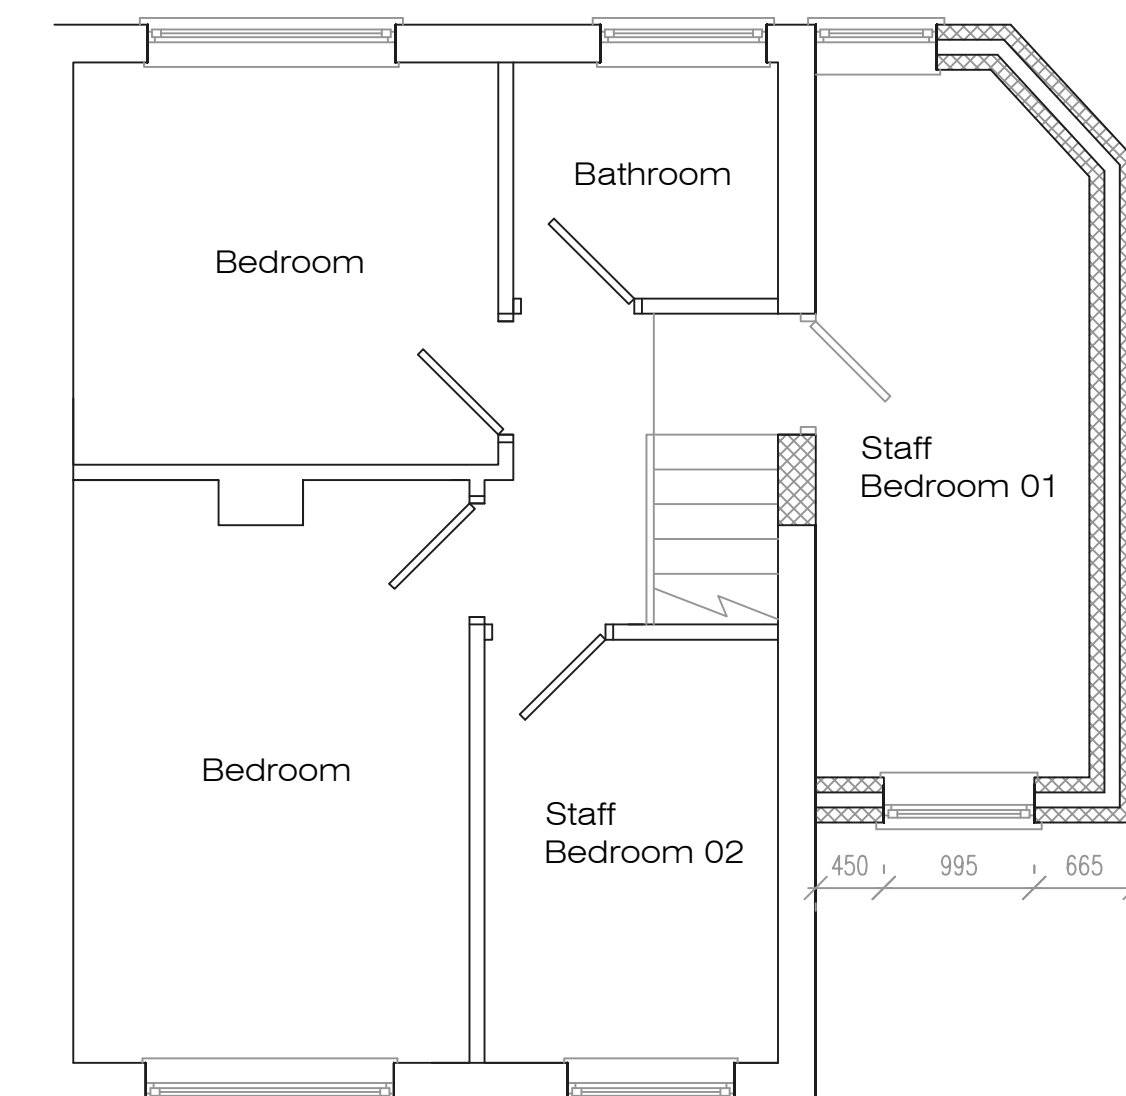

Proposed First Floor Plan

Address			
42 Poplar Grove, L35			
Job Title			
First floor extension to side and C2 conversion			
Drawing title			
Proposed Plans			
Chkd	Appvd	date	scale
		Oct '23	1:50 ● A1
Dwg No.			002