


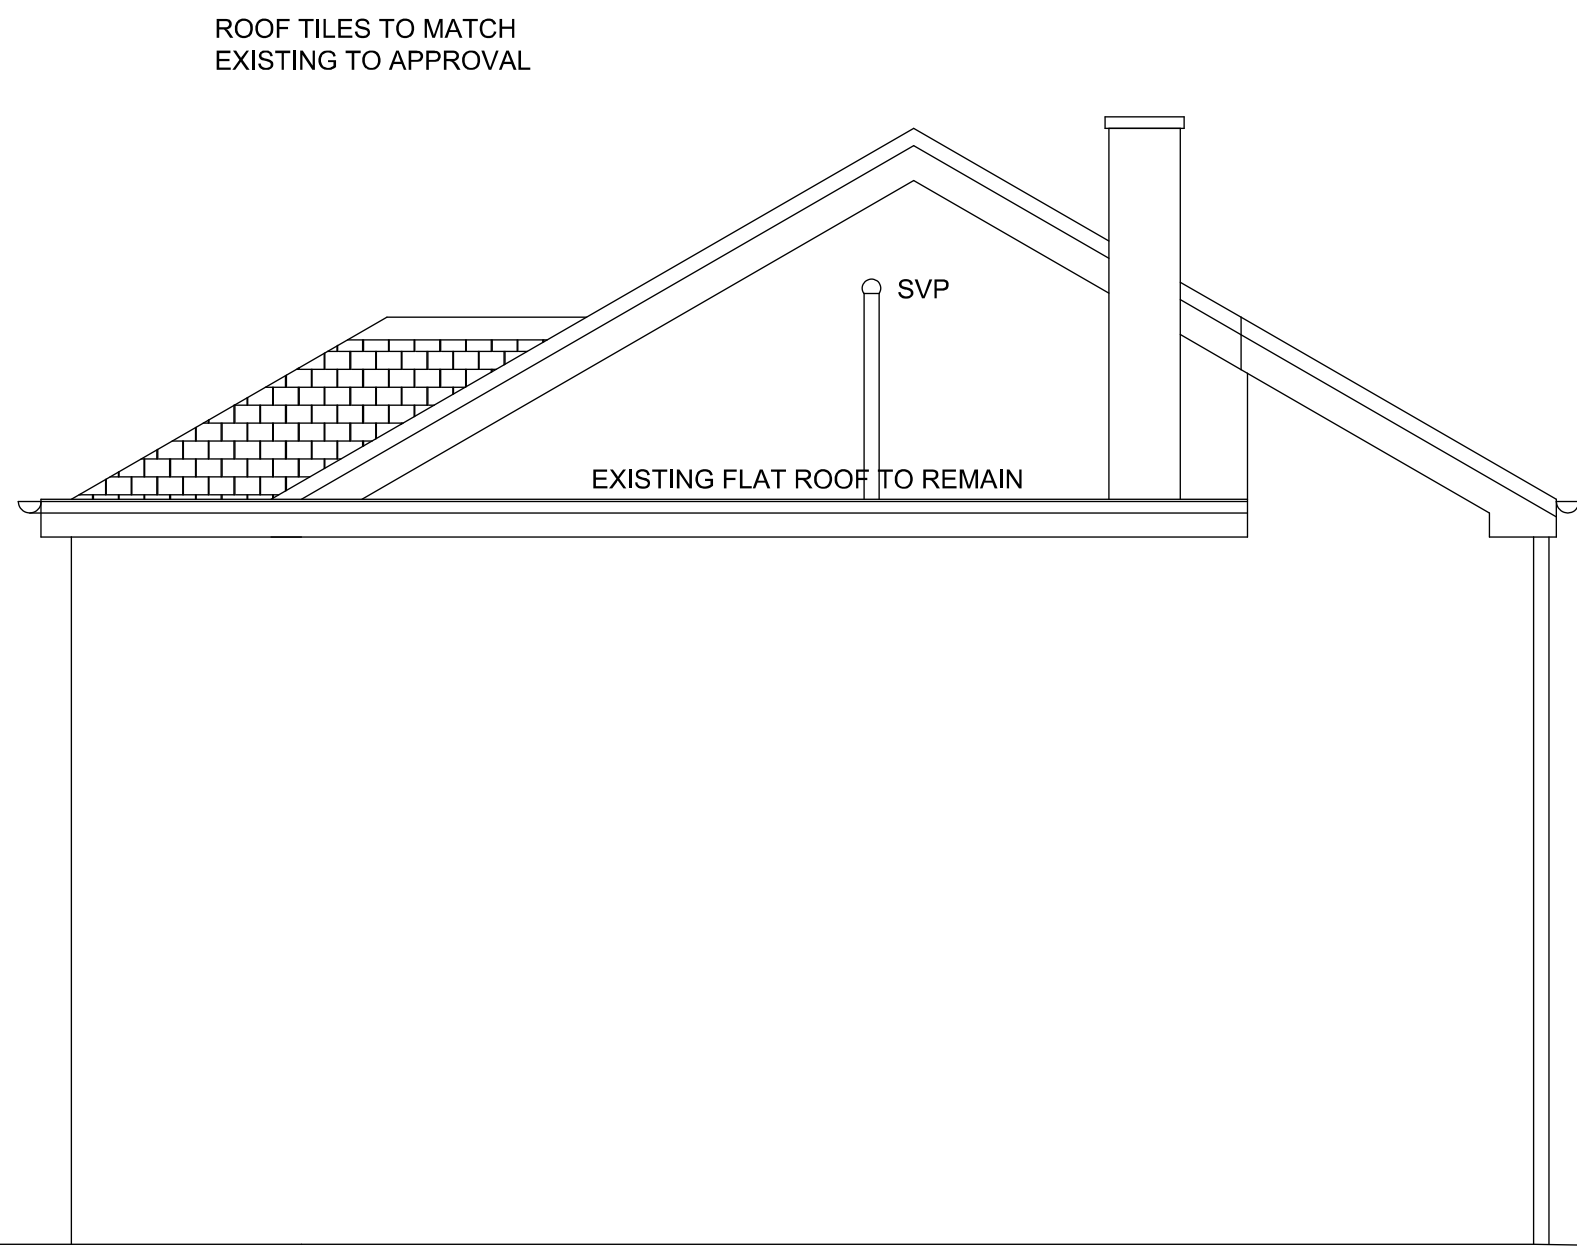

PROPOSED SIDE ELEVATION

RIDGE TILES TO BE VENTILATED  
AND TO MATCH EXISTING TO APPROVAL

ROOF TILES TO MATCH EXISTING  
TO APPROVAL

NEW FASCIAS AND SOFFITS AND BARGE  
BOARDS TO MATCH EXISTING TO APPROVAL


NEW BRICKWORK TO MATCH EXISTING

NEW WINDOWS AND DOORS TO BE  
BEST OF THEIR KIND UPVC TO MATCH  
EXISTING TO APPROVAL

RAINWATER AND SANITARY GOODS  
TO MATCH EXISTING



PROPOSED FRONT ELEVATION

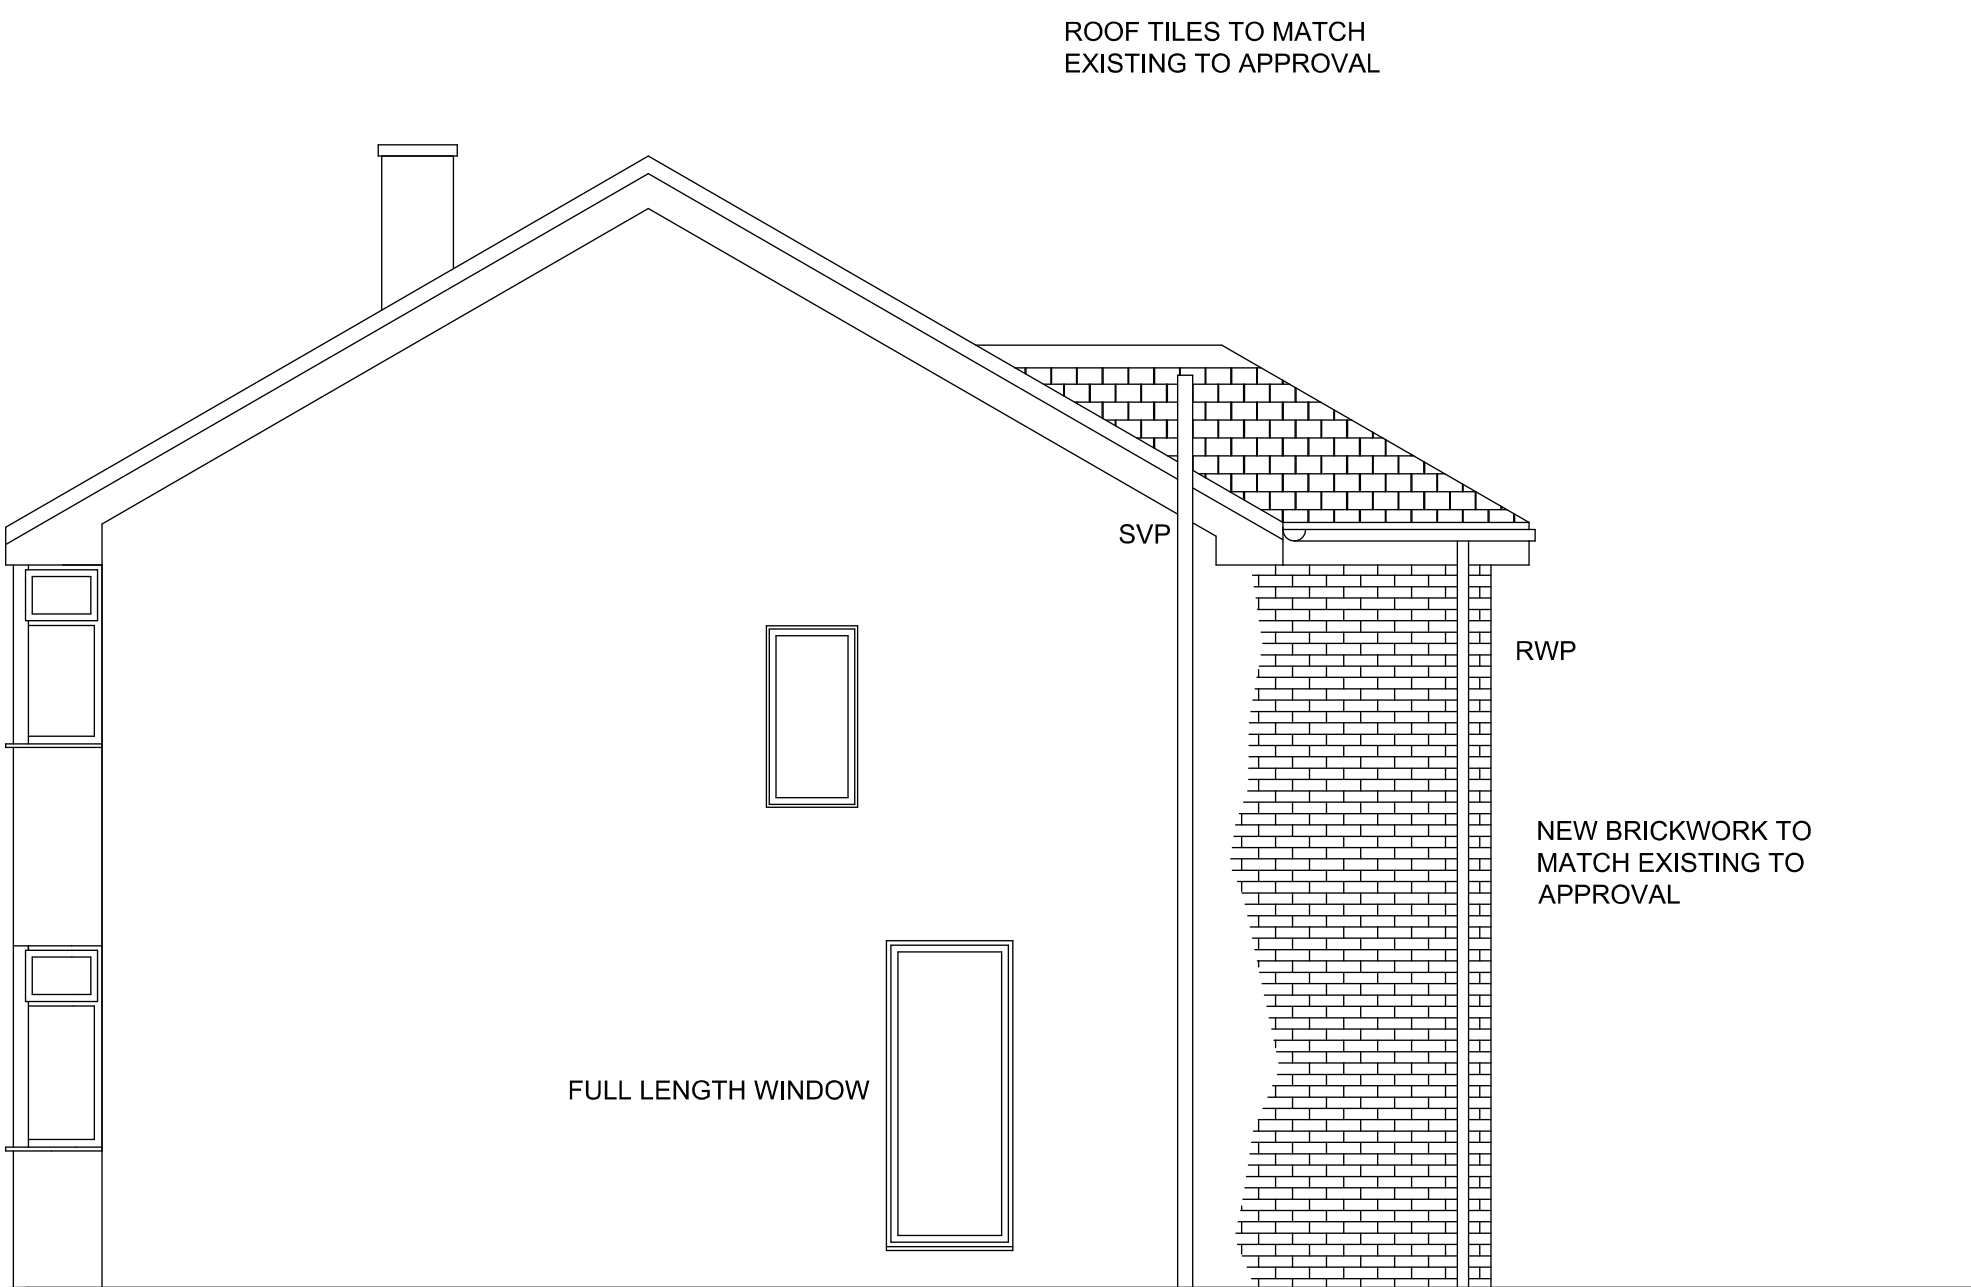

PROPOSED SIDE ELEVATION

ROOF TILES TO MATCH  
EXISTING TO APPROVAL

SVP

RWP

NEW BRICKWORK TO  
MATCH EXISTING TO  
APPROVAL



PROPOSED REAR ELEVATION



7 KENDAL CLOSE  
RAINFORD  
WA11 7LG  
TEL: 07786 362 196  
MAIL: [gemorris@blueyonder.co.uk](mailto:gemorris@blueyonder.co.uk)

PROJECT

+ PROPOSED ALTERATIONS  
TO DWELLING HOUSE

CLIENT

+ 7 RAWLINSON CRESCENT  
HALEWOOD  
L26 2XE

DRAWING TITLE

+ PROPOSED ELEVATIONS

SCALE 1:50 @A1

DATE JAN 23

DRAWING NO.

+ SK 003 b

THIS DRAWING AND DESIGN IS COPYRIGHT AND MUST NOT BE  
REPRODUCED IN PART OR IN WHOLE WITHOUT PRIOR WRITTEN  
CONSENT. CONTRACTORS MUST VERIFY ALL DIMENSIONS ON  
SITE BEFORE COMMENCING WORK OR PREPARING SHOP  
DRAWINGS.