





Existing Rear Elevation

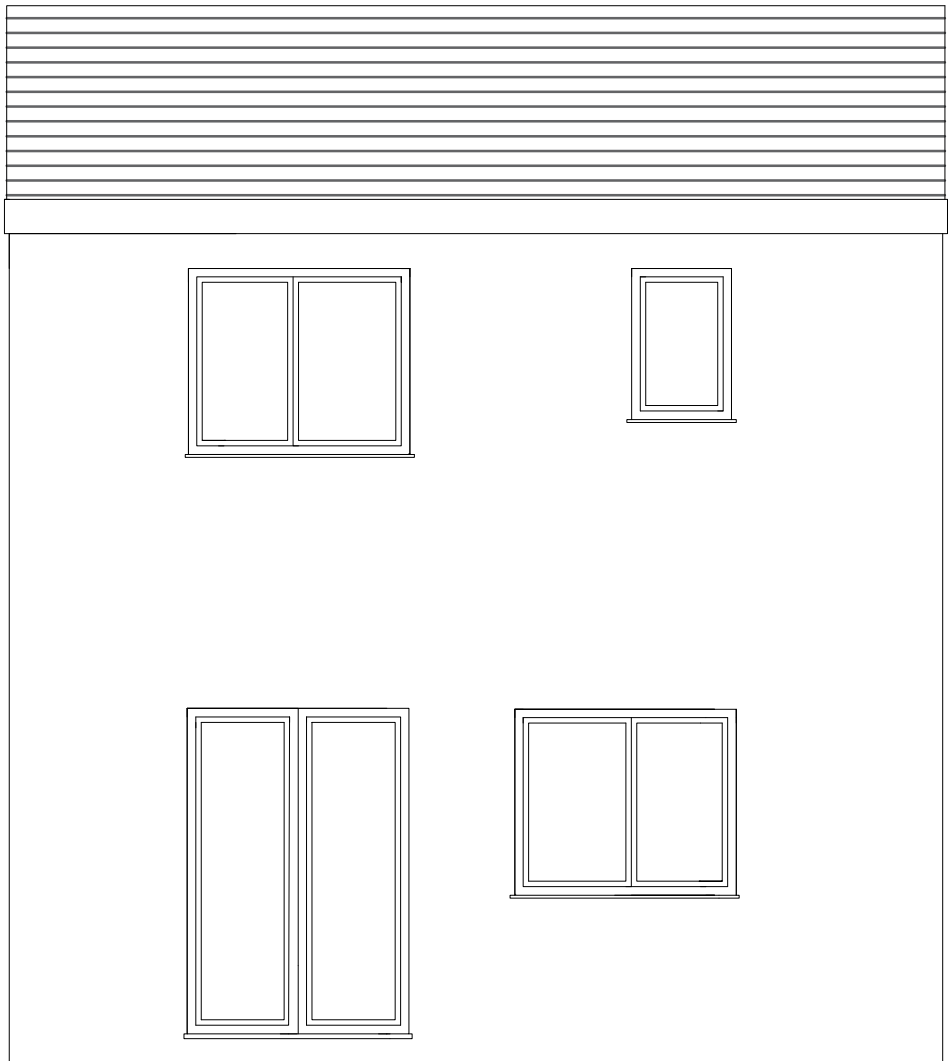

Proposed Rear Elevation

 

Notes:

1. THE COPYRIGHT OF THIS DRAWING IS VESTED IN BCL, IT MAY NOT BE REPRODUCED IN WHOLE OR PART OR USED FOR THE MANUFACTURE OF ANY ARTICLE WITHOUT THE EXPRESS PERMISSION OF THE COPYRIGHT HOLDERS.
2. WORK TO FIGURED DIMENSIONS ONLY.
3. THIS DRAWING IS TO BE READ IN CONJUNCTION WITH ALL RELEVANT ARCHITECT'S, SERVICE ENGINEER'S AND SURVEYOR'S DRAWINGS AND SPECIFICATIONS.
- 4.MOVE RWG/BOILER FLUE AS PER BREAKDOWN

C			
B			
A			

REV:	DESCRIPTION:	BY:	DATE:
STATUS: PRELIMINARY			

COMPANY: ALLERTON WINDOWS

CLIENT: Mr & Mrs Waller
22 Elder Place
Liverpool
L25 9RR

PROJECT: Proposed Rear Extension

TITLE: Existing/ Proposed Rear Elevation

SCALE AT A3: 1:50	DATE: 10.05.2021	DRAWN BY: FH	CHECKED BY: DW
PROJECT NO: 119	DRAWING NO: P02	REVISION:	