




Existing Front Elevation
Scale: 1:100

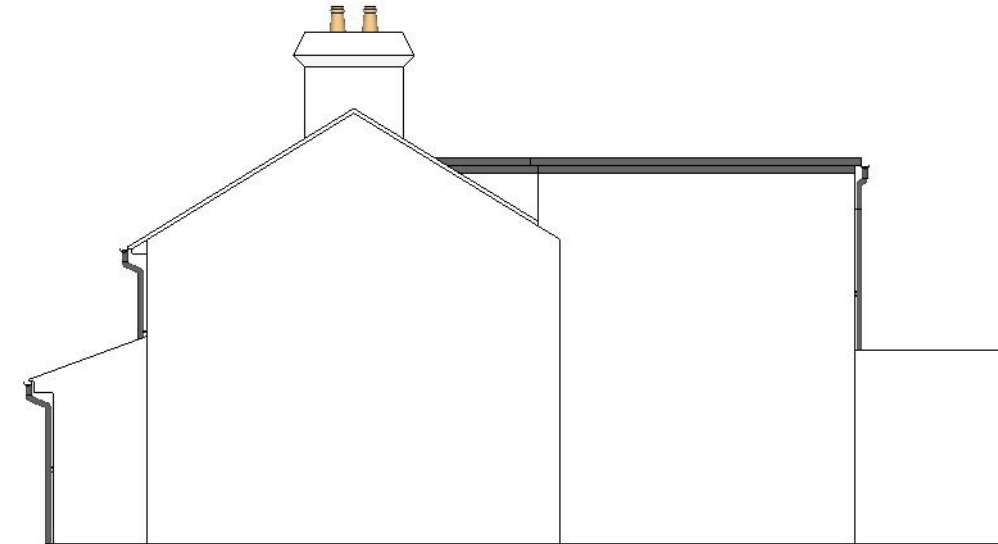

Existing Right Elevation
Scale: 1:100



Existing Rear Elevation
Scale: 1:100



Existing Left Elevation
Scale: 1:100

JLA
Drafting & Design

The Foundry Unit 3 9a Lydia Ann Street L1 5BW Liverpool
Mobile: 0748 577 083
Email: Info@JLA3D.com Web: www.JLA3D.com

Drawing Title: Existing Elevations

Project Name: The Cottage - Greensbridge Lane

Drawing Number: 101- 1

Scale: As shown on A3 Date: 08-09-2021 Drawn by: J L Almeida

0 5 10