


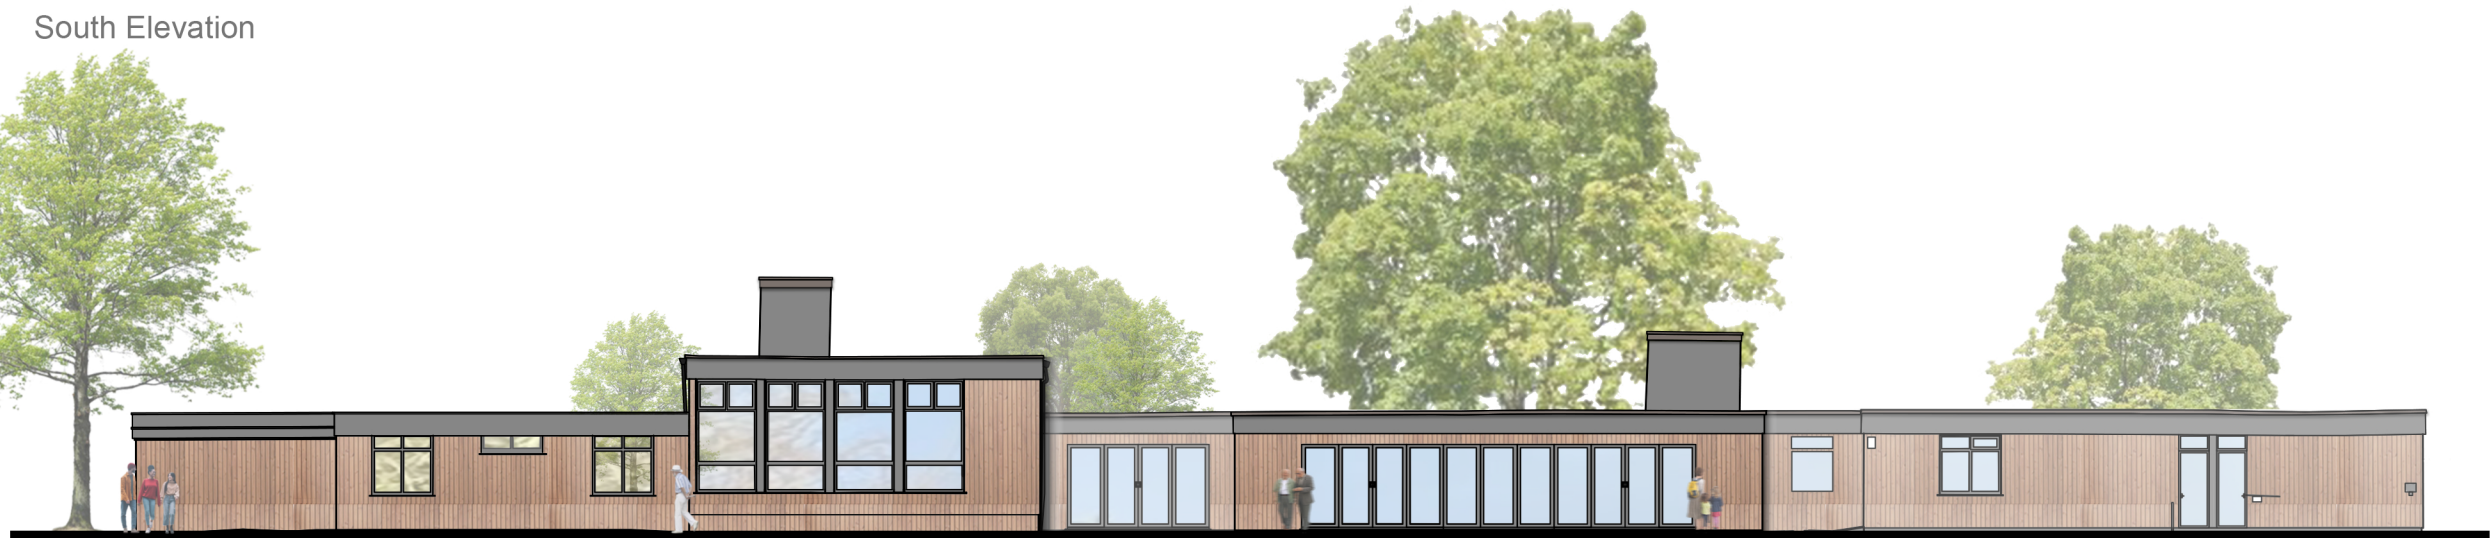

South Elevation




North Elevation



on site. Figured dimensions to be read in preference to
 ists no responsibility for any unauthorised
 id does not permit unauthorised copying of the

emains the property of BCA unless otherwise agreed.

 

Date	Rev.	Description	Issued
23/03/23	P1	Final Comment for Planning	OB



Brock Carmichael
 19 Old Hall Street
 Liverpool, L3 9JQ
 brockcarmichael.co.uk
 +44 (0) 151 242 6222

Client
 Green Circle Leisure
 BCA Project Ref
22 017 **Kirkby Valley Golf Course**
 Drawing Title
Prop. Golf Academy GF Plan
 Drawing Reference
 22017-BCA-AC-ZZ-DR-A-05100

Drawn By
 CIB
 Checked By
 JC
 Date
 23.03.2023
 Status
 S1
 Revision
 P1
 Scale @ A3
 1:200