


All dimensions to be checked on site.
Figured dimensions to be read in preference to scaled.
BCA accepts no responsibility for any unauthorised amendments to the drawing and does not permit unauthorised copying of the drawing.

This drawing is copyright and remains the property of BCA unless otherwise agreed.

Date	Rev.	Description	Issued
23/03/23	P1	Final Comment for Planning	OB

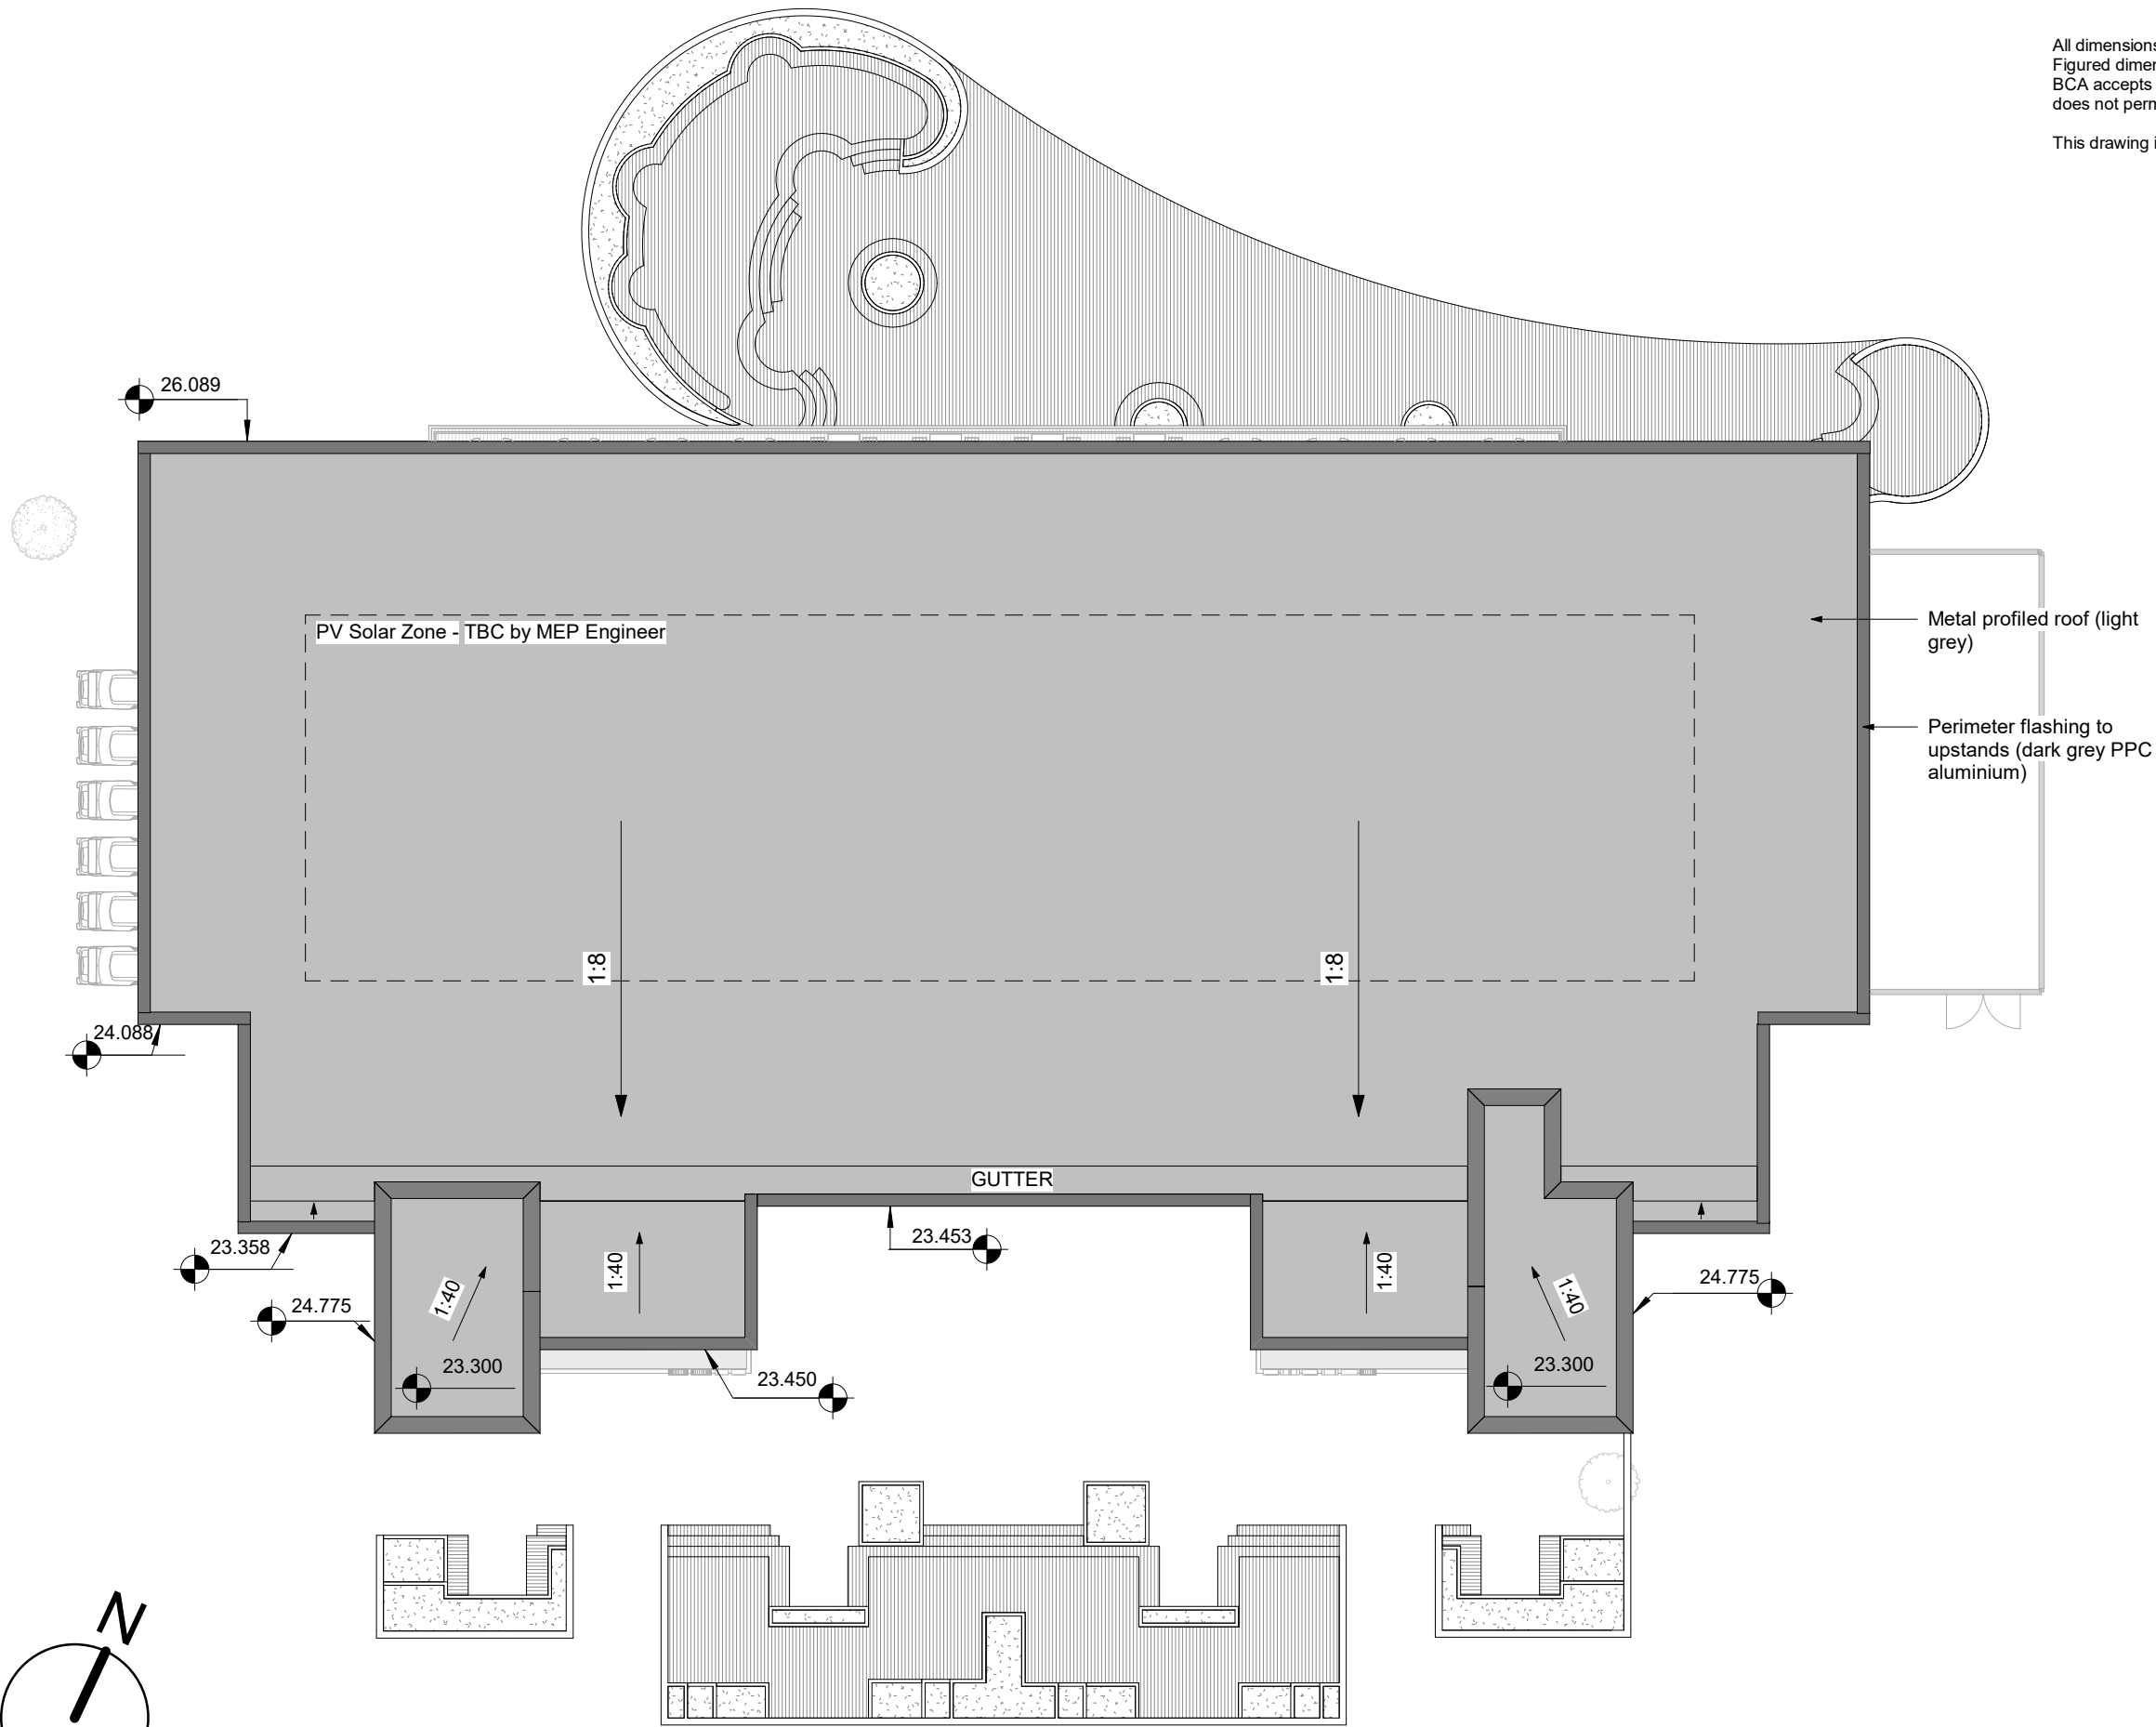

Roof Plan
1 : 200



Brock Carmichael
19 Old Hall Street
Liverpool, L3 9LQ
brockcarmichael.co.uk
+44 (0) 151 242 6222

Client
Green Circle Leisure
BCA Project Ref
22.017
Drawing Title
Club House - Roof Plan
Drawing Reference
22017 - BCA - CH - 02 - DR - A - 04202

Project Title
Kirkby Valley Golf Course

Drawn By
OB
Checked By
JC
Date
23/03/23
Scale@A3
1 : 200

Status
S2
Revision
P1