



All dimensions to be checked on site.  
Figured dimensions to be read in preference to scaled.  
BCA accepts no responsibility for any unauthorised amendments to the drawing and does not permit unauthorised copying of the drawing.

This drawing is copyright and remains the property of BCA unless otherwise agreed.

| Date     | Rev. | Description                | Issued |
|----------|------|----------------------------|--------|
| 23/03/23 | P1   | Final Comment for Planning | OB     |

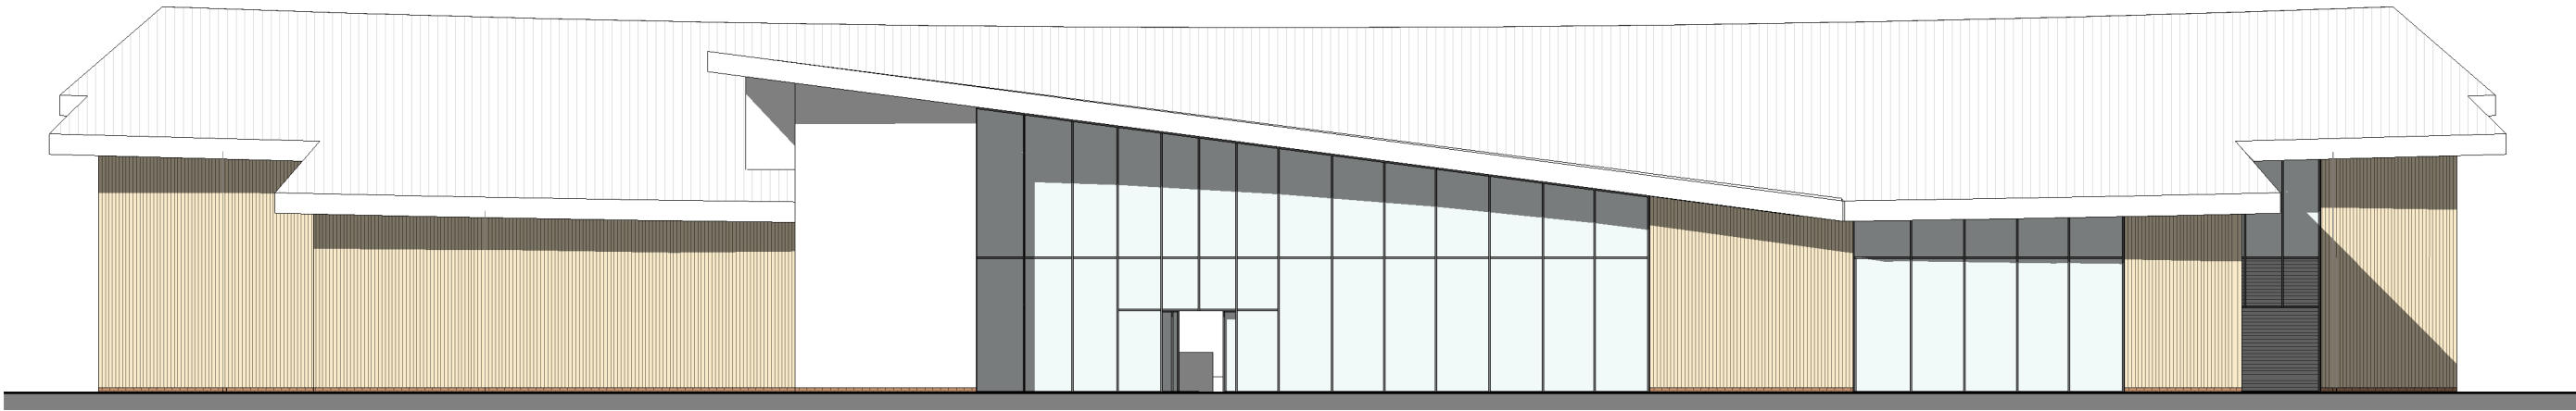

Front Elevation (South)  
1 : 200

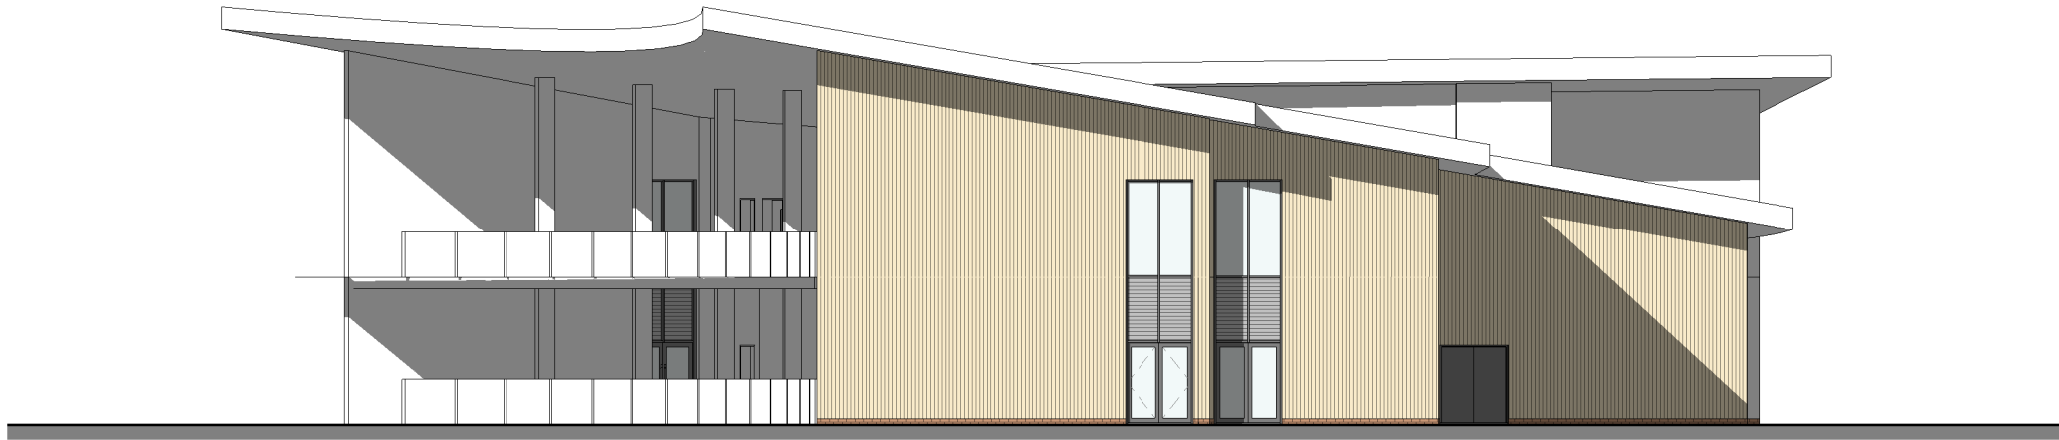

West Elevation  
1 : 200



**Brock Carmichael**  
19 Old Hall Street  
Liverpool, L3 9LQ  
brockcarmichael.co.uk  
+44 (0) 151 242 6222

Client  
**GREEN CIRCLE**  
BCA Project Ref  
**22.017**  
Drawing Title  
**Driving Range Building Elevations 01**  
Drawing Reference  
22.017 - BCA - DV - ZZ - DR - A - 05300

Project Title  
**Kirkby Valley GC Clubhouse**  
Status  
S2

Drawn By  
TG  
Checked By  
JC  
Date  
23/03/23  
Scale@A3  
1 : 200

Status  
S2  
Revision  
P1