


All dimensions to be checked on site.
Figured dimensions to be read in preference to scaled.
BCA accepts no responsibility for any unauthorised amendments to the drawing and does not permit unauthorised copying of the drawing.
This drawing is copyright and remains the property of BCA unless otherwise agreed.

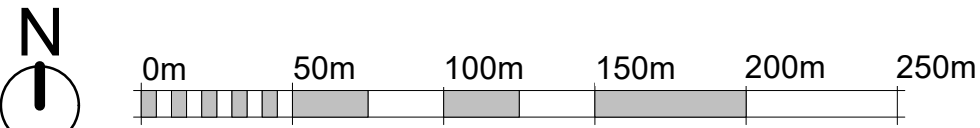

VISUAL SCALE 1:2500 @ A1

Date	Rev.	Description	Issued
23/03/23	P1	Final Comment for Planning	OB
15/05/23	P2	Additional Cycle Parking	OB
14/07/23	P3	Formatting adjusted	OB


KEY

- Application Site Boundary
802,992.5m²
80.29 Hectare
- Golf Course works boundary.
Area within flood zone is not to be developed

- Flood Zone 3
- Flood Zone 2

NOTES - River

- There is no direct discharge into the river
- There is no development within 5m of the top of the river bank

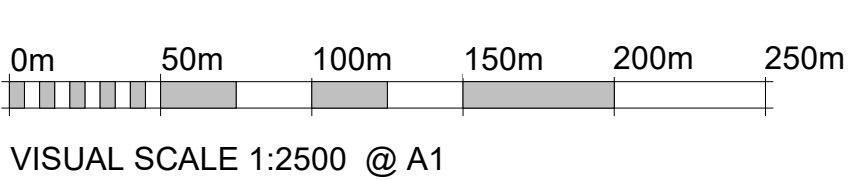

VISUAL SCALE 1:2500 @ A1



Brock Carmichael
19 Old Hall Street
Liverpool, L3 9LQ
brockcarmichael.co.uk
+44 (0) 151 242 6222

Date
Green Circle Leisure
22.017
22017 - BCA - ZZ - ZZ - DR - A - 02100
Project Title
Kirkby Valley Golf Course
Site Plan Proposed - Overall Masterplan

Drawn By
OB
Checked By
JC
Date
14/07/23
Scale
S2
Revision
P3
As indicated