

 


- ALL DIMENSIONS AND LEVELS ARE TO BE CHECKED ON SITE.
- ANY DISCREPANCIES ARE TO BE REPORTED TO CUBE ARCHITECTURE AND DESIGN BEFORE ANY WORK COMMENCES.
- THIS DRAWING SHALL NOT BE REPRODUCED WITHOUT EXPRESS WRITTEN PERMISSION FROM CUBE ARCHITECTURE AND DESIGN.
- TITLE OVERLAY DRAWINGS AND OWNERSHIP BOUNDARIES ARE PRODUCED USING ALL REASONABLE ENDEAVOURS. CUBE ARCHITECTURE AND DESIGN CANNOT BE RESPONSIBLE FOR THE ACCURACY OR SCALE DISCREPANCY OF BASE PLANS SUPPLIED TO THEM.

 

 Broxap Wardale (or sim') cycle shelter with 2No. Sheffield cycle hoops root mounted and high security mesh swing gate to provide 4 cycles spaces.
Finish and colour:
Hot-Dip Galvanised to BS EN IOS 146:2022 and Polyester Power Coated to RAL 9006.

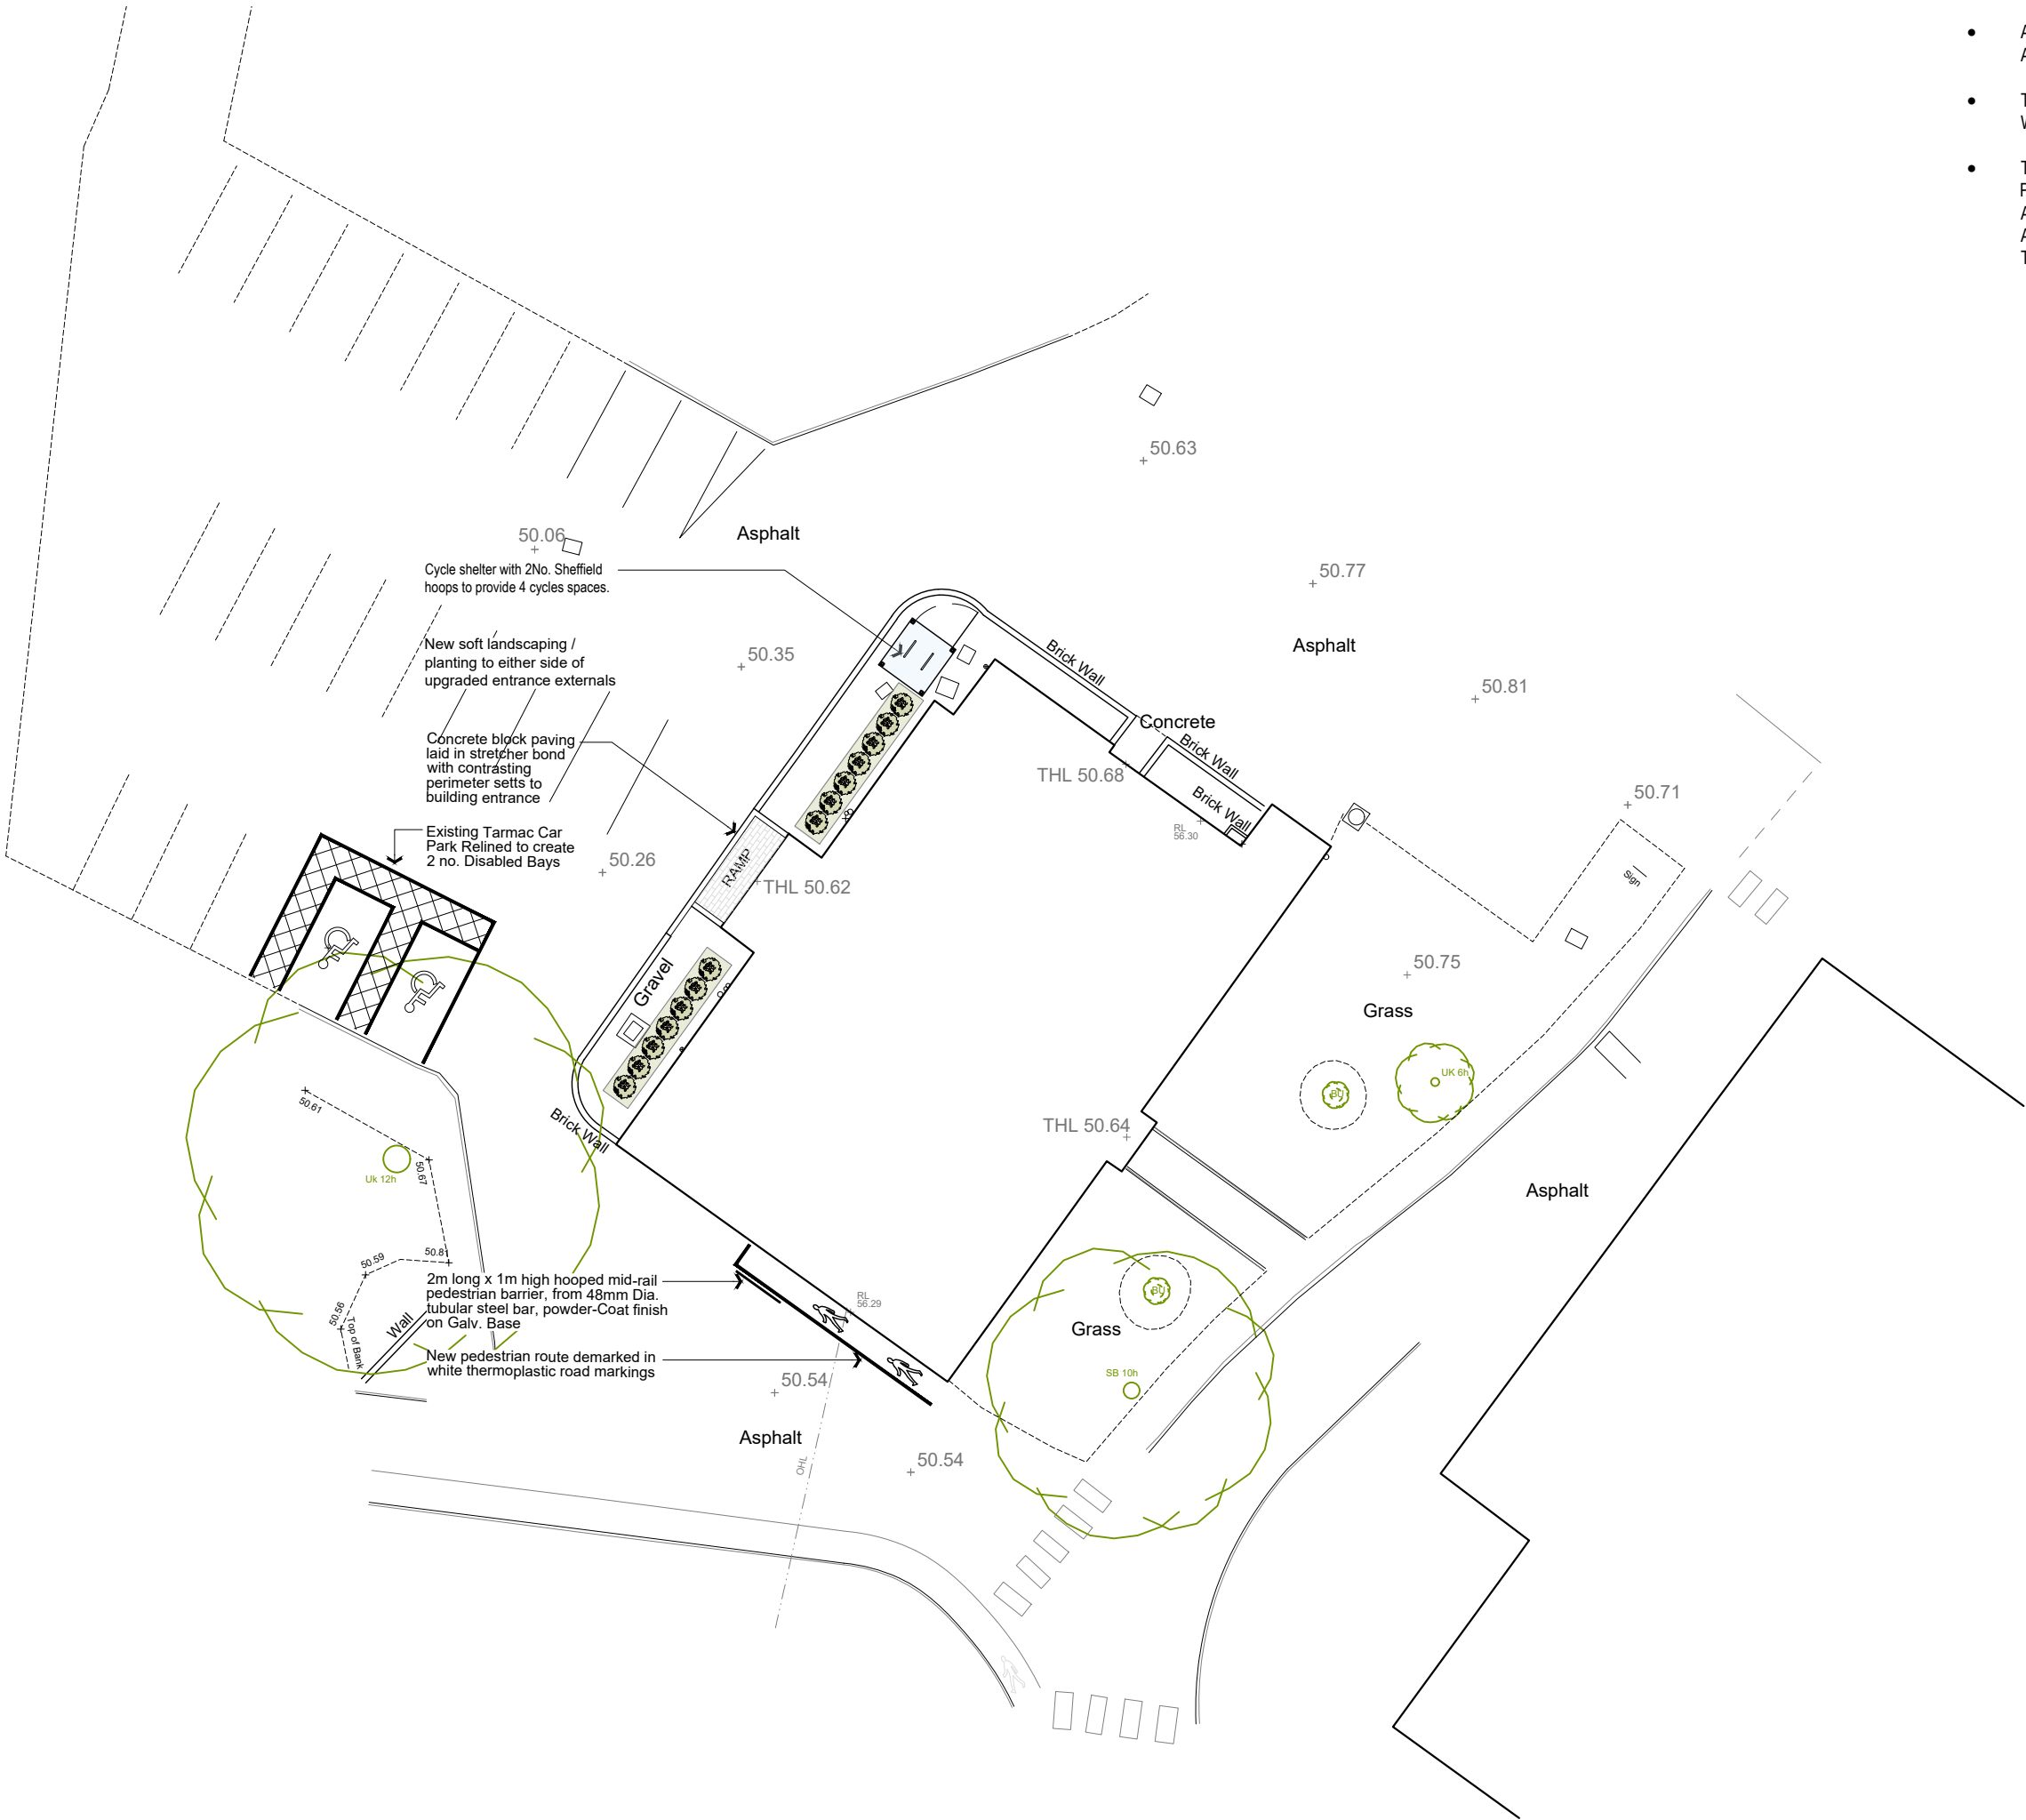

B	Cycle store spec' amended	29.10.25	DMR
A	Revised following LPA comments	23.09.25	DMR
Rev	Description	Date	By

Status:
PLANNING

Client:
BROTHERS OF CHARITY SERVICES

Contract:
HILLCREST HOUSE
THINGWALL HOUSE
LIVERPOOL

Drawing:
PROPOSED SITE PLAN

Drawing No: AS877-05	Revision: B	Scales: 1:250@A3
Drawn: DMR	Checked: -	Date: May '25