


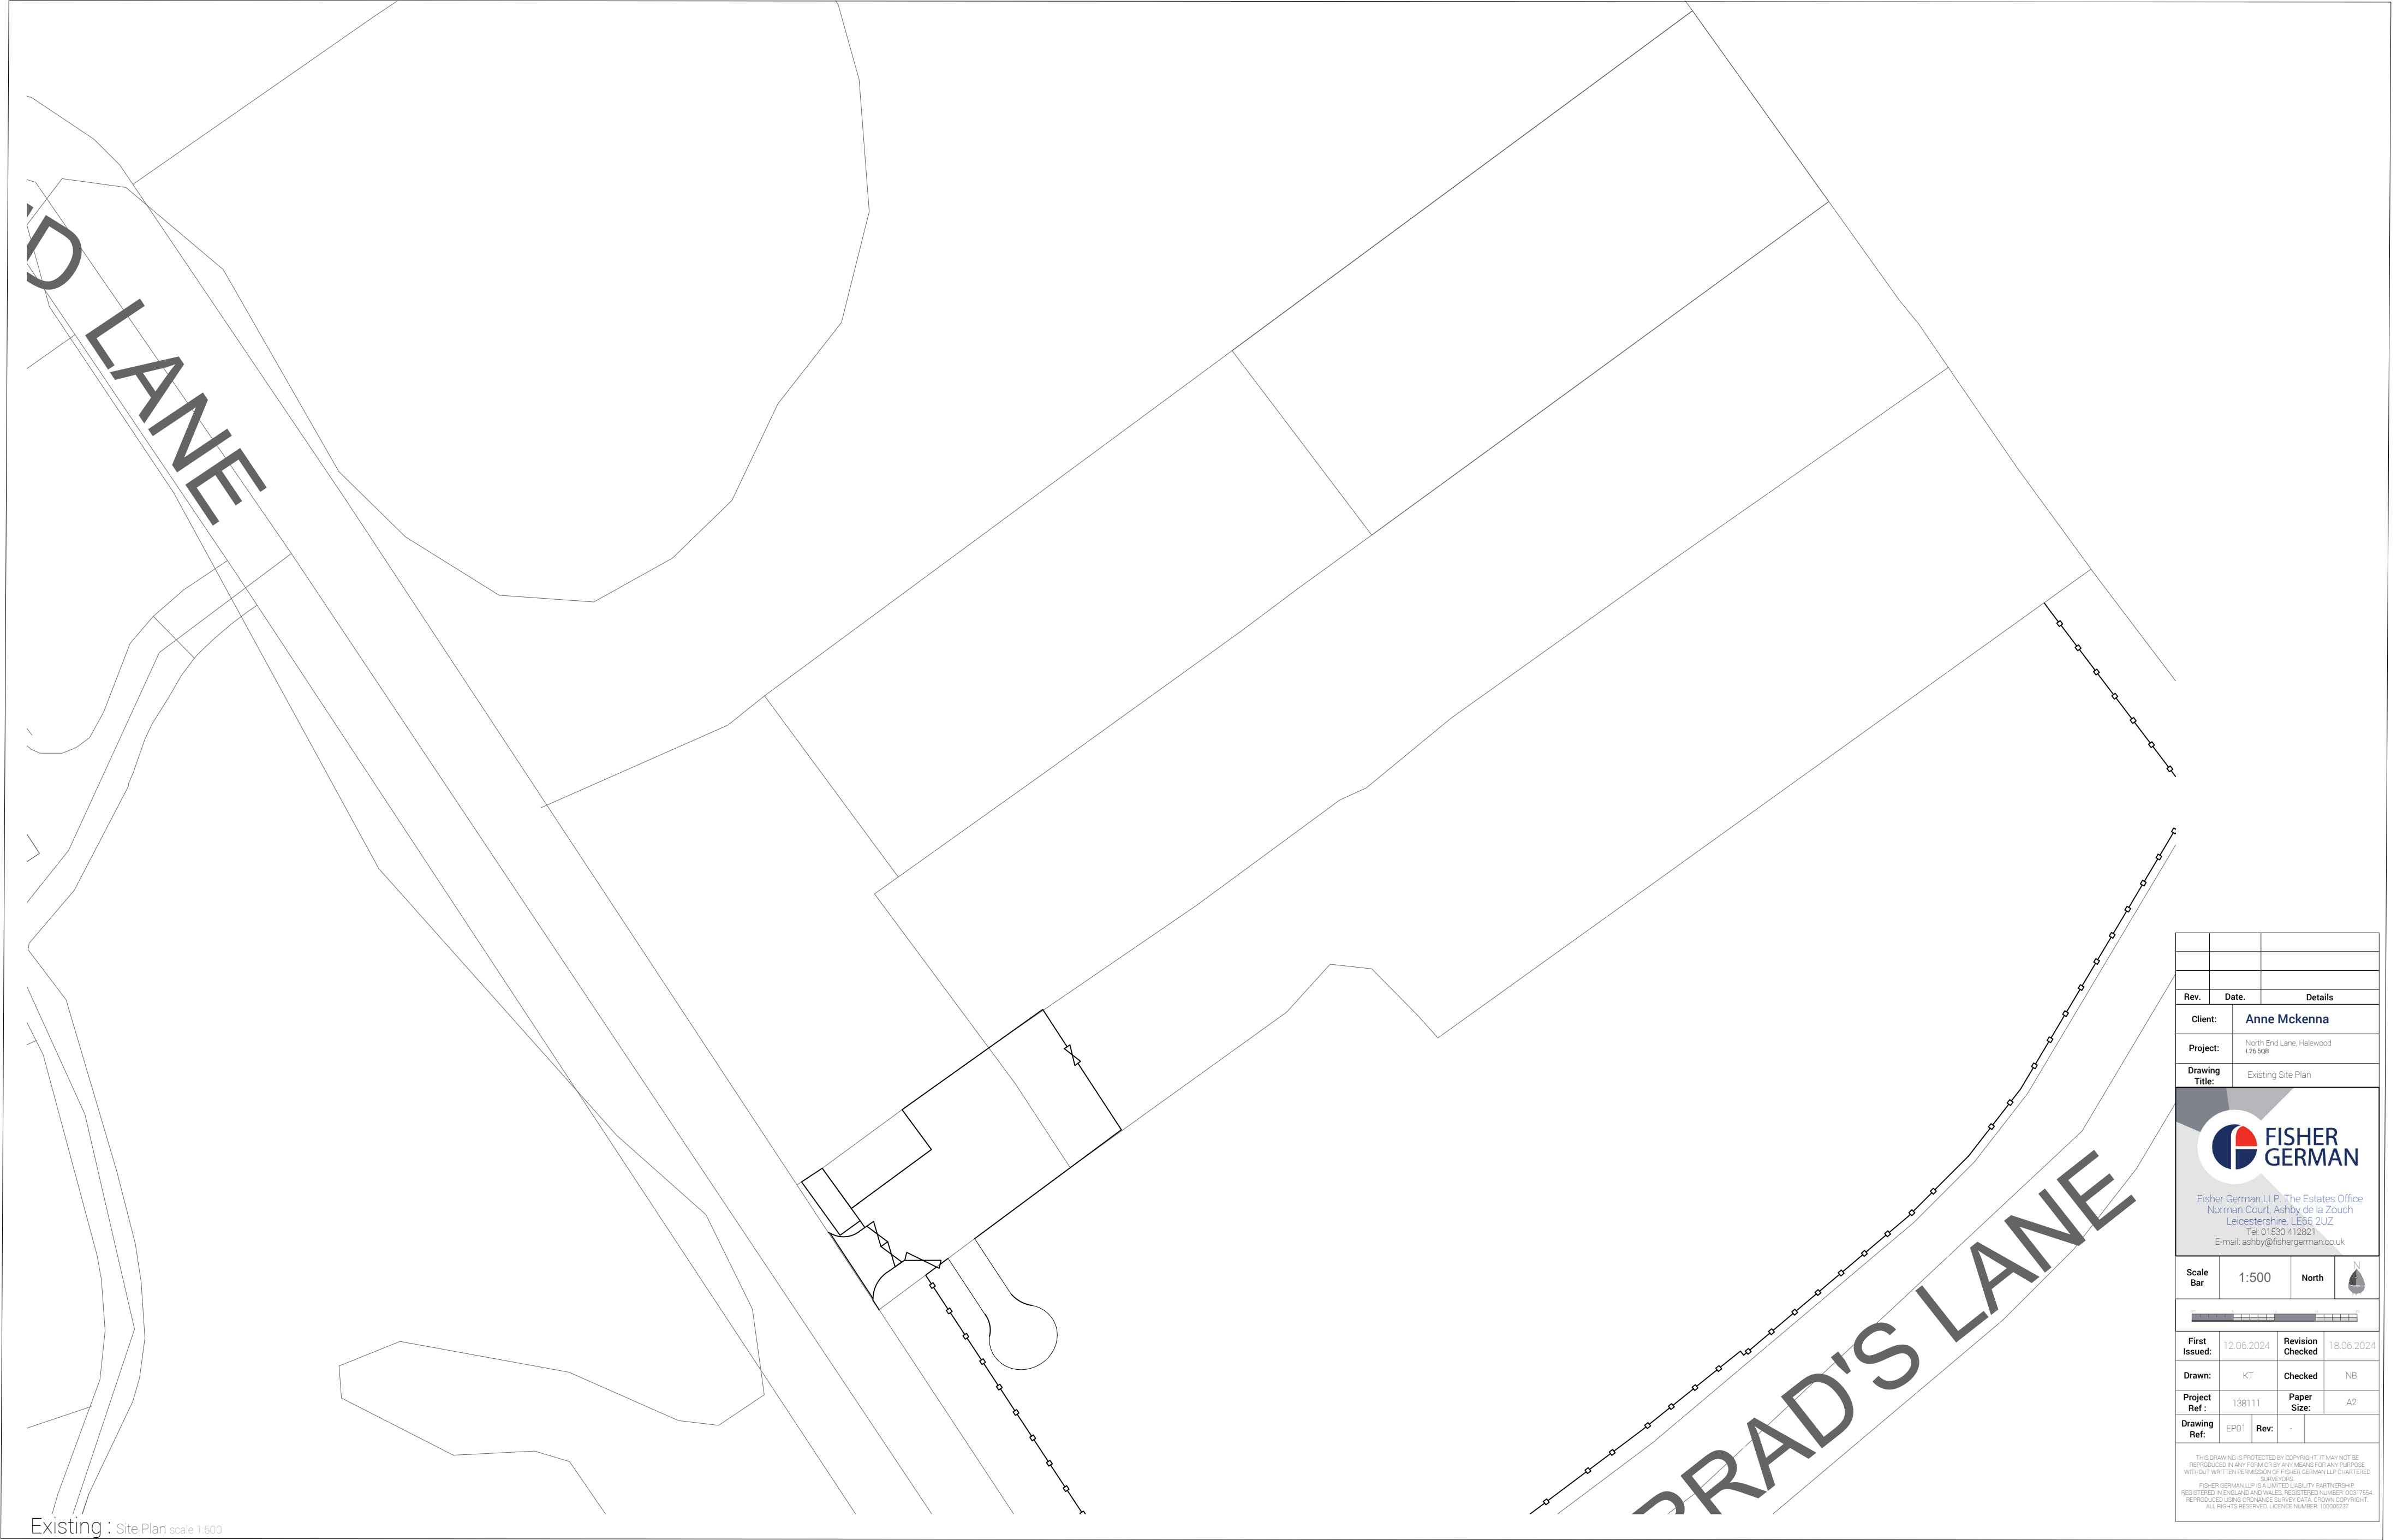

Existing : Site Plan scale 1:500

Rev.	Date.	Details	
Client:	Anne McKenna		
Project:	North End Lane, Hallowood L26 9GB		
Drawing Title:	Existing Site Plan		



Fisher German LLP, The Estates Office
Norman Court, Ashby de la Zouch
Leicestershire LE65 2UZ
Tel: 01530 412821
E-mail: ashby@fishergerman.co.uk

Scale Bar	1:500	North	
-----------	-------	-------	---

First Issued:	12.06.2024	Revision Checked	18.06.2024
Drawn:	KT	Checked	NB
Project Ref :	138111	Paper Size:	A2
Drawing Ref:	EP01	Rev:	-

THIS DRAWING IS PROTECTED BY COPYRIGHT. IT MAY NOT BE REPRODUCED IN ANY FORM OR BY ANY MEANS FOR ANY PURPOSE WITHOUT WRITTEN PERMISSION OF FISHER GERMAN LLP CHARTERED SURVEYORS.
FISHER GERMAN LLP IS A LIMITED LIABILITY PARTNERSHIP. REGISTERED IN ENGLAND AND WALES. REGISTERED NUMBER: 0331754. REPRODUCED USING ORDNANCE SURVEY DATA. CROWN COPYRIGHT. ALL RIGHTS RESERVED. LICENCE NUMBER: 100050297