
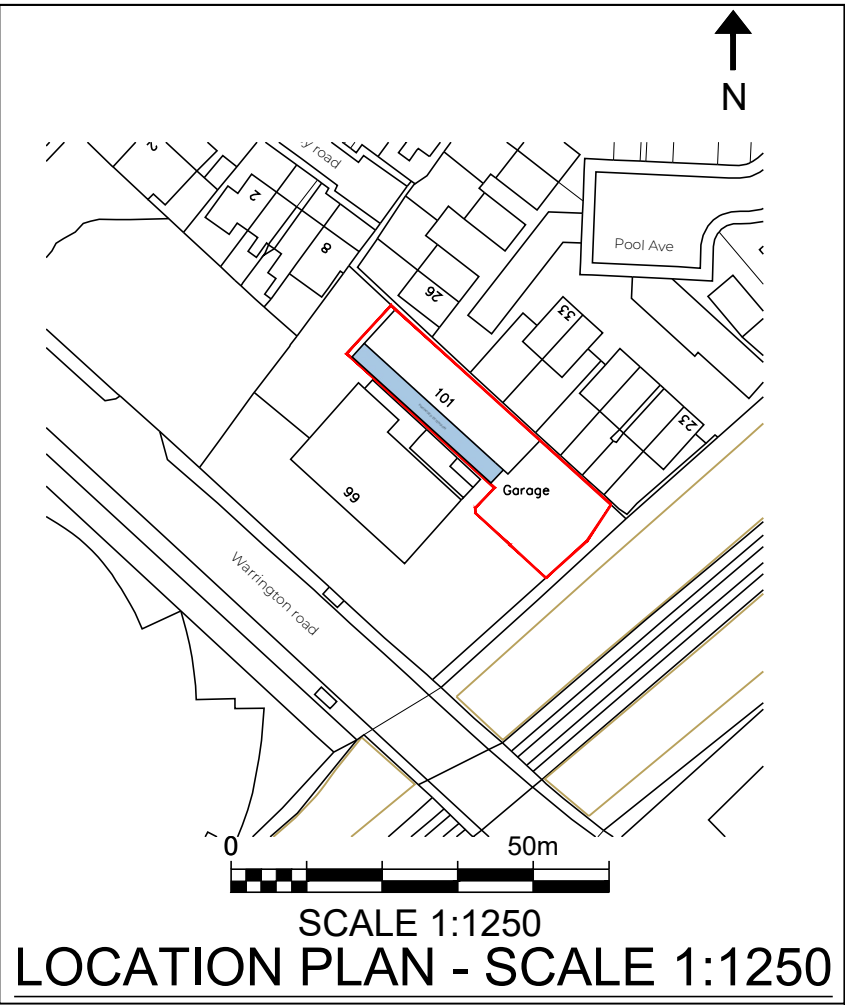


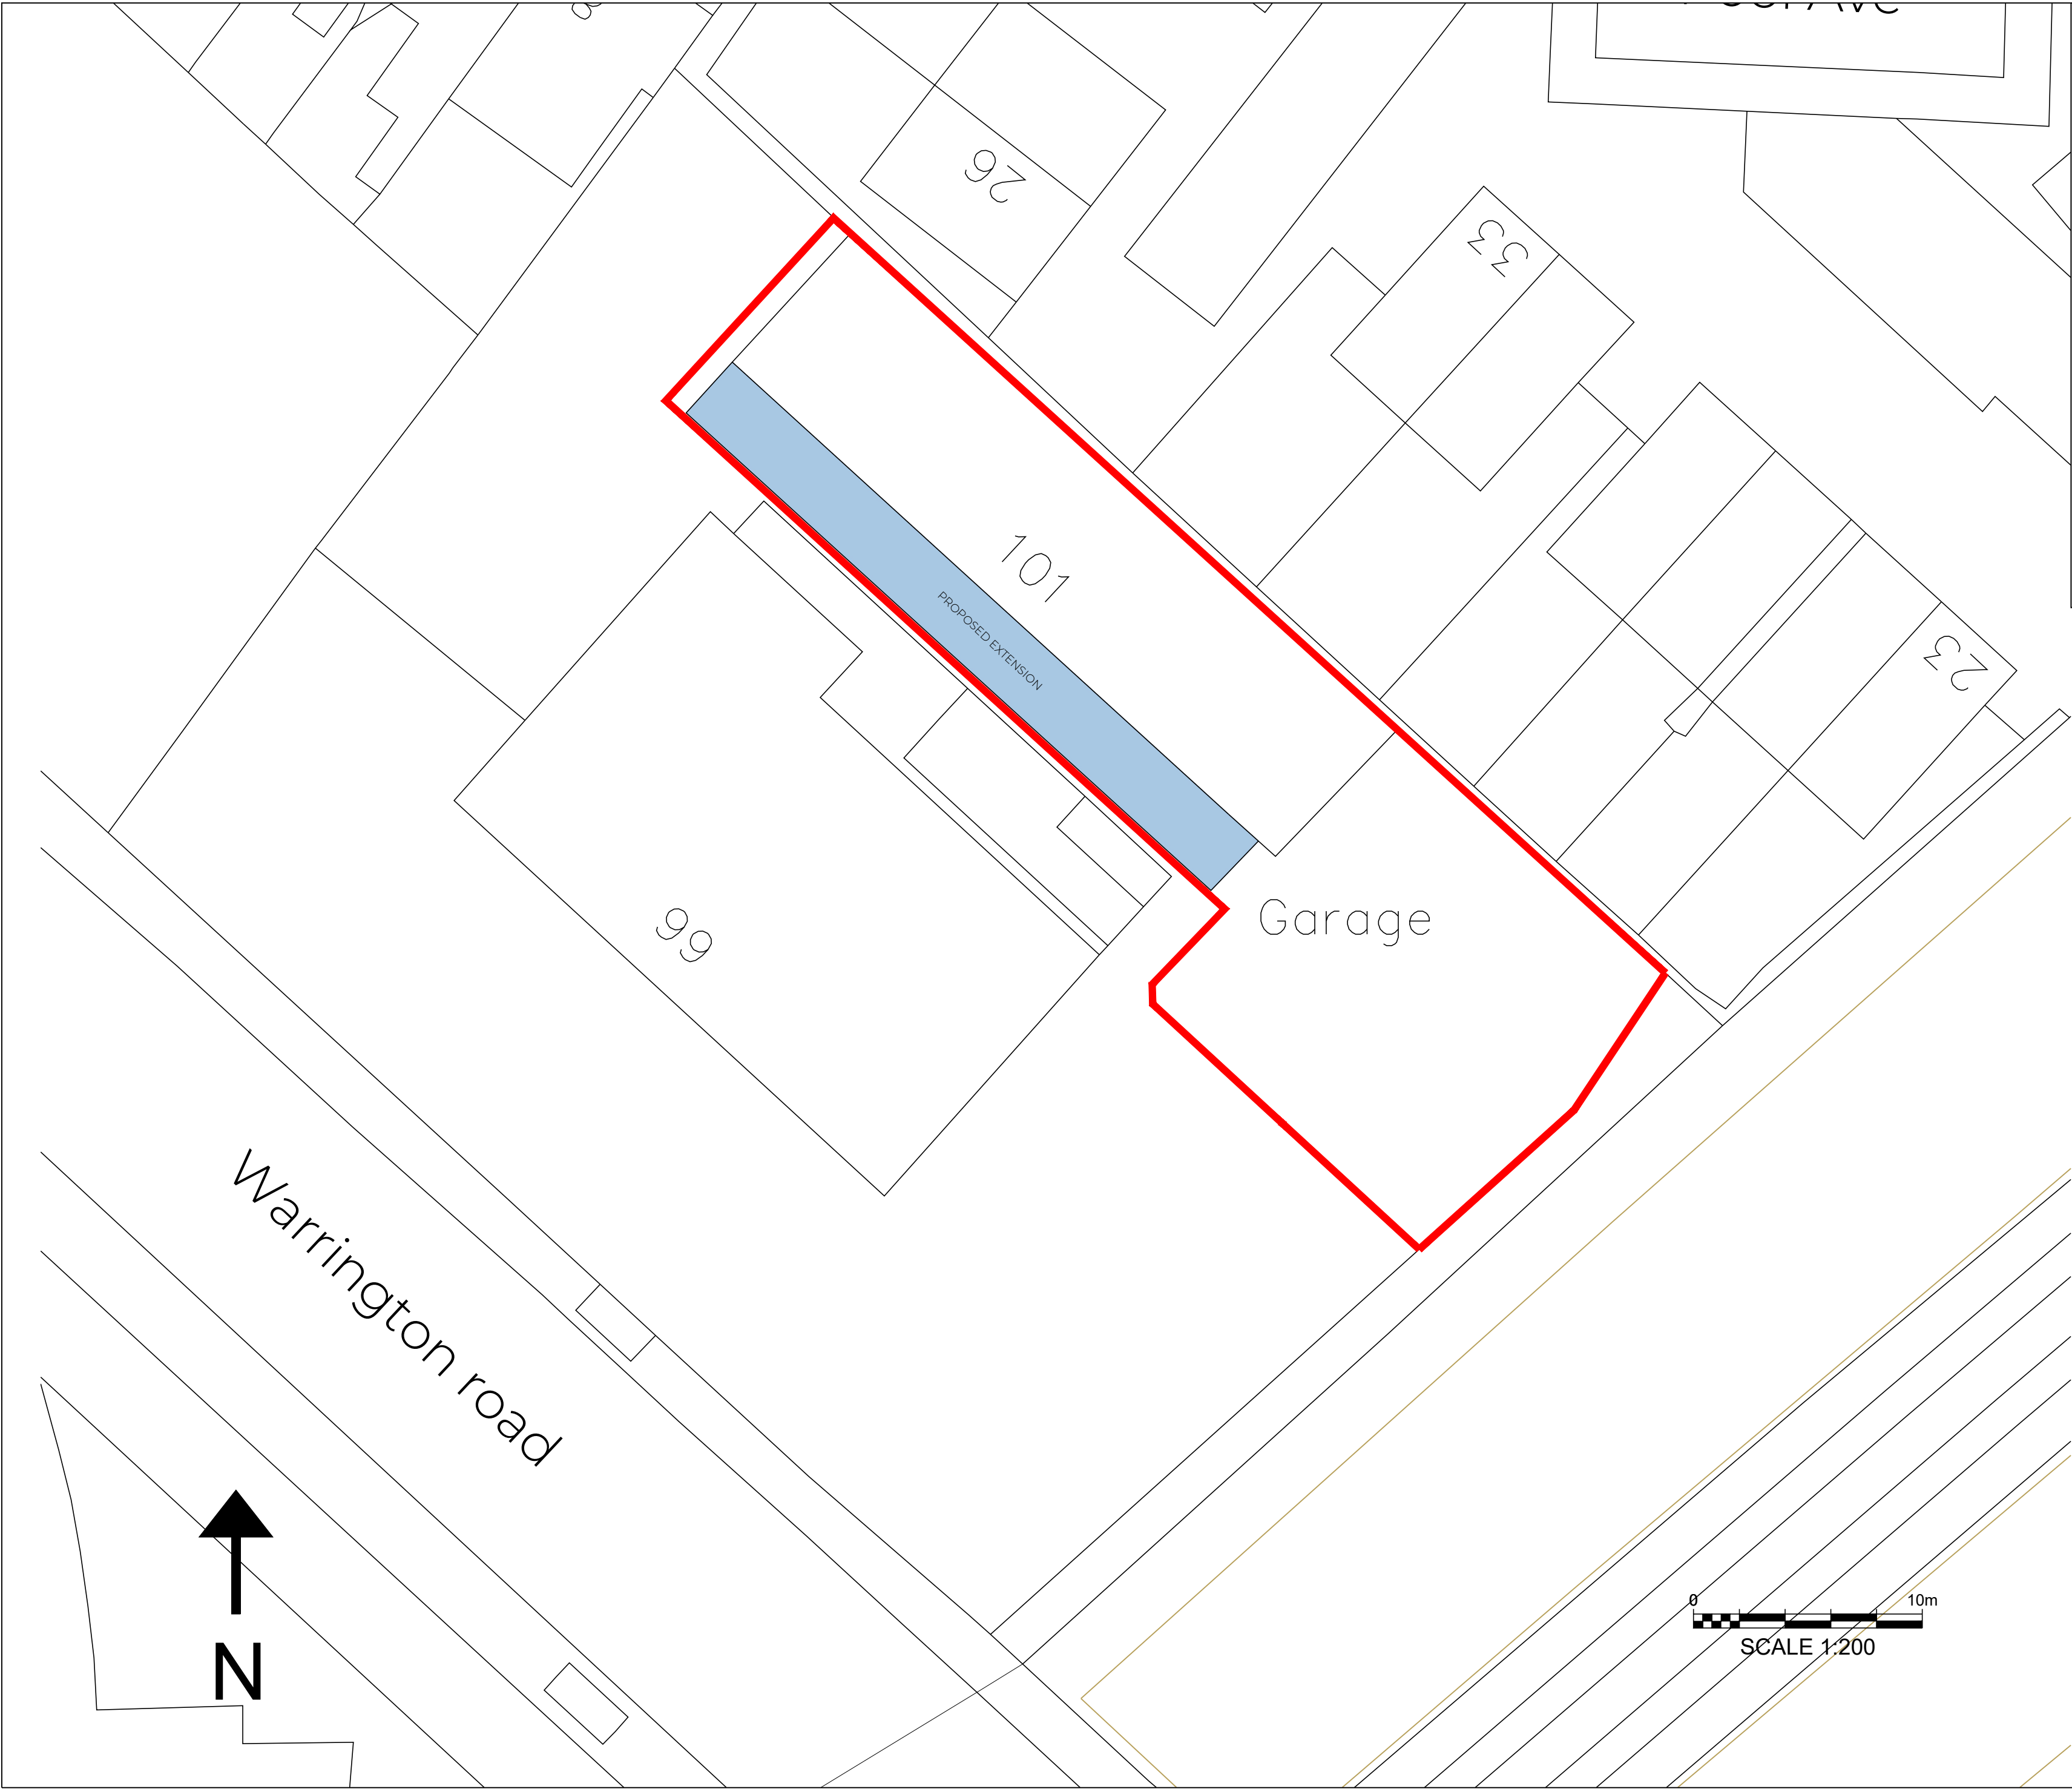

B	WIDTH CHANGE		
A	FIRST ISSUE		
REV	AMENDMENTS		DATE
JOB			
101 WARRINGTON ROAD L34 5ST			
TITLE			
SITE PLAN			
SCALE		1:200	DATE MAY 2021
DWG No.		A003	REVISION A