





PROPOSED FRONT ELEVATION




PROPOSED REAR ELEVATION

 

PROPOSED SIDE ELEVATION

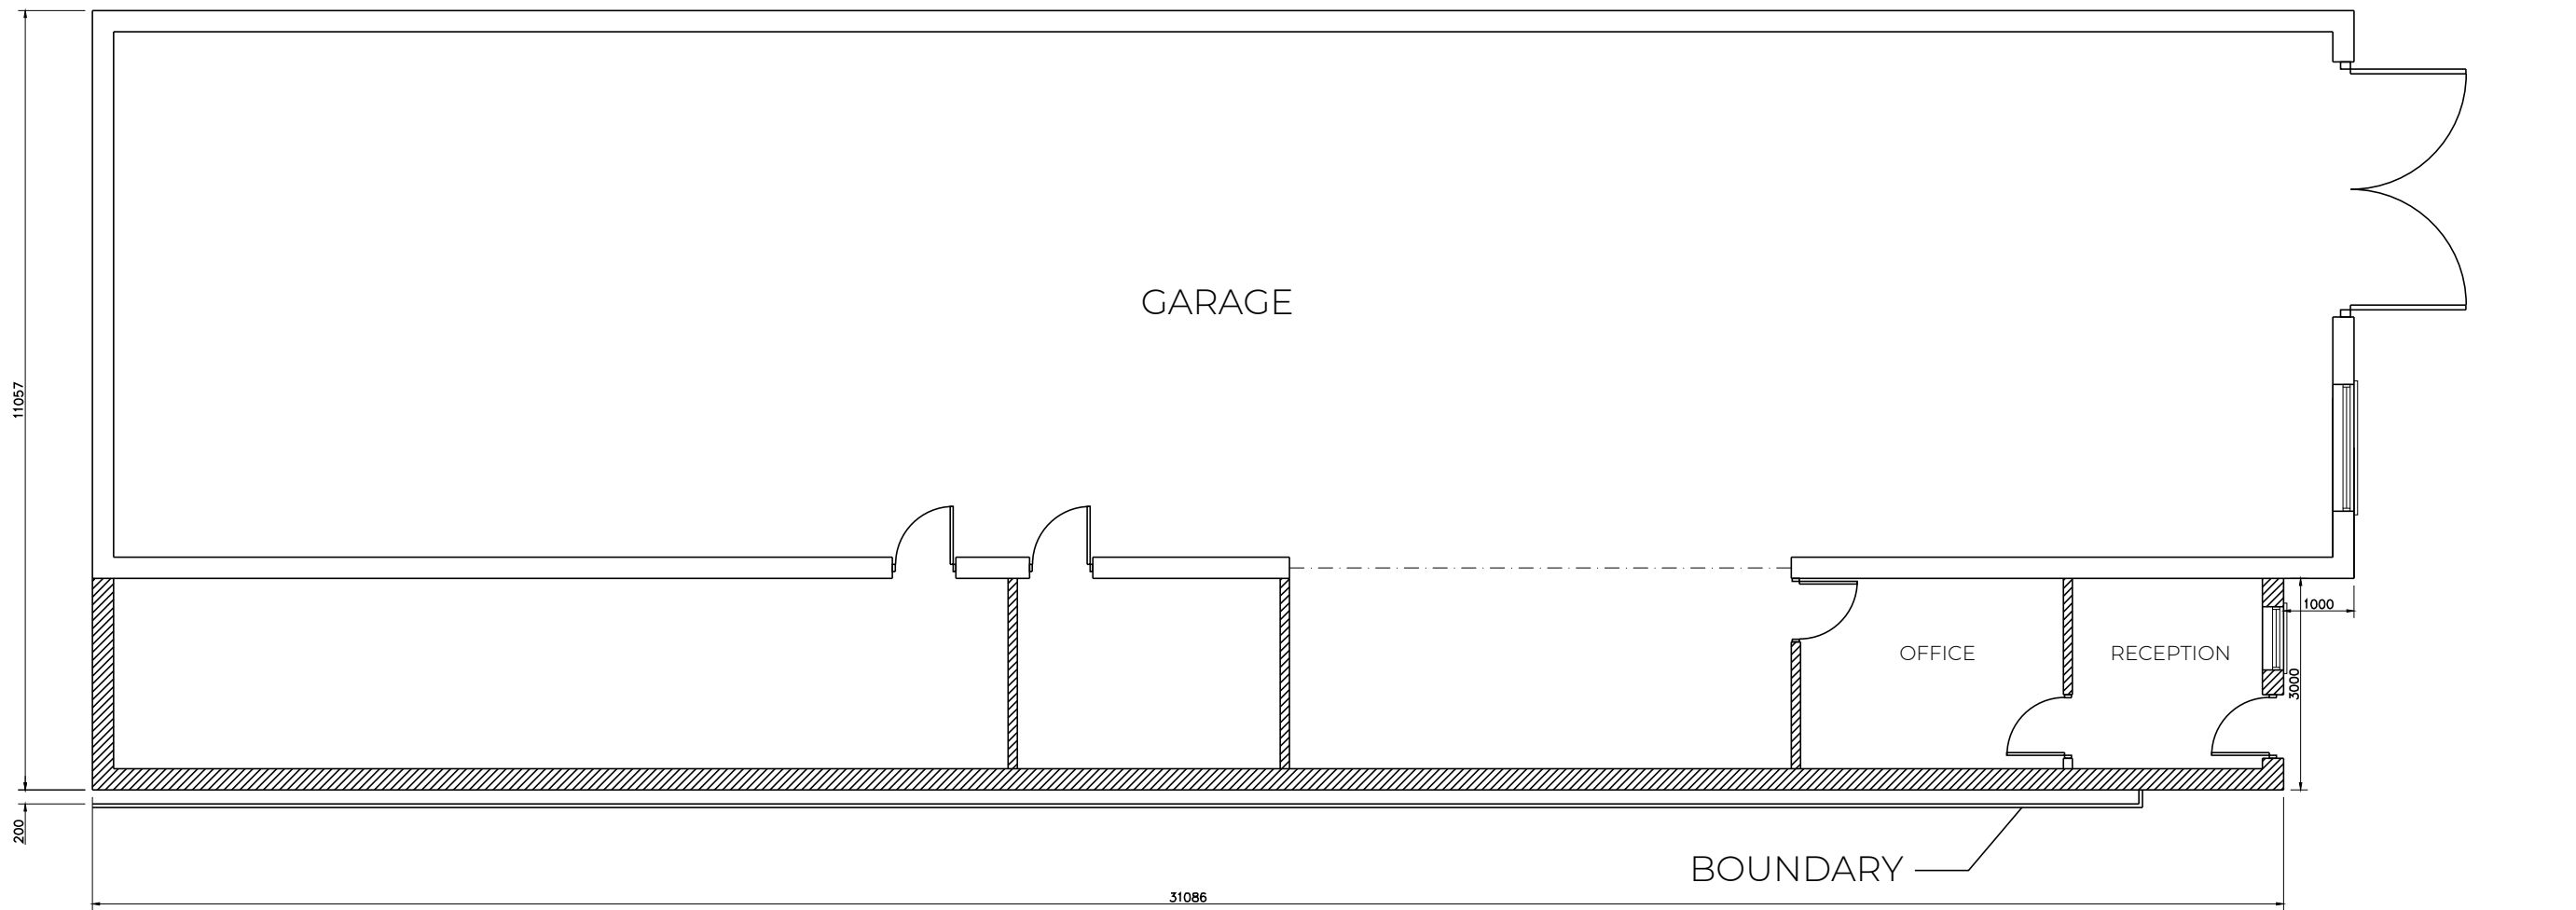

PROPOSED FLOOR PLAN

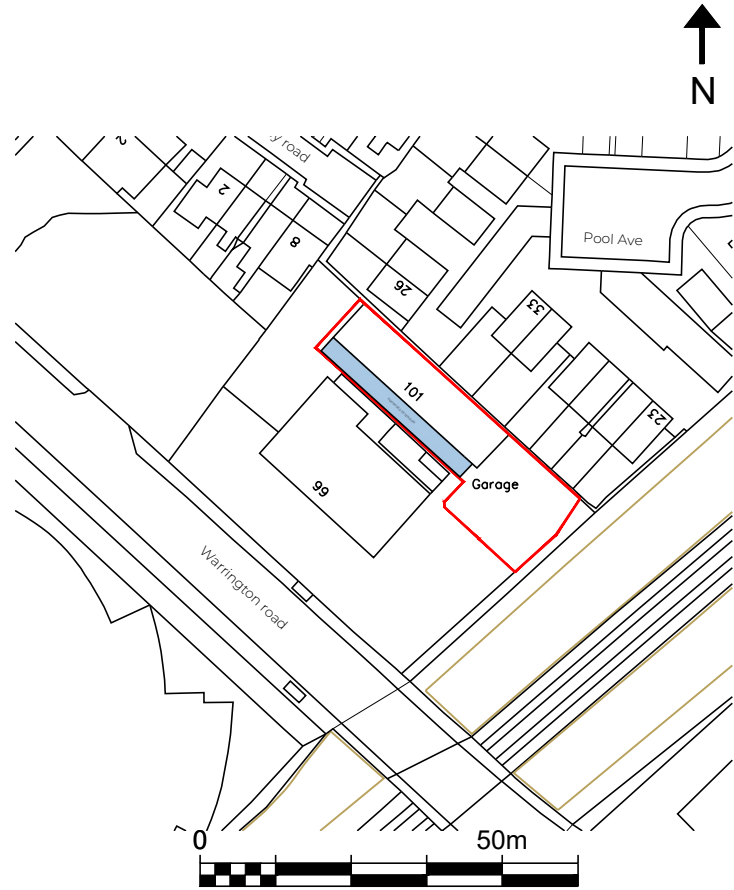

SCALE 1:1250
LOCATION PLAN - SCALE 1:1250

- LEGEND
- EXISTING WALL
 - PROPOSED WALL

B	WIDTH CHANGE	
A	FIRST ISSUE	
REV	AMENDMENTS	DATE
JOB		
101 WARRINGTON ROAD L34 5ST		
TITLE		
PLANS AND ELEVATIONS		
SCALE	1:100	DATE MAY 2021
DWG No.	A002	REVISION A