




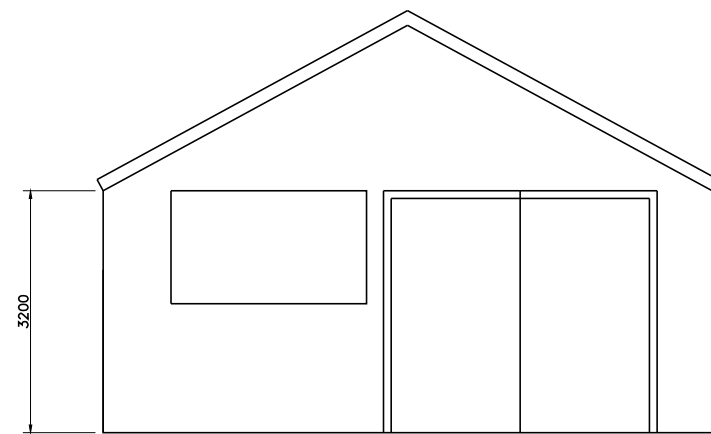


EXISTING FRONT ELEVATION

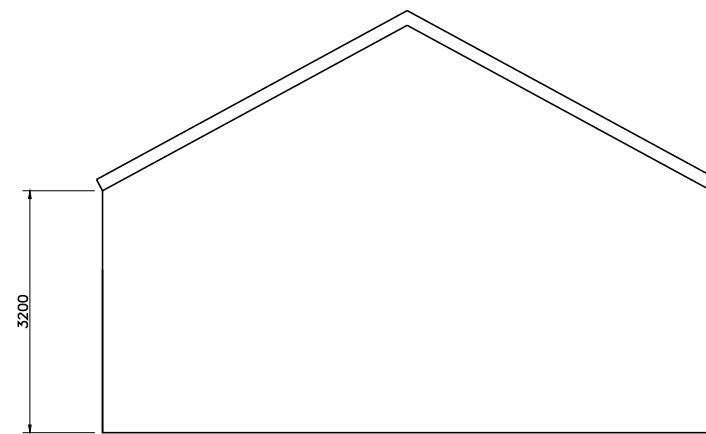

EXISTING REAR ELEVATION

 


EXISTING SIDE ELEVATION

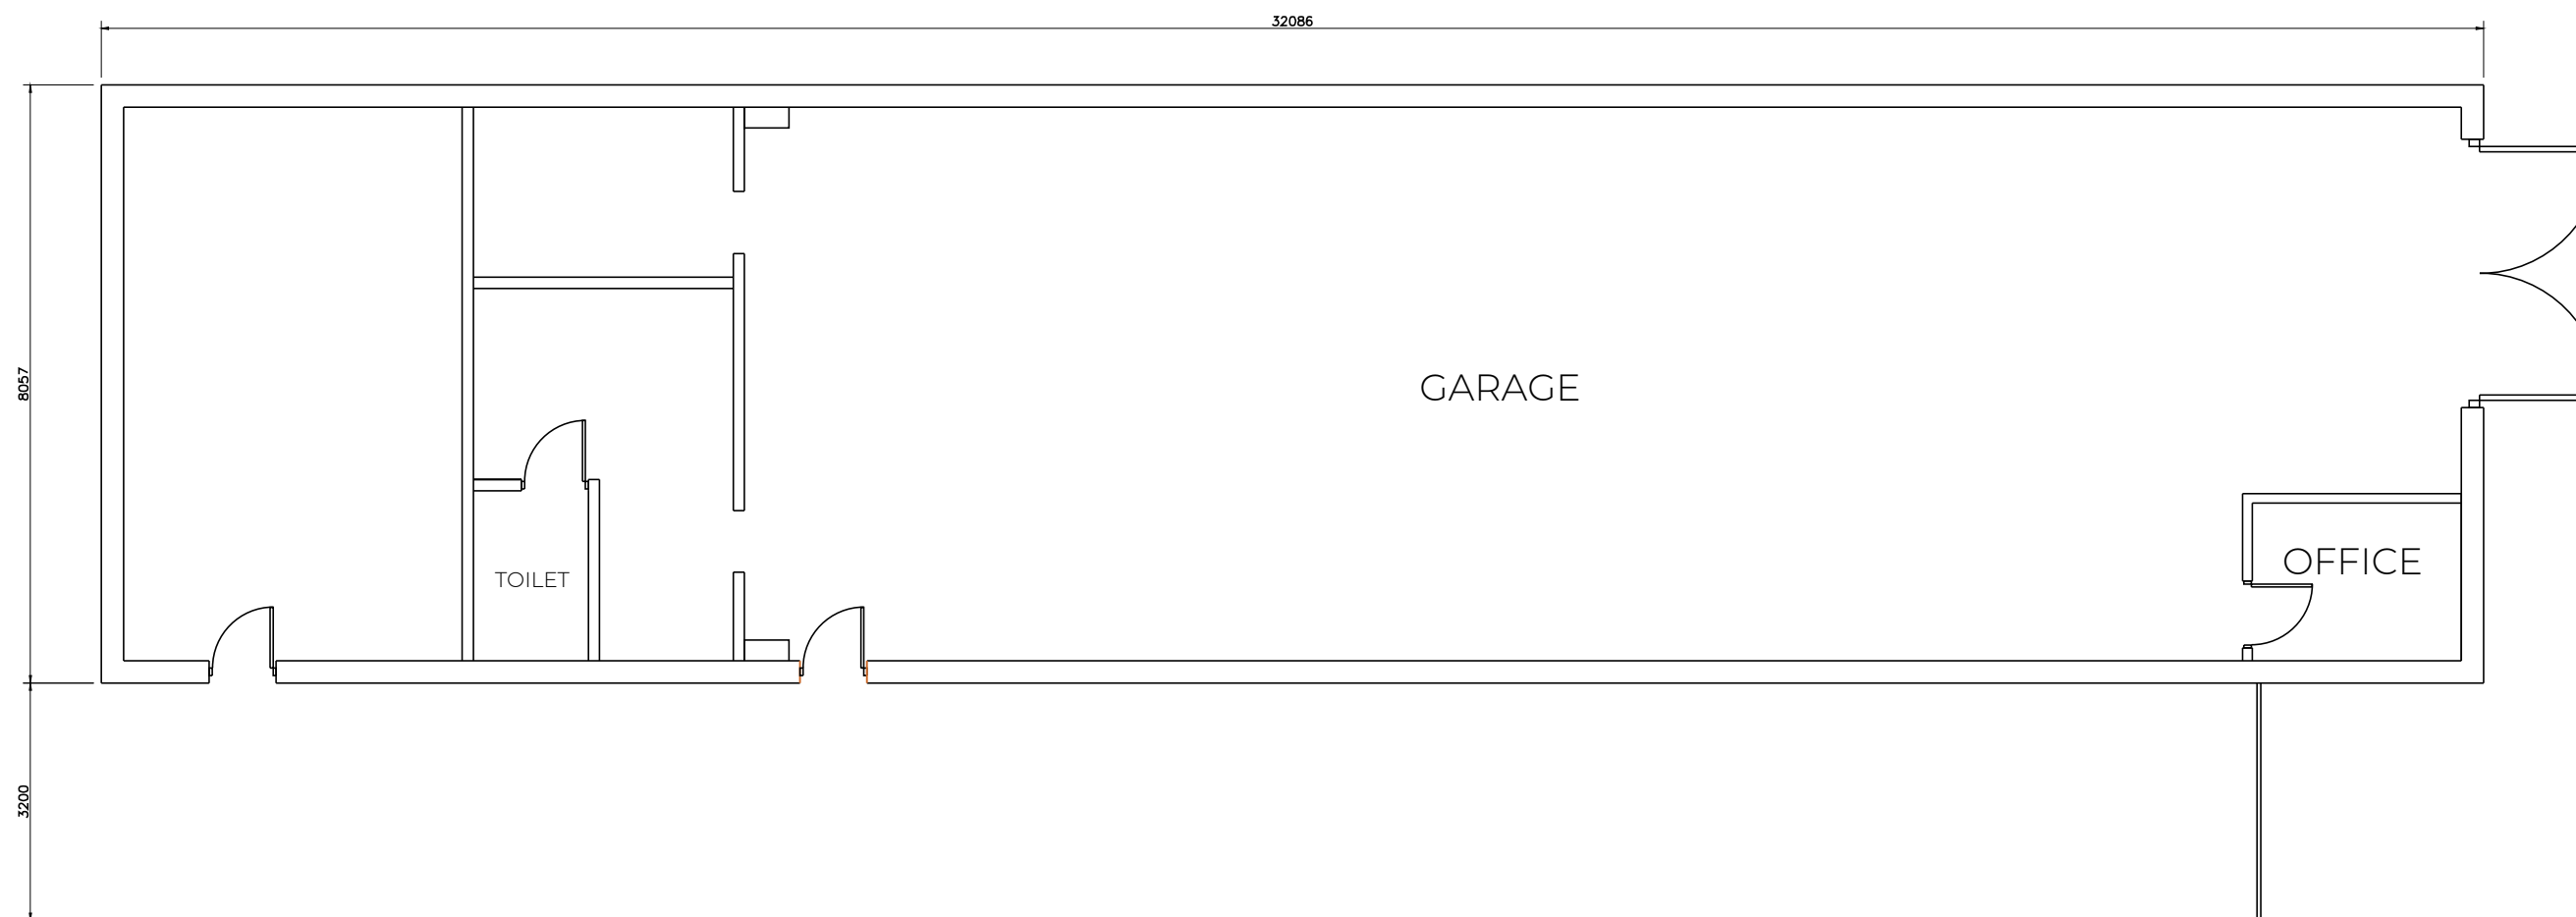

EXISTING FLOOR PLAN

BOUNDARY

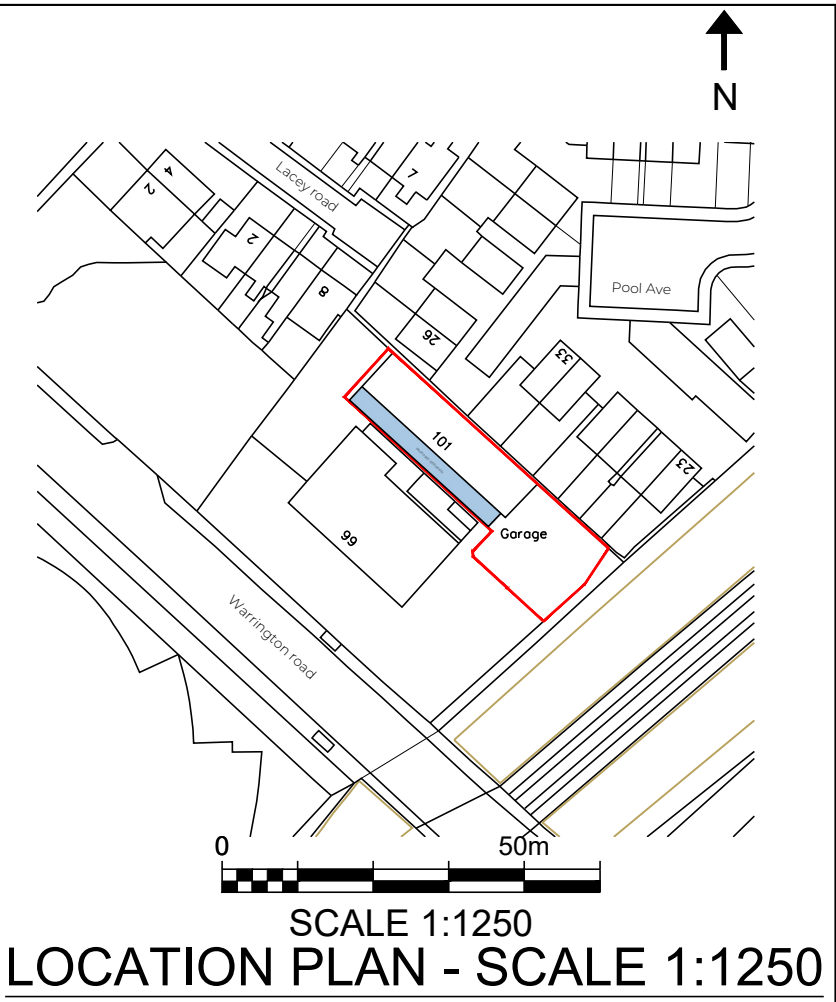

B	WIDTH CHANGE	
A	FIRST ISSUE	
REV	AMENDMENTS	DATE
JOB		
101 WARRINGTON ROAD L34 5ST		
TITLE		
EISTING AND PROPOSED PLANS AND ELEVATIONS		
SCALE	1:100	DATE MAY 2021
DWG No.	A001	REVISION A