


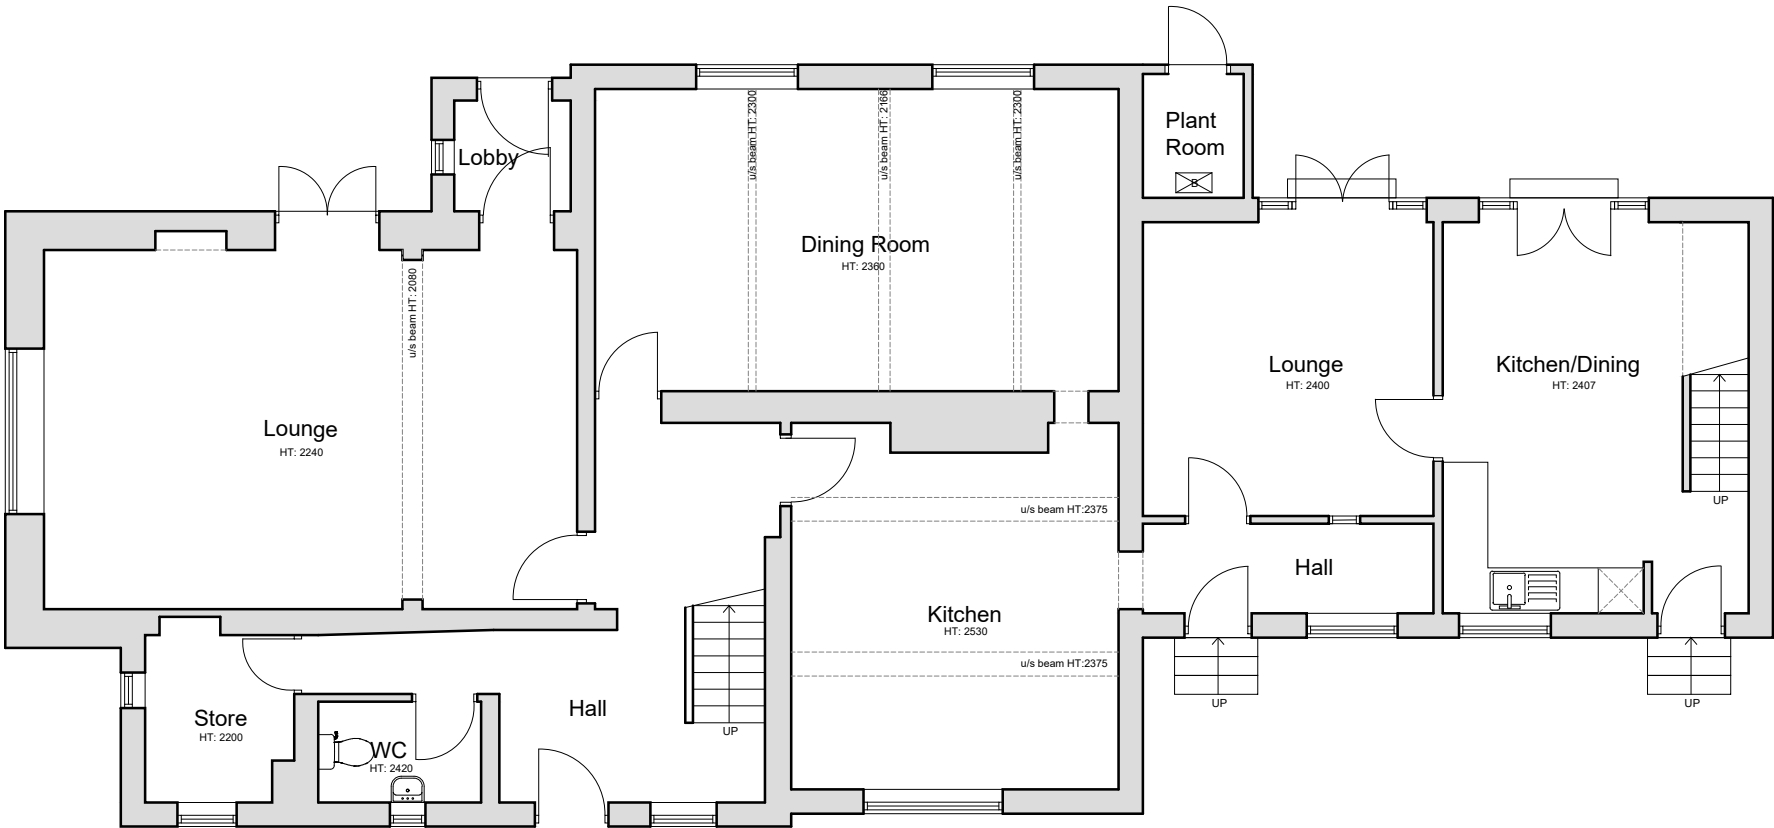


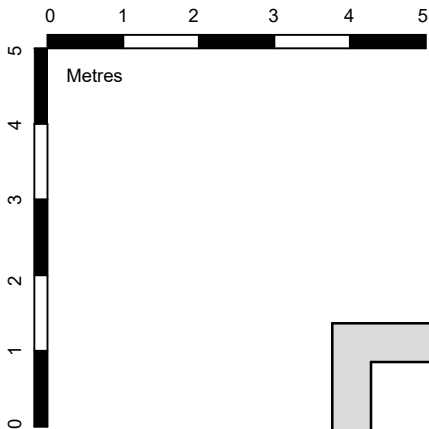

Ground Floor Plan  
As Existing

 

DIRECTION FOR  
REFERENCE PURPOSES

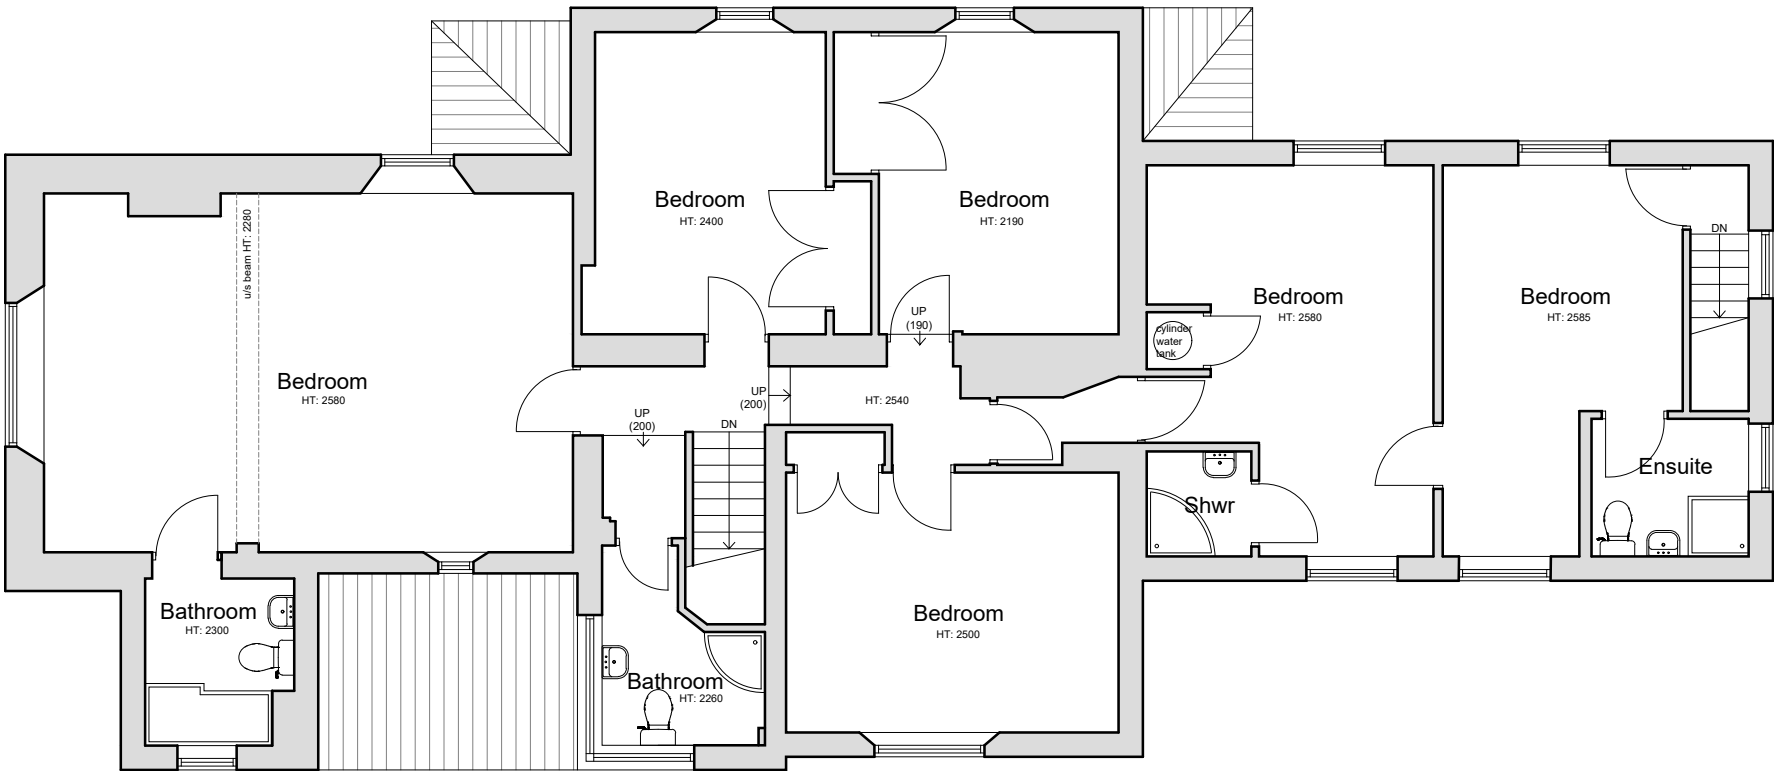

First Floor Plan  
As Existing

NOTES

This document and its design content is copyright © and is the property of Savills. It may not be reproduced without their expressed permission. It shall be read in conjunction with all other associated project information including models, specifications, schedules and related consultants drawings and documentation. Do not scale from this drawing unless for Planning purposes. Figured dimensions only are to be used. All dimensions must be checked on site by the Contractor prior to the commencement of any fabrication or building works. Immediately report any discrepancies, errors or omissions to Savills prior to the commencement of any fabrication or building works. If in doubt please ASK.

REVISIONS

| REV | NOTE / DRAWN BY | DATE |
|-----|-----------------|------|
|-----|-----------------|------|



|                                                     |            |                         |
|-----------------------------------------------------|------------|-------------------------|
| PROJECT TITLE                                       |            |                         |
| KNOWSLEY ESTATE<br>PARK FARM<br>KNOWSLEY<br>L34 4AE |            |                         |
| CLIENT                                              |            |                         |
| THE KNOWSLEY ESTATE                                 |            |                         |
| DRAWING TITLE                                       |            |                         |
| FLOOR PLANS<br>AS EXISTING                          |            |                         |
| SCALES @ A3                                         |            | PROJECT / DWG / REV NO. |
| 1:100                                               |            | 710760/ 01              |
| DRAWING STATUS                                      |            |                         |
| PLANNING                                            |            |                         |
| DRAWN BY                                            | CHECKED BY | DATE                    |
| HH                                                  | KJ         | APRIL 2025              |



River House  
17 Museum Street  
York  
YO1 7DJ  
t: 01904 617800  
f: 01904 357483