

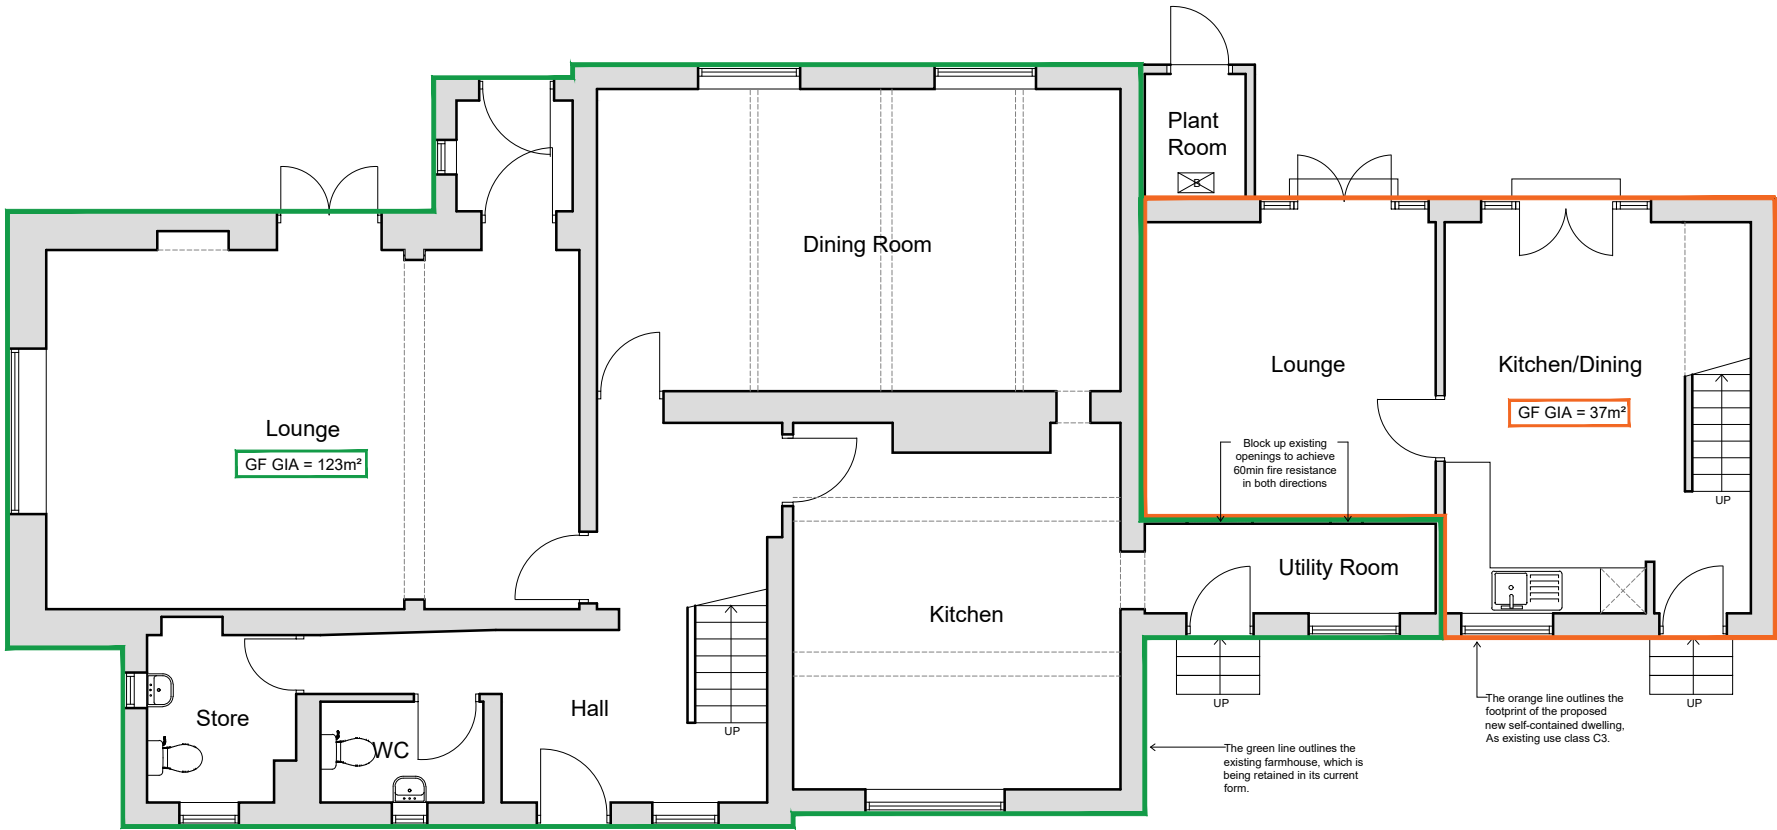


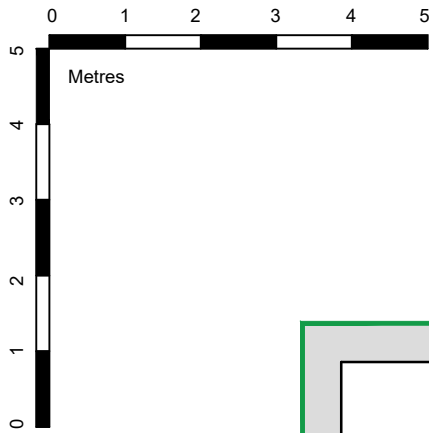

Ground Floor Plan
As Proposed

KEY:	(GF)
—	GEA = 142m²
—	GEA = 42m²

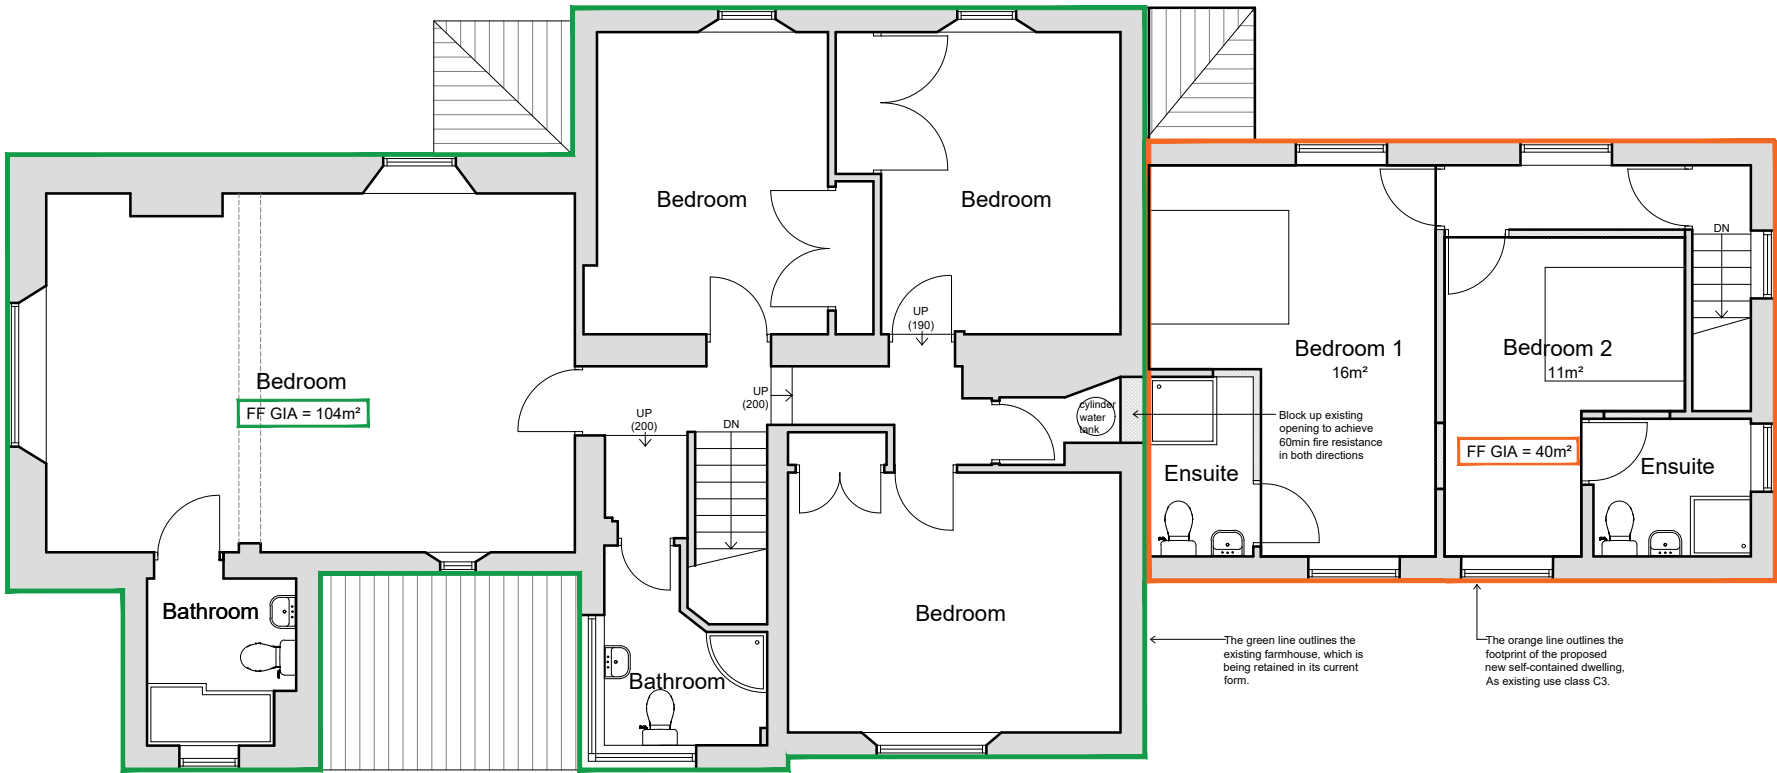


First Floor Plan
As Proposed

NOTES

This document and its design content is copyright © and is the property of Savills. It may not be reproduced without their expressed permission. It shall be read in conjunction with all other associated project information including models, specifications, schedules and related consultants drawings and documentation. Do not scale from this drawing unless for Planning purposes. Figured dimensions only are to be used. All dimensions must be checked on site by the Contractor prior to the commencement of any fabrication or building works. Immediately report any discrepancies, errors or omissions to Savills prior to the commencement of any fabrication or building works. If in doubt please ASK.

REVISIONS

REV	NOTE / DRAWN BY	DATE
-----	-----------------	------

 

DIRECTION FOR
REFERENCE PURPOSES



PROJECT TITLE

KNOWSLEY ESTATE
PARK FARM
KNOWSLEY
L34 4AE

CLIENT

THE KNOWSLEY ESTATE

DRAWING TITLE

FLOOR PLANS
AS PROPOSED

SCALES @ A3

1:100

PROJECT / DWG / REV NO.

710760/ 02 / A

DRAWING STATUS

PLANNING

DRAWN BY

HH

CHECKED BY

KJ

DATE

APRIL 2025



River House
17 Museum Street
York
YO1 7DJ

t: 01904 617800
f: 01904 357483