


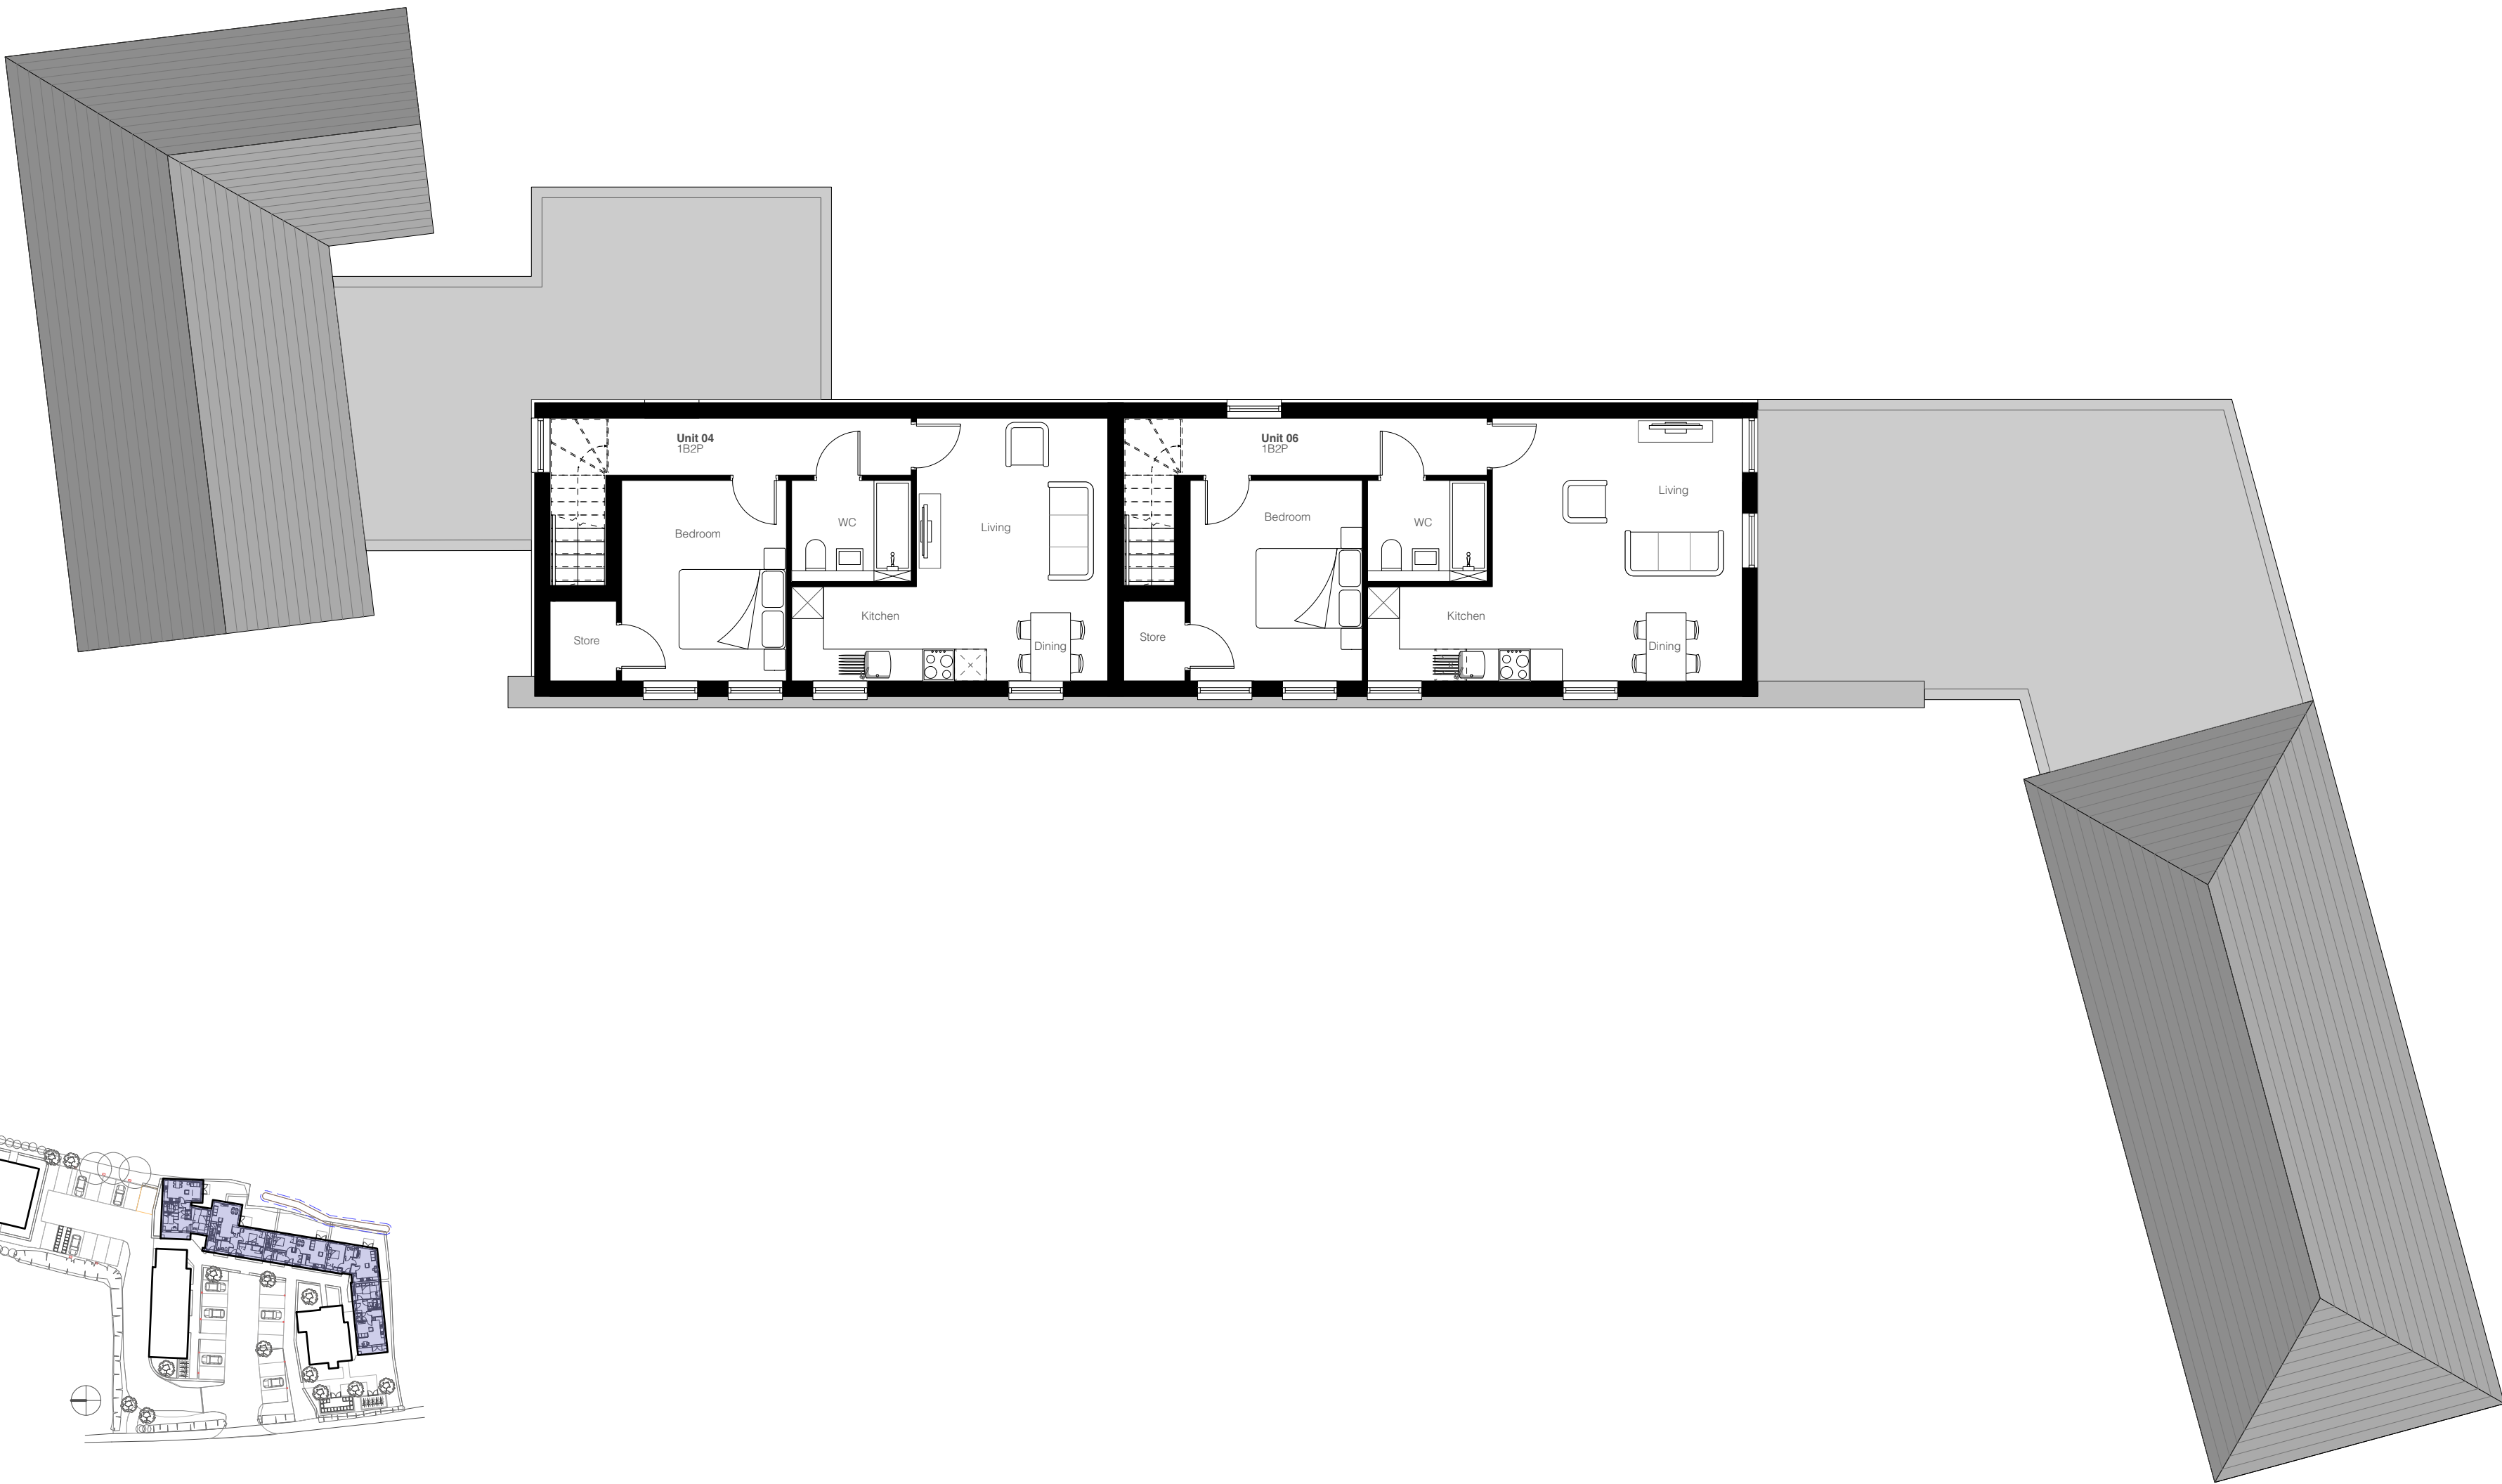

Proposed Stables - First Floor Plan

Drawing Title: First Floor Plan - Stables
Date: 15.04.2025
Drawing no: 1354 - 015
Scale: 1:100 @ A1
Drawn: KJ

revision:
revision notes:

0m 1m 2m 5m 10m

