



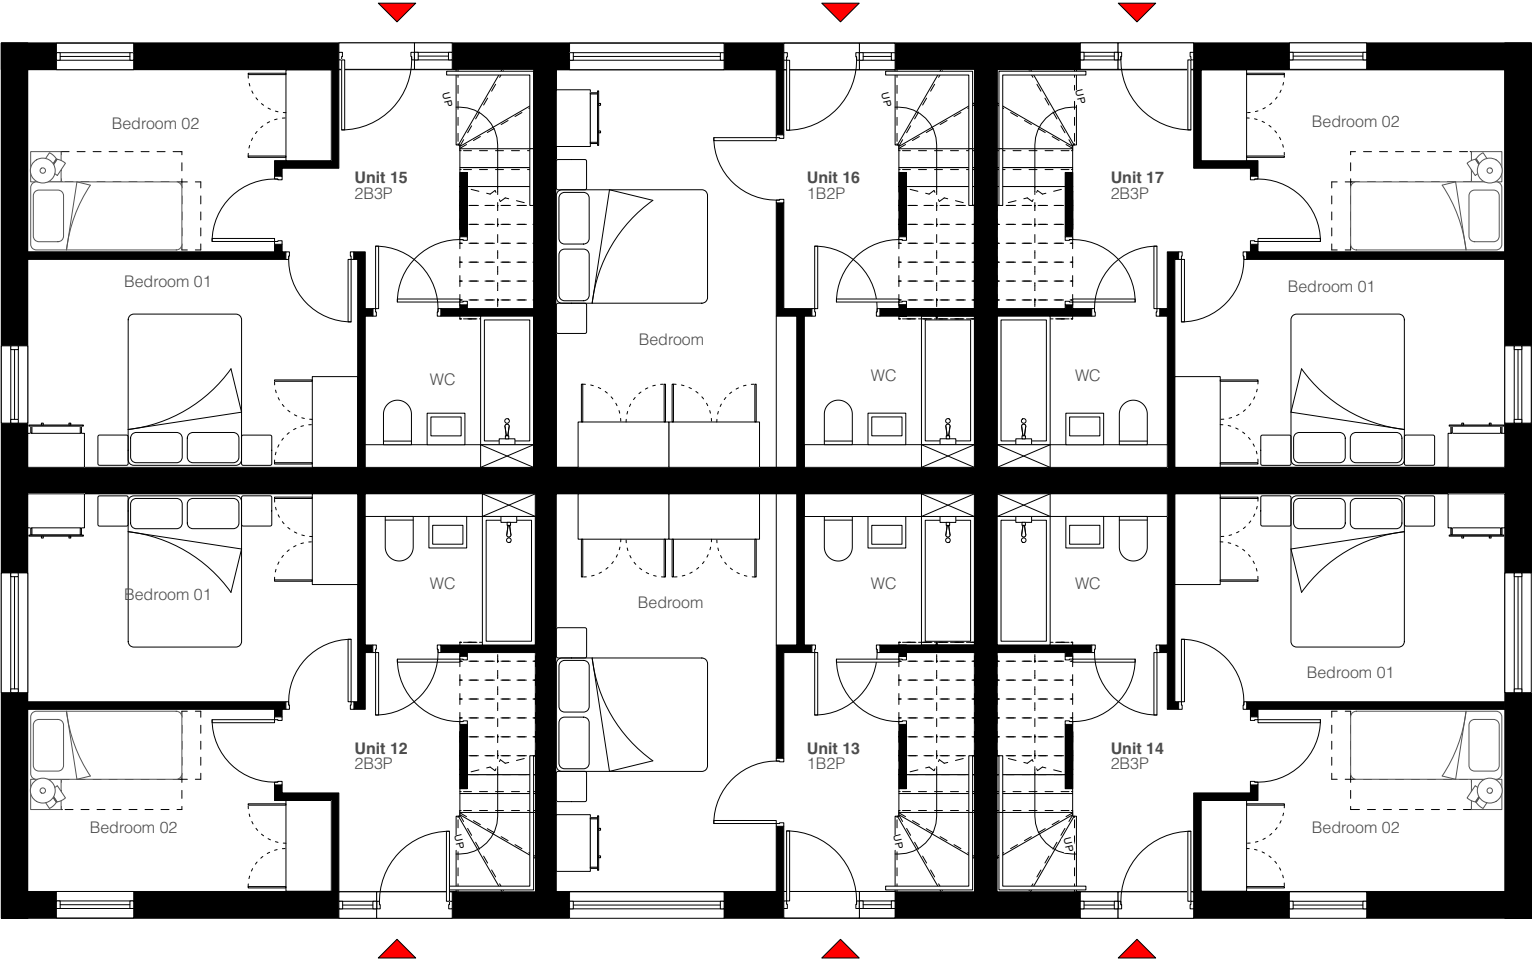

Proposed Barn 02 - Ground Floor Plan

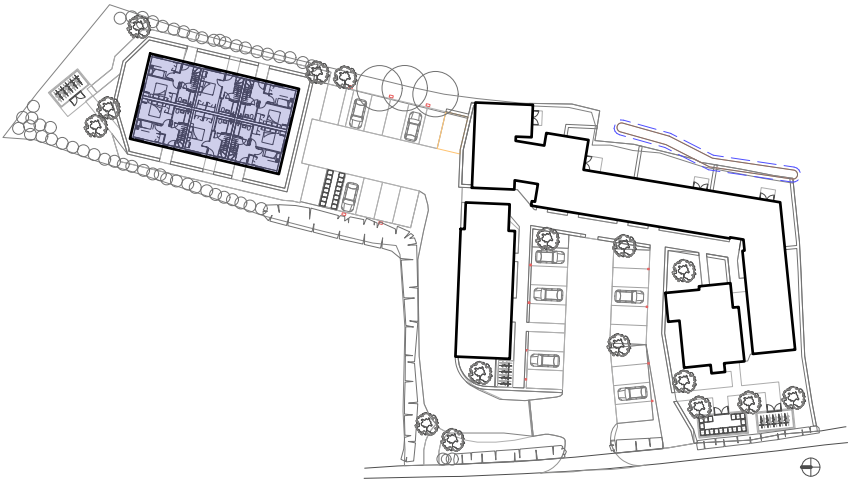

Drawing Title: Ground Floor Plan - Barn 02

Date: 20.03.2025


Drawing no: 1354 - 017

Scale: 1:100 @ A3

Drawn: KJ

revision:

revision notes:

 

DK-Architects
26 Old Haymarket
Liverpool
L1 6ER
0151 231 1209 T
mail@dk-architects.com E
www.dk-architects.com W