




All dimensions are to be checked on site, any discrepancies are to be reported to the Architect before work commences. Do not scale from this drawing.

This drawing is to be read in conjunction with all relevant consultants and specialists drawings / documents, any discrepancies are to be reported to the Architect before the affected work commences.

All structural components shown are indicative only. Details / calculations of structural members are to be provided by the Structural Engineer.

This drawing is copyright.

A	Submission of Planning Application	04/08/2022
B	Amendments to site boundary following comments from client on 04/08/2022	04/08/2022
C	Further amendments to site boundary following comments from client on 04/08/2022	04/08/2022
D	General amendments to site boundary following comments from LPA on 22/08/2022	22/08/2022
E	General amendments to site boundary following comments from LPA on 23/08/2022	23/08/2022

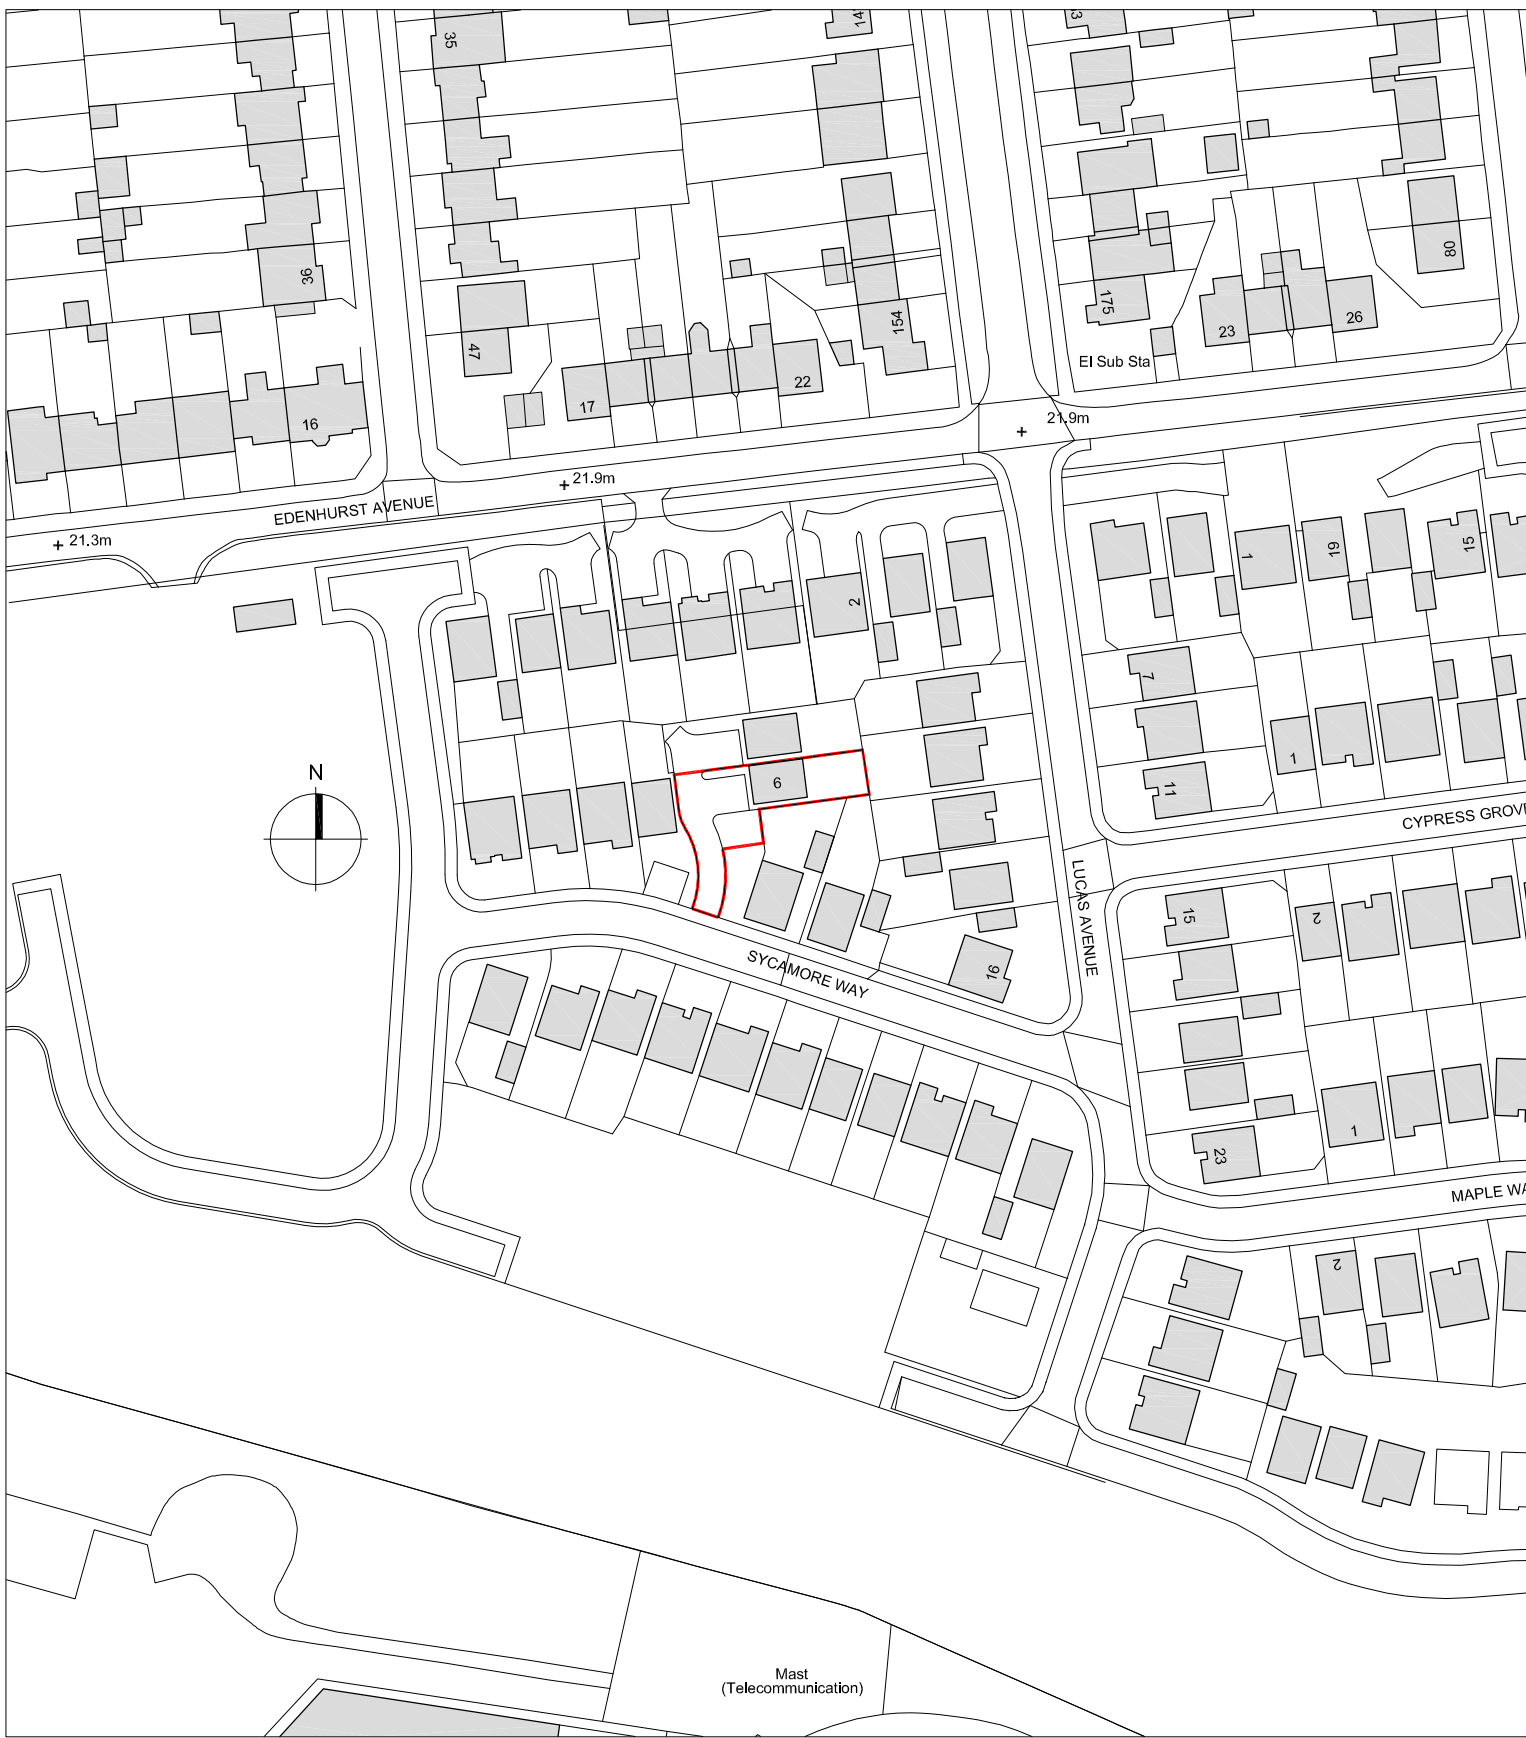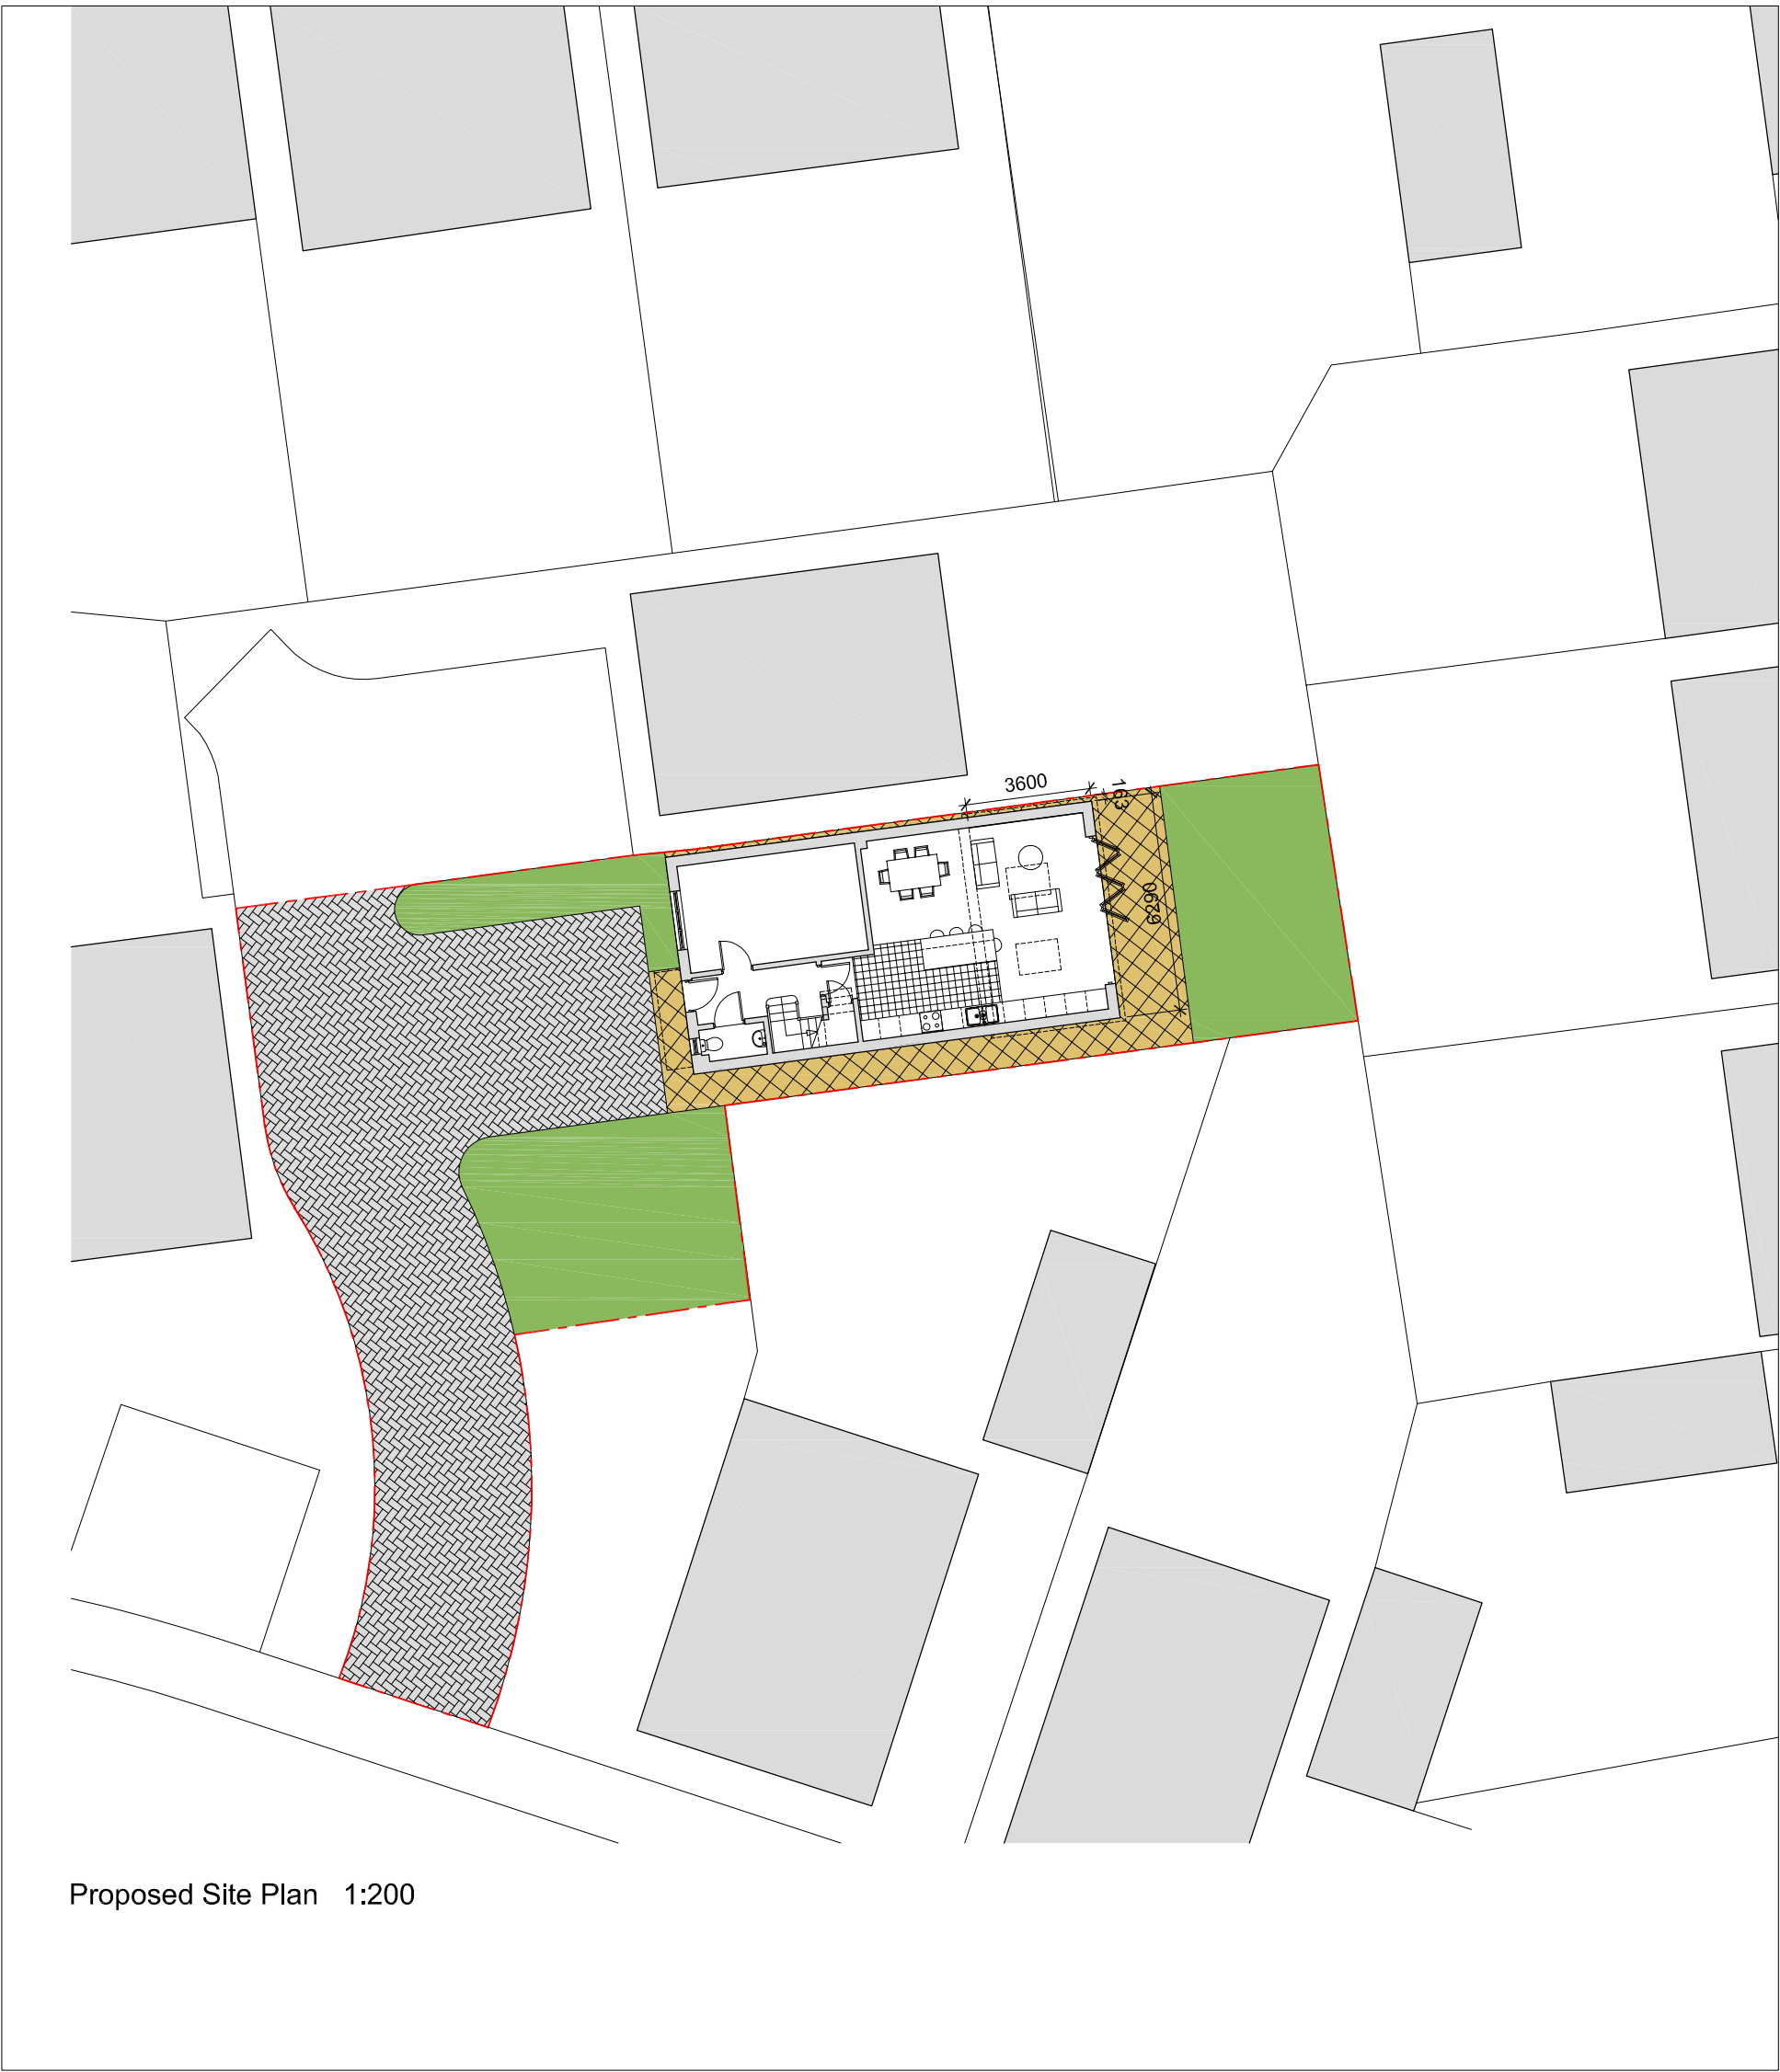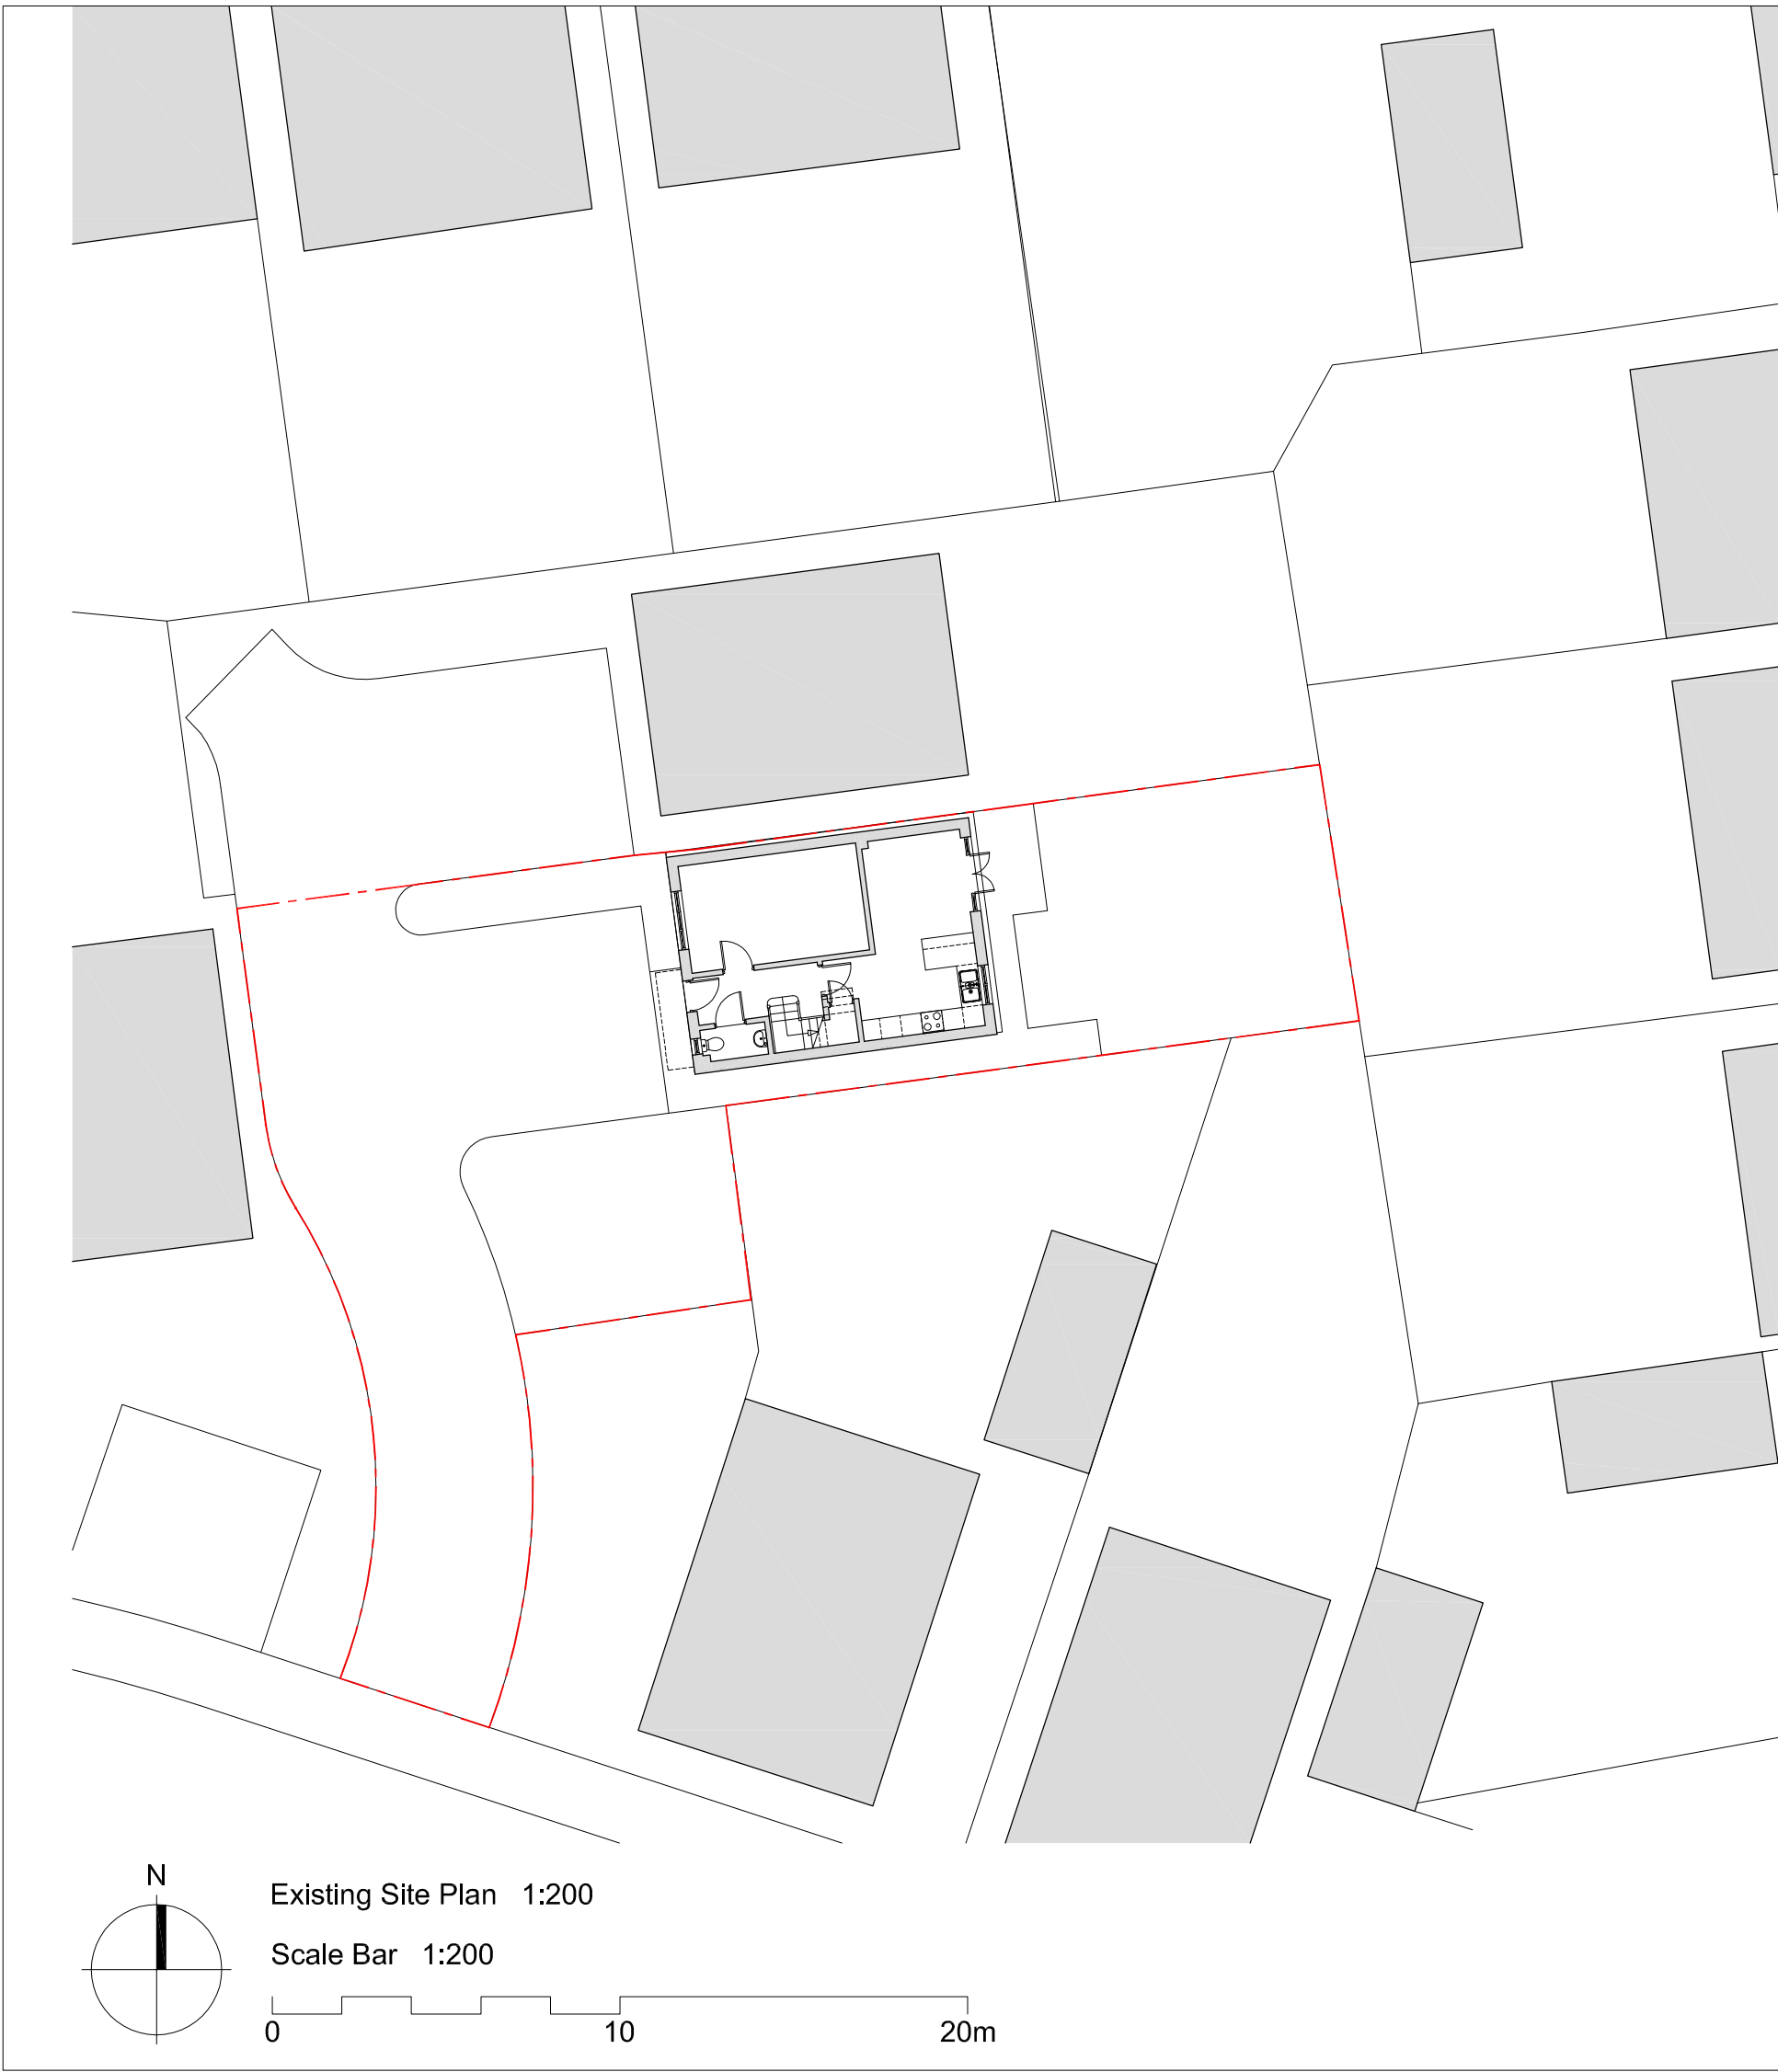

T+A Tang & Associates Ltd
Chartered Architects

Tel : 0161 877 9587 10/F, 1 City Approach, Albert Street,
e-mail: barrytang@tangassociates.co.uk Eccles,
Manchester, M30 0BS, UK

Client:
Mrs. Shuo Dang

Project:
6 Sycamore Way, Roby, Liverpool L16 2AE

Drawing Title:
Location Plan and Existing & Proposed Site Plan

Scale:
**1:1250 @ A1 &
1:200 @ A1**

Date:
August 2022

Drawing No:
9809/101

Revision:
E