


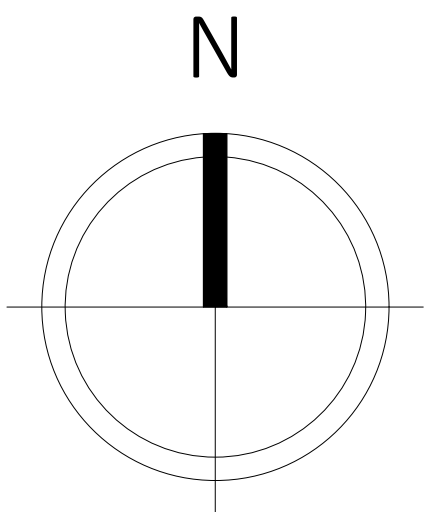

- NOTES.
1. All interior dimensions including ceiling heights are taken to and from finished surfaces unless stated otherwise.
  2. All levels and dimensions must be checked on site.
  3. For any discrepancies with the information depicted in this drawing please contact TR Architectural Services.
  4. Responsibility cannot be accepted for alterations made to this drawing without prior permission from TR Architectural Services.
  5. These are planning drawings and room layout guidelines, they should not be used as a set of construction drawings.
    - Please refer to note 2.



**ISSUED FOR  
APPROVAL**

| REV | DETAILS | DATE |
|-----|---------|------|
|-----|---------|------|

**TR ARCHITECTURAL**   
**SERVICES**

152 Manchester Road,  
Ince, Wigan,  
WN2 2EA  
DIRECT DIAL: 07591226880  
EMAIL: [info@trarchitecturalservices.co.uk](mailto:info@trarchitecturalservices.co.uk)

[www.trarchitecturalservices.co.uk](http://www.trarchitecturalservices.co.uk)

| DRAWN BY | CHKD BY | DATE     | SCALE    |
|----------|---------|----------|----------|
| TR       | TR      | 29/06/22 | 1:500@A1 |

CLIENT  
**Mr Murphy**


CONTRACT  
**106 Tithebarn Road, Prescott, L34 0HB**

DRAWING TITLE  
**Planning Application  
Existing & Proposed Site Plan**


DRAWING No. **R1874 - 104**



**Existing Site Plan**  
Scale - 1:500

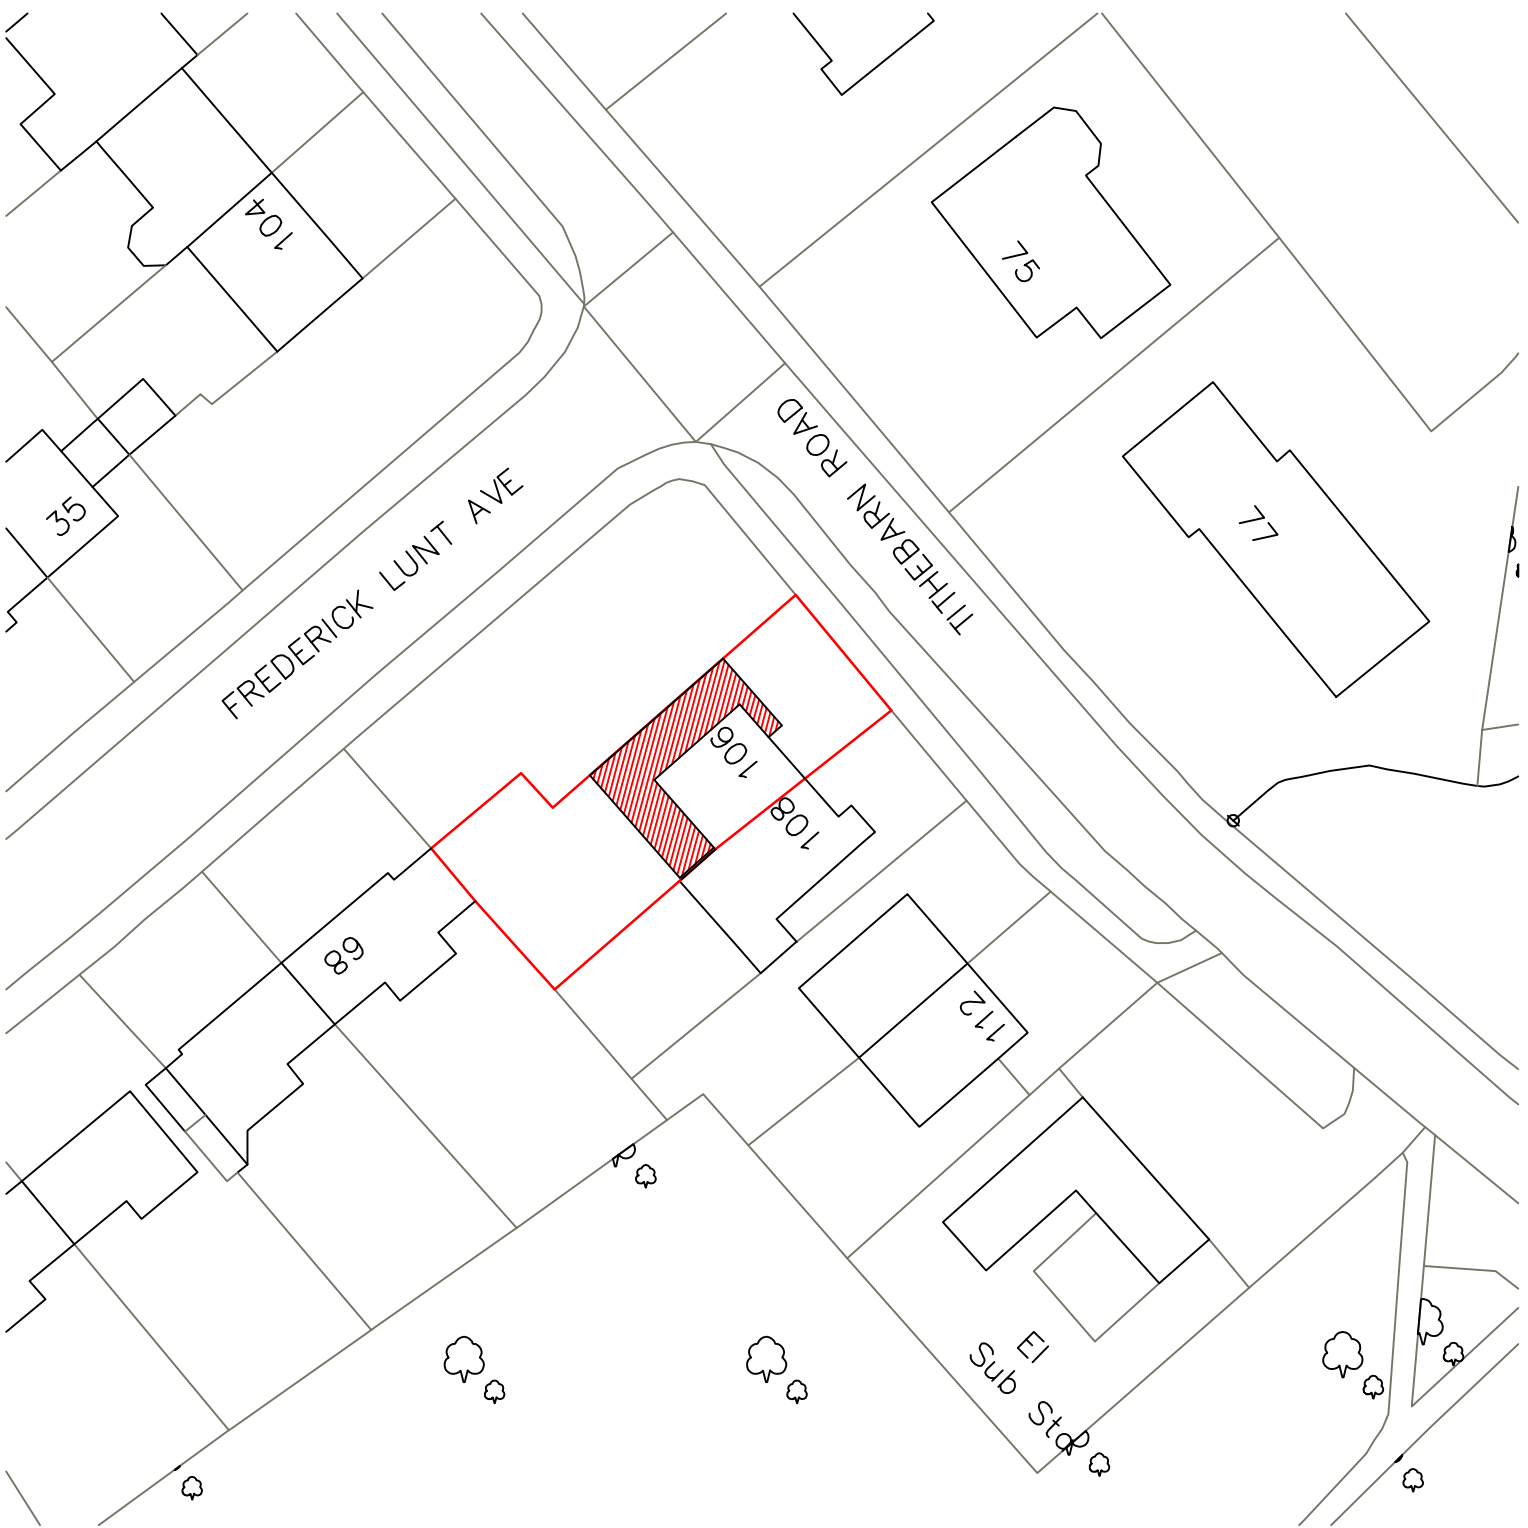

**Proposed Site Plan**  
Scale - 1:500

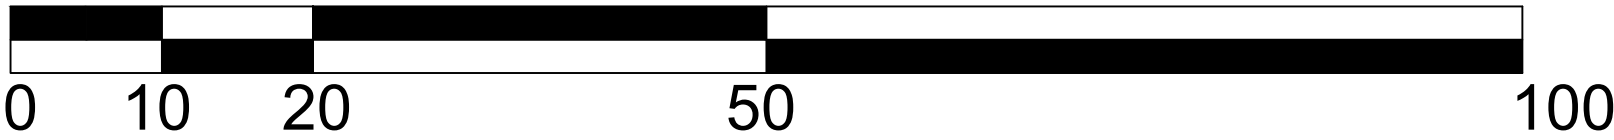

SCALE BAR 1:500