

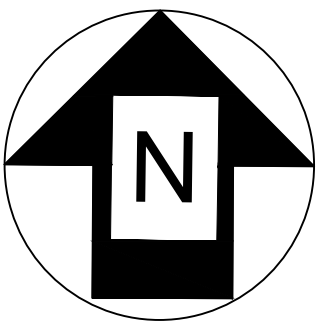


Proposed Site Plan
Scale 1:100 @A1

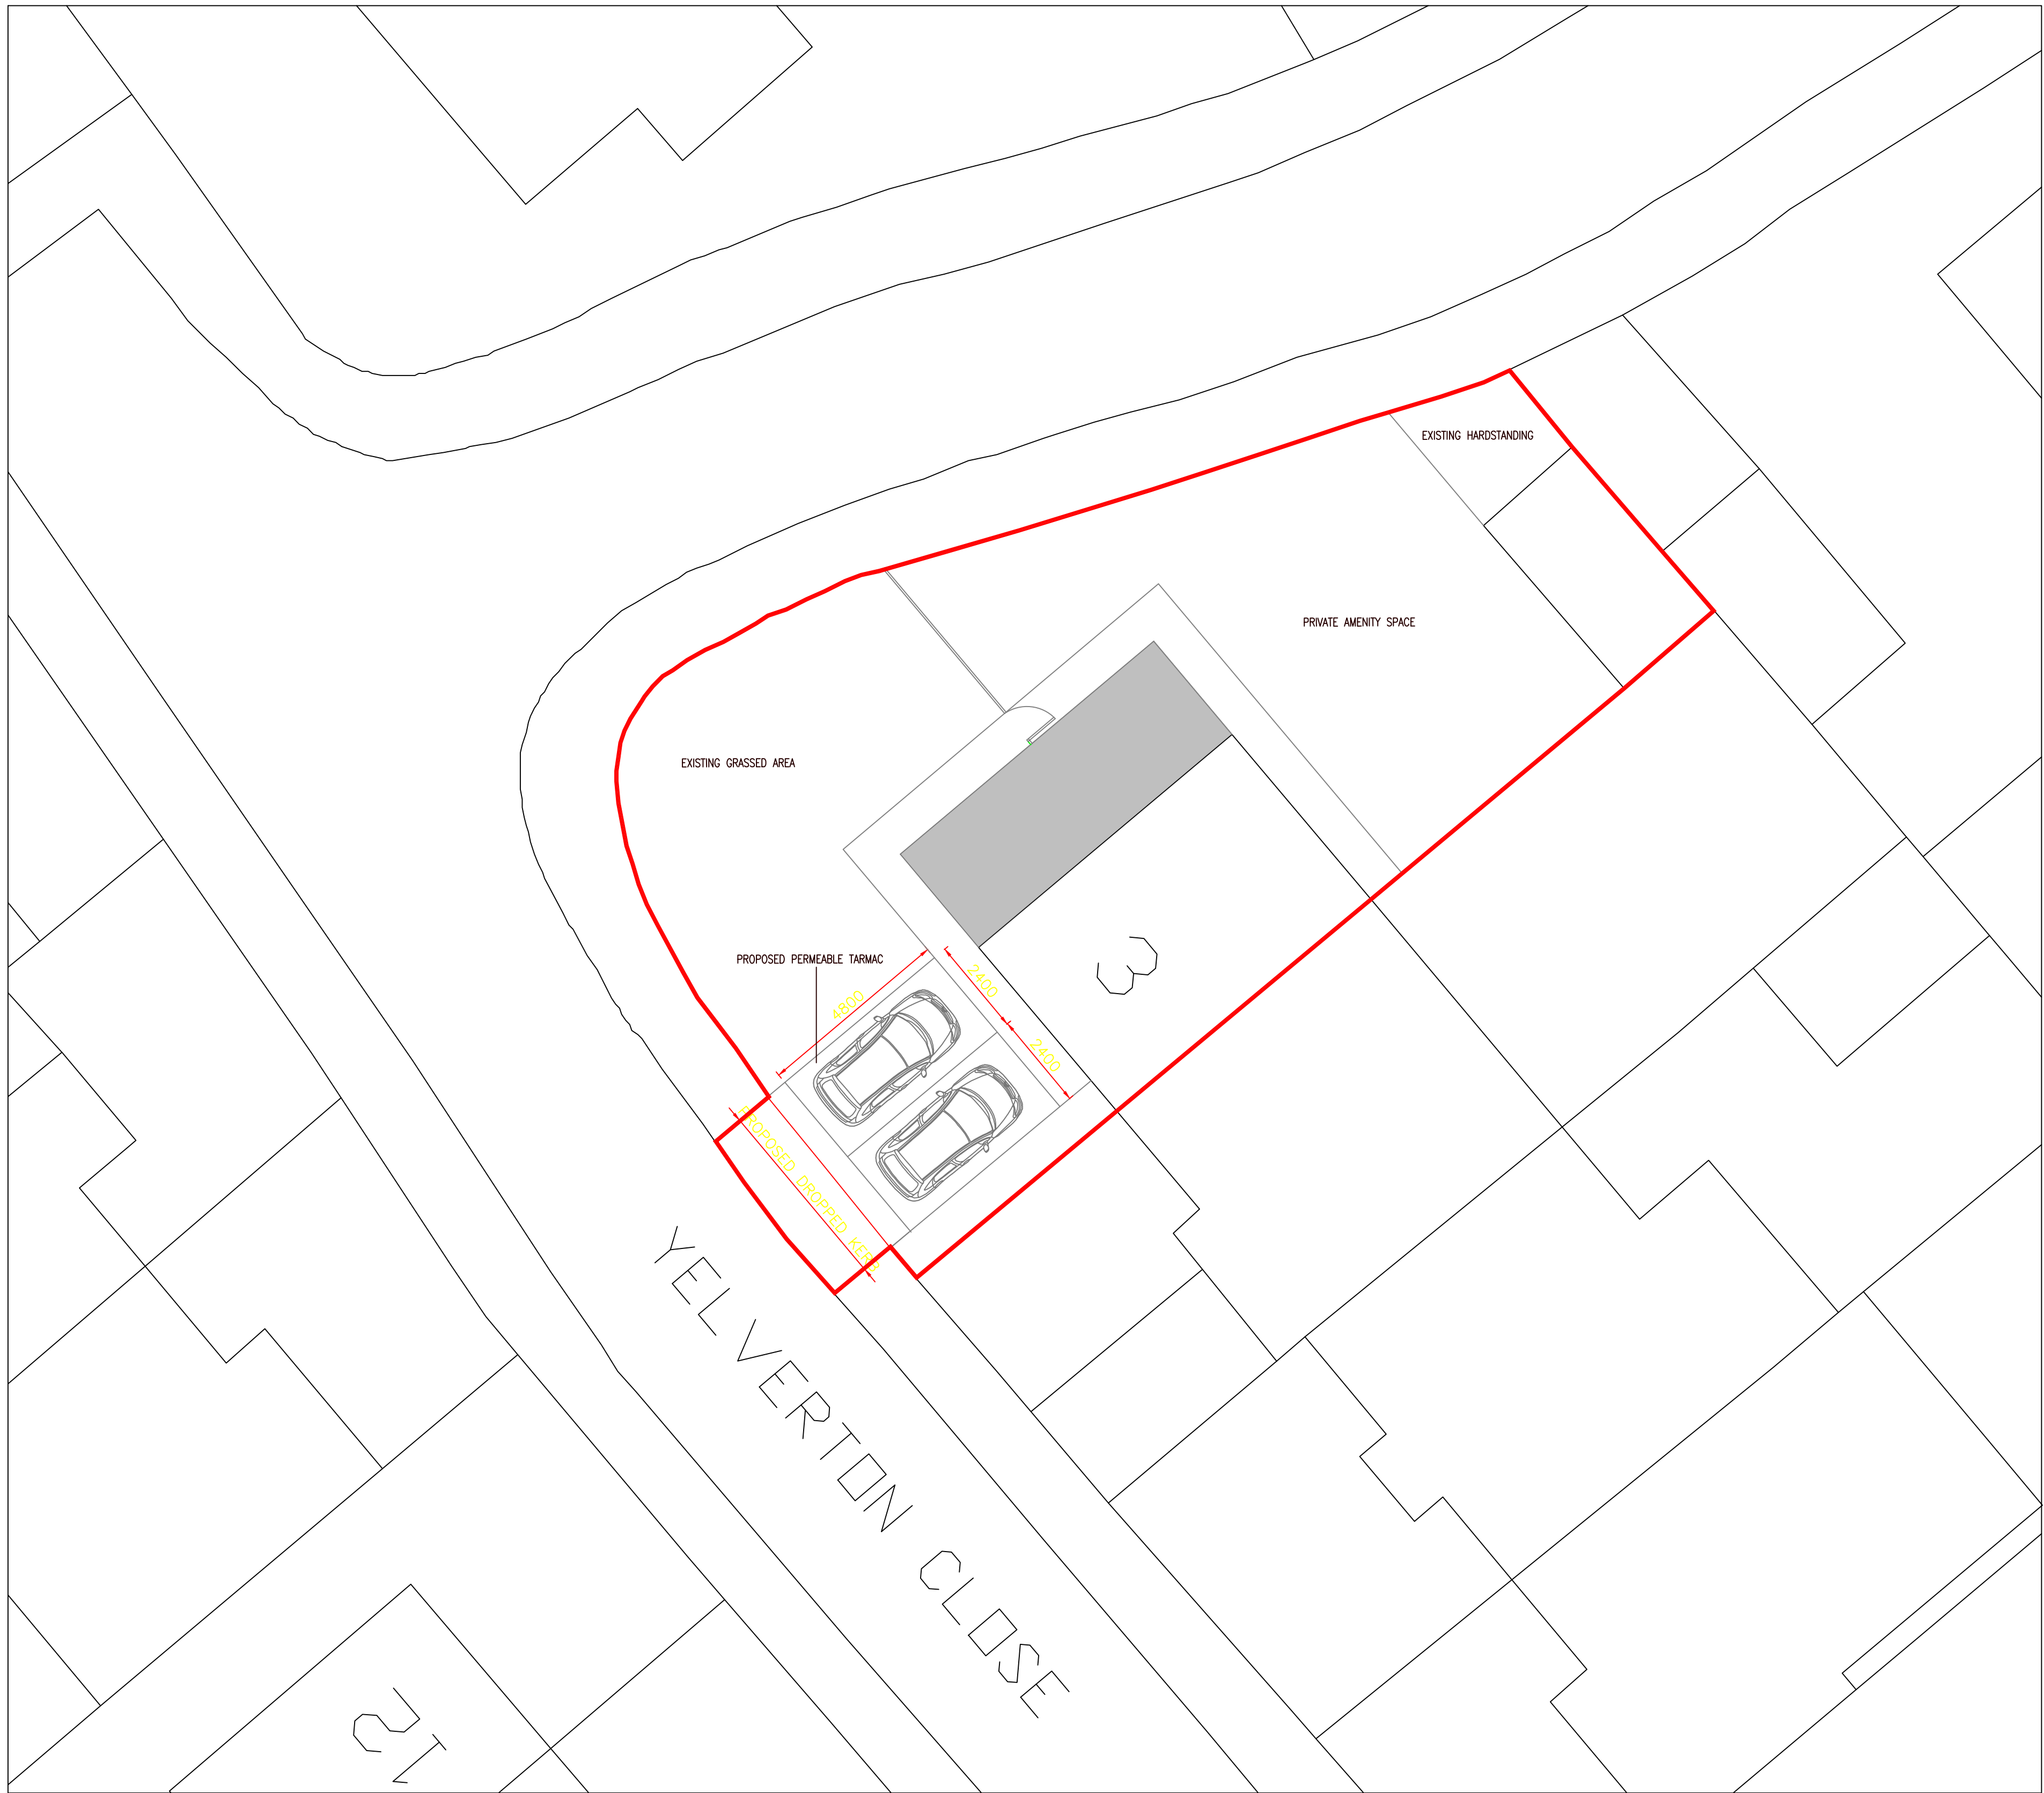

Legend

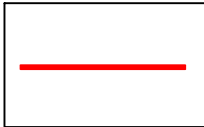

Site Boundary



Two Storey Extension



Rev.	Description	By	Date
Project Ms Z Clifford, 3 Yelverton Close, Liverpool, L26 7YN		Drawing Title Proposed Site Layout Plan	
Drawing No. Clifford/04		Rev.	
Drawn by J.TD.	Scale 1:100@A1	Date Oct '23	

1. Figure dimensions to be followed in preference to scale.
2. All dimensions to be checked on site prior to the commencement of any work. Any discrepancies to be reported immediately & resolved prior to work commencing.
3. This drawing is the copyright of AJ Architectural LTD and may not be copied or used without prior consent.