



GRDNspace


EXTERNAL FINISH
GRP Cladding in Anthracite Grey
FLAT ROOF MATERIAL
Rubber Roofing System
DOORS/WINDOW
Toughened Safety Glass to
UPVC Frames in Anthracite Grey

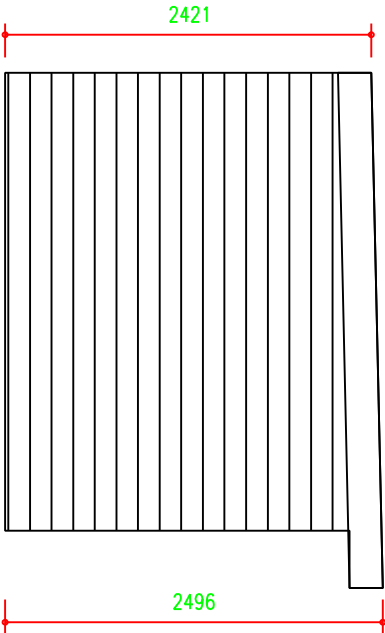


SIDE ELEVATION

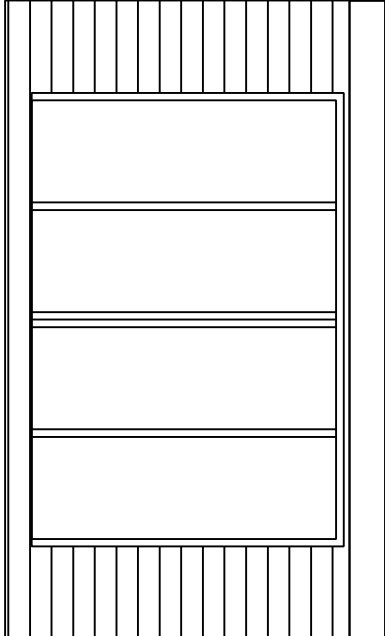


FRONT ELEVATION

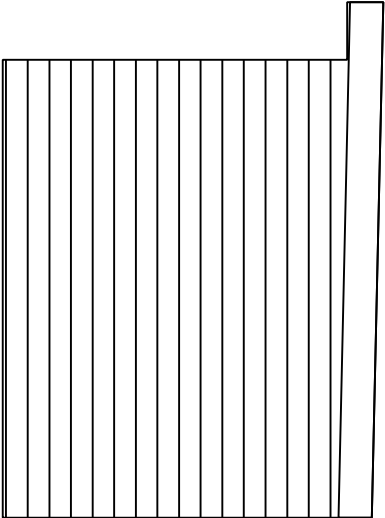

SIDE ELEVATION

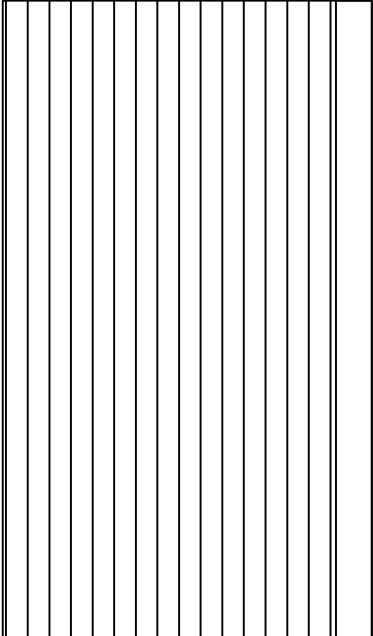

REAR ELEVATION

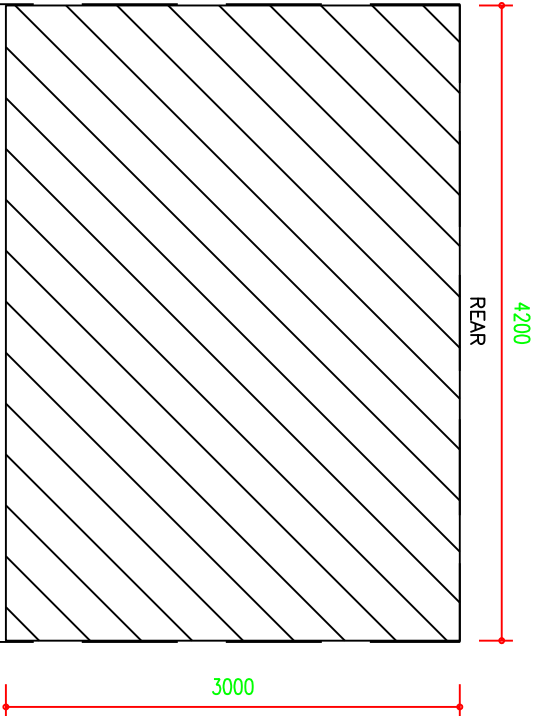

PLAN VIEW

OVERHANG

OVERHANG


FRONT

4200
REAR

3000

GRDNspace

Notes:

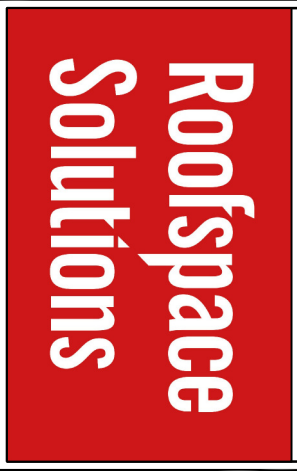

PLANNING

CLIENT:
REDROW

PROJECT:
GRDN Space POD B
3000x4200mm

TITLE:
POD B

DRAWING NO:
GRDNSPACE

SIZE: A3

Drawn: Croig Ilee
Checked: —
Scale: 1:50
Date: 28/4/22