




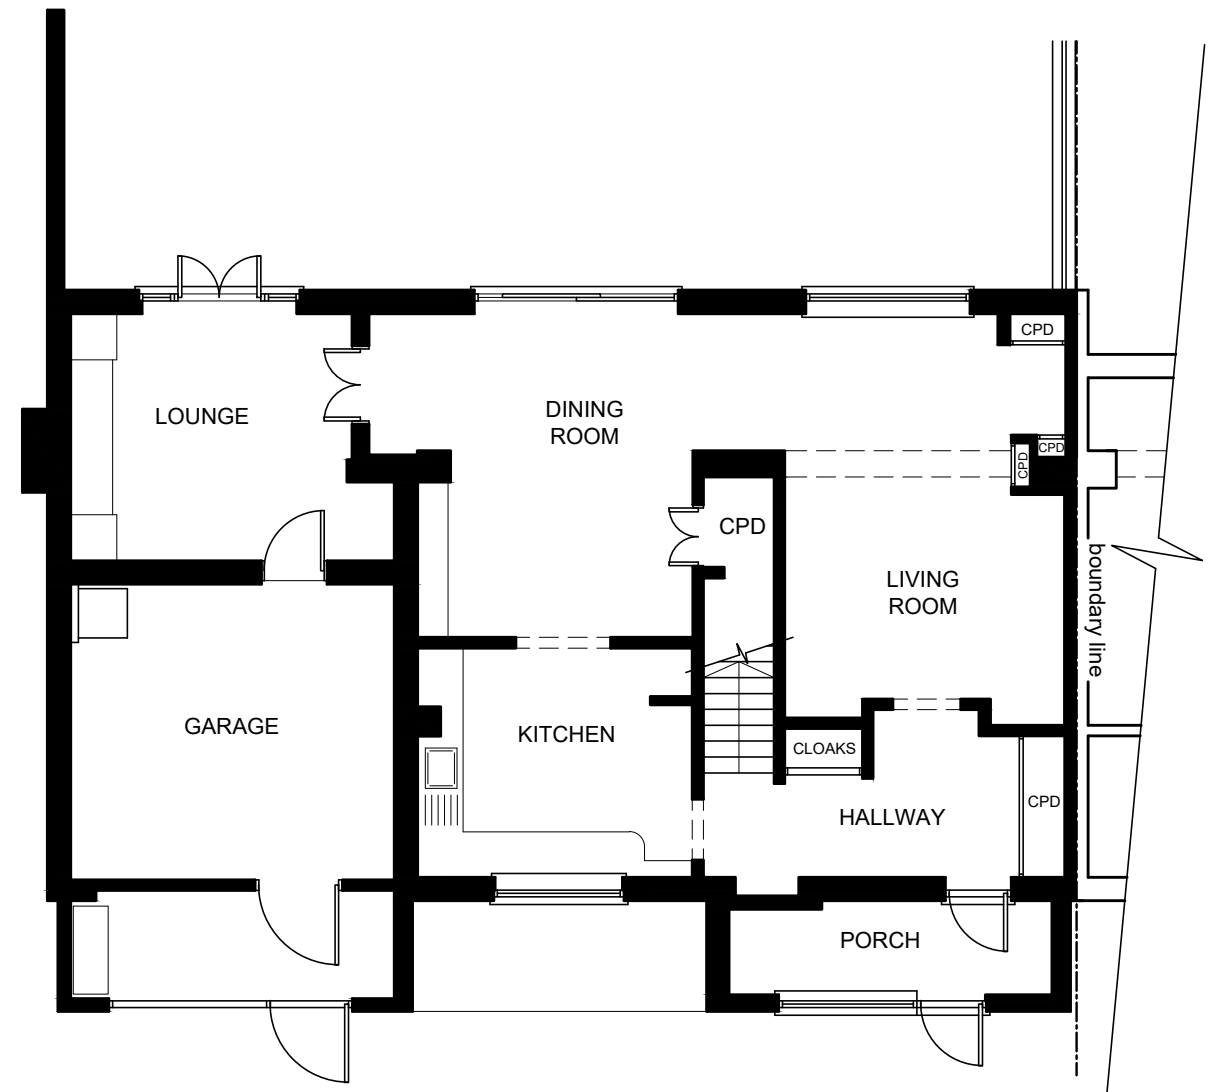


GROUND FLOOR

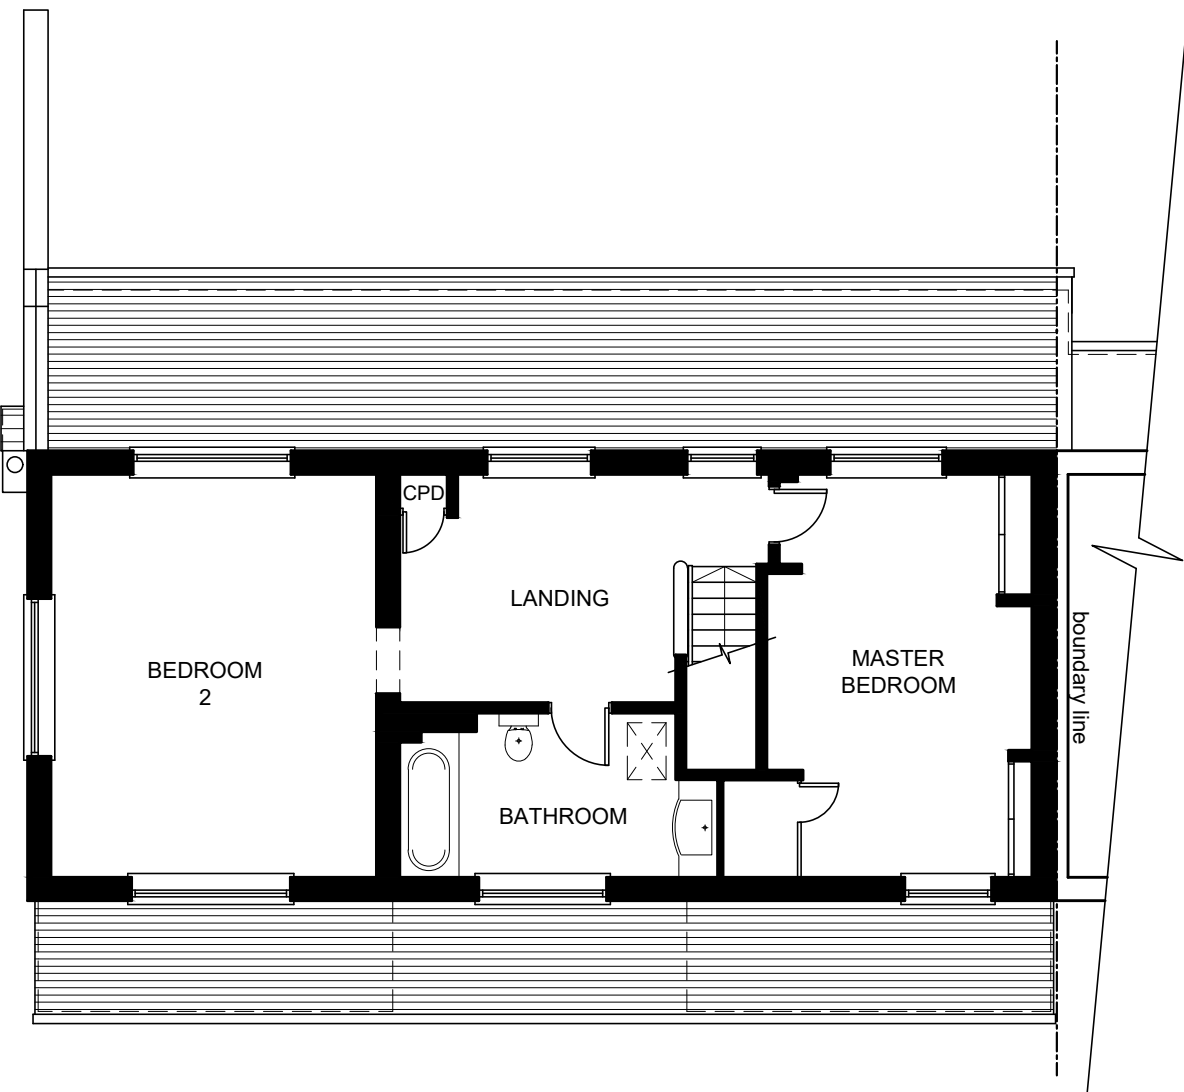


FIRST FLOOR

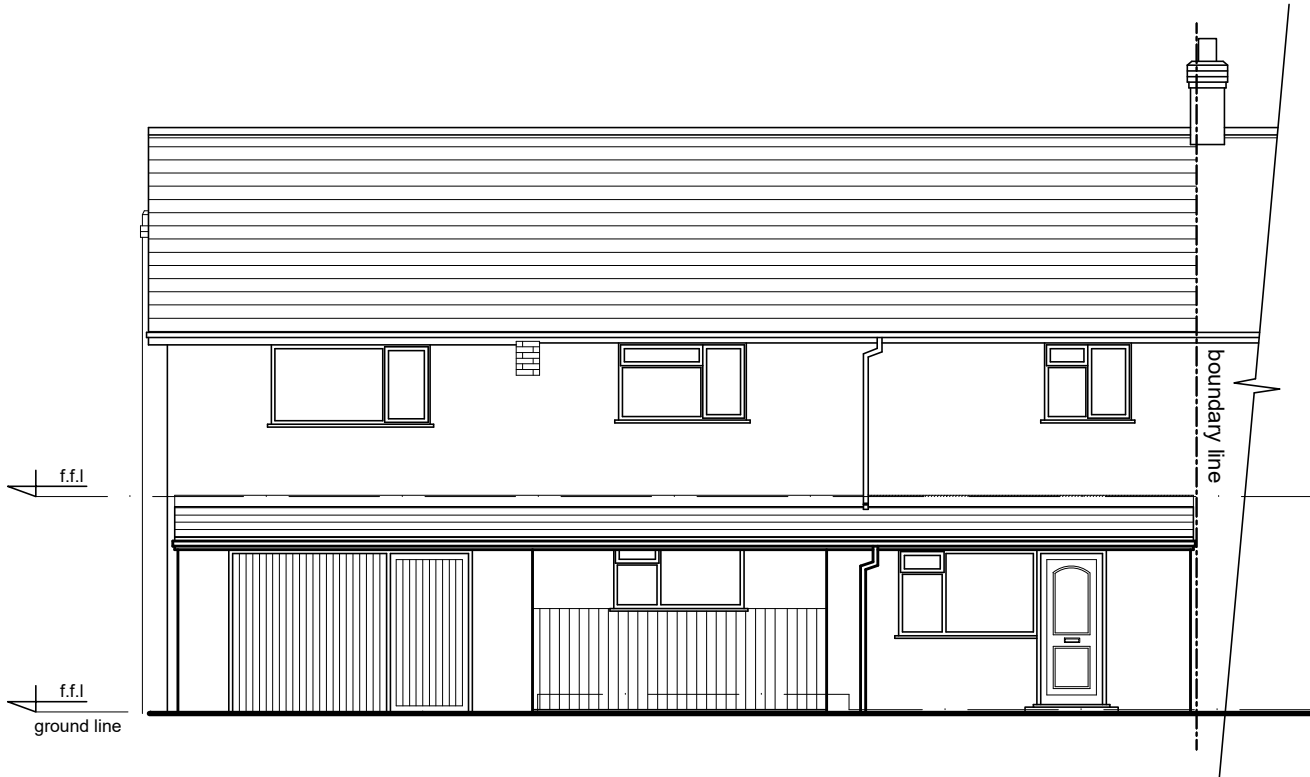

FRONT ELEVATION

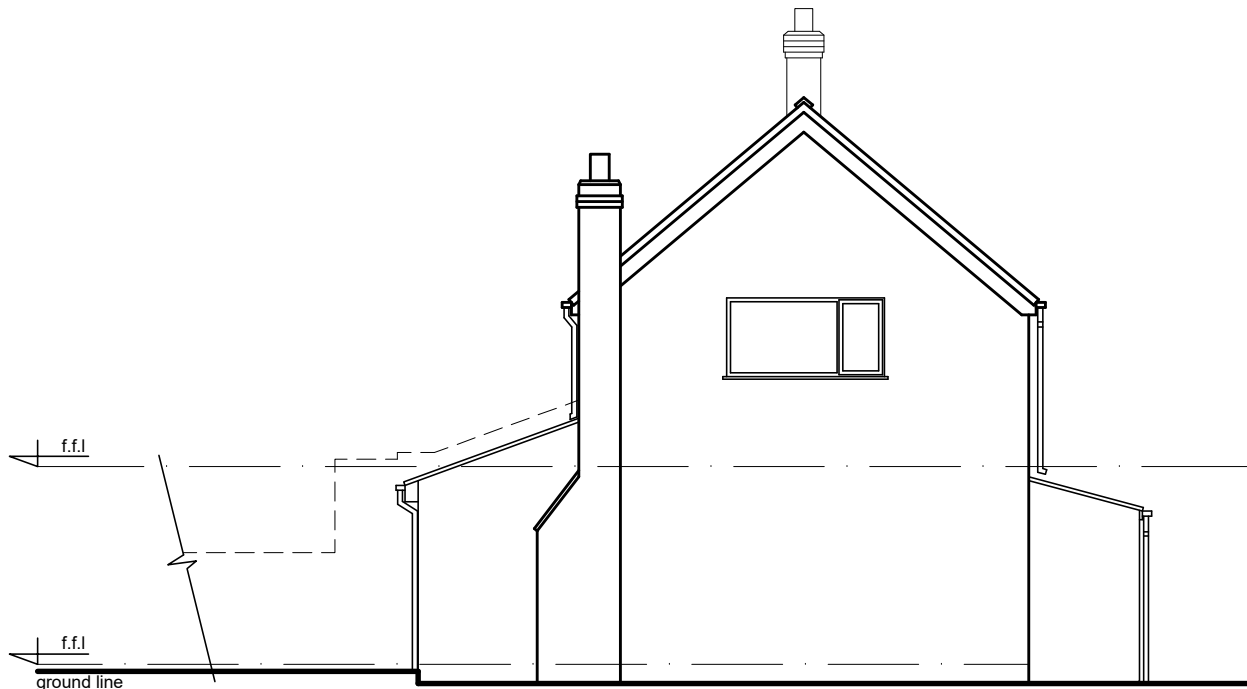

LEFT ELEVATION

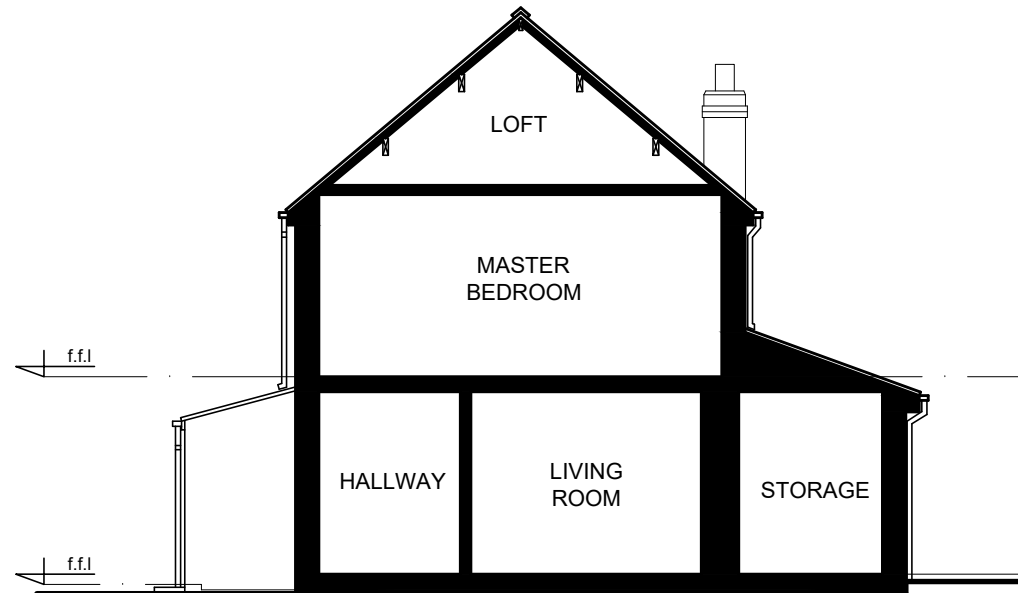


RIGHT ELEVATION




REAR ELEVATION

1:100 scale bar

EXISTING PLANS & ELEVATIONS

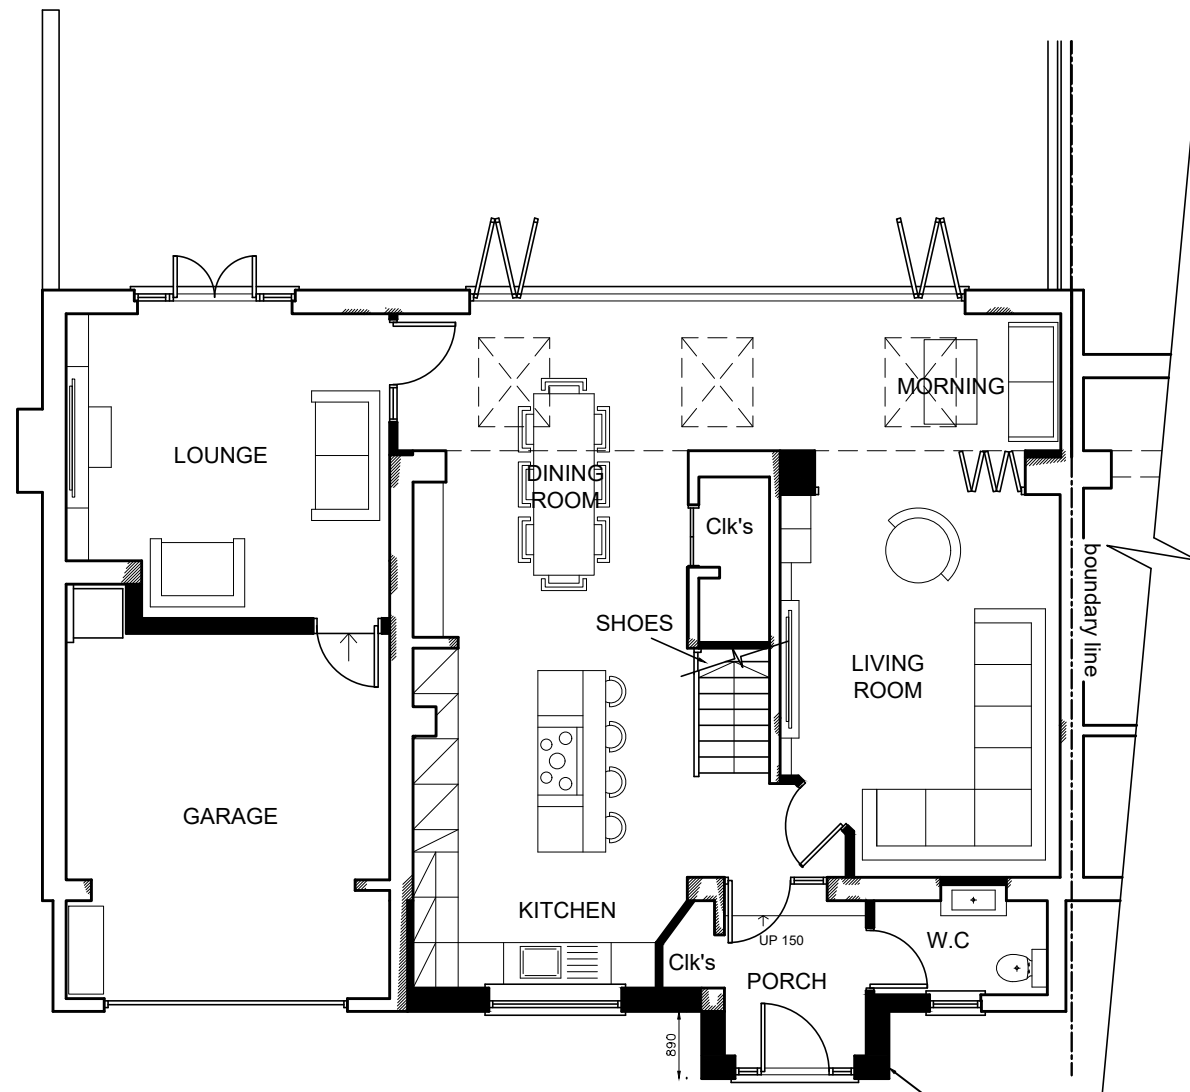


GROUND FLOOR

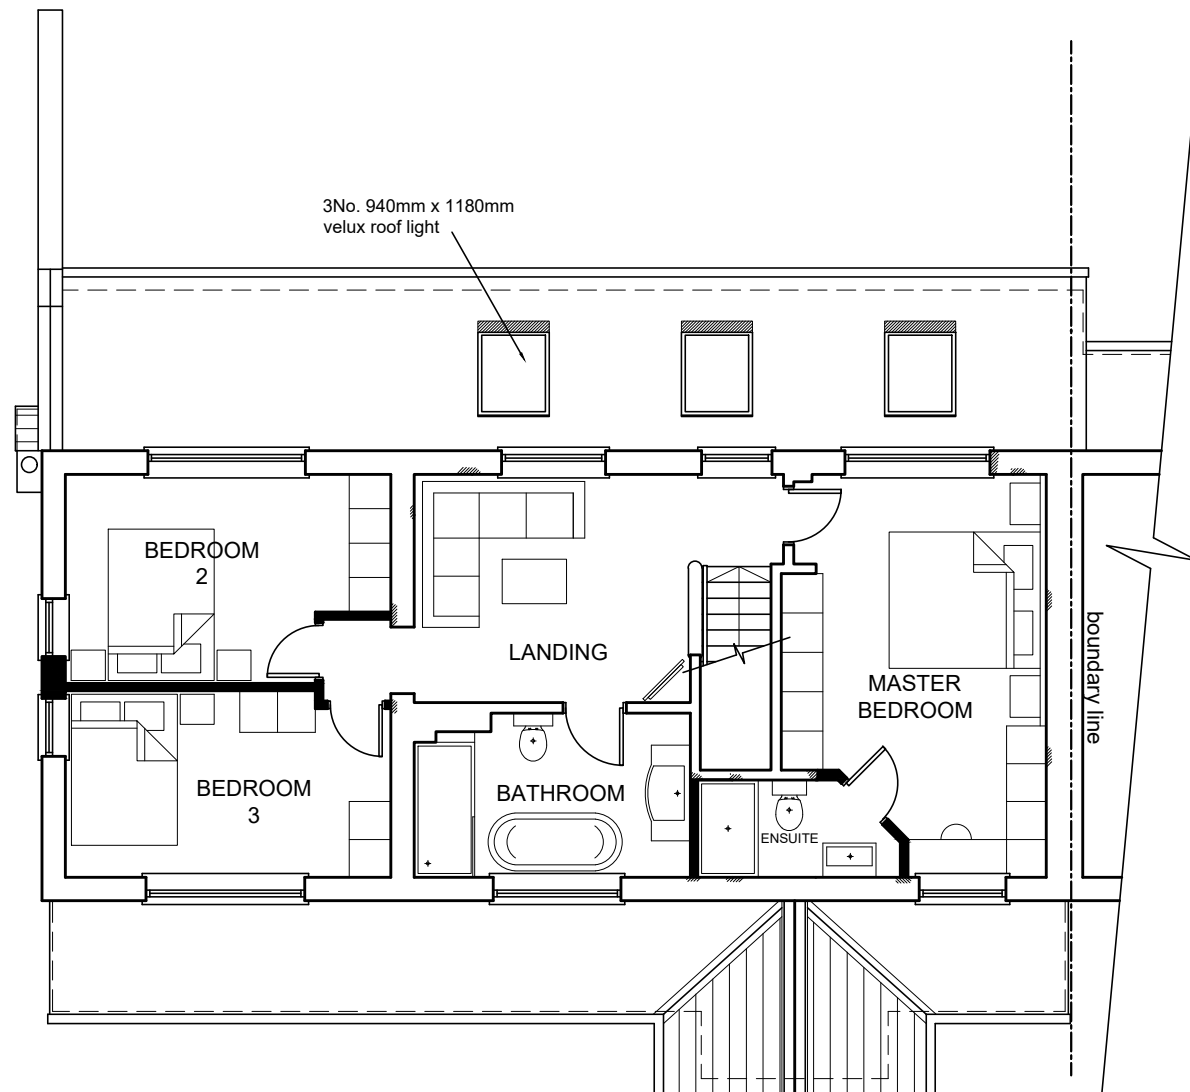


FIRST FLOOR




FRONT ELEVATION

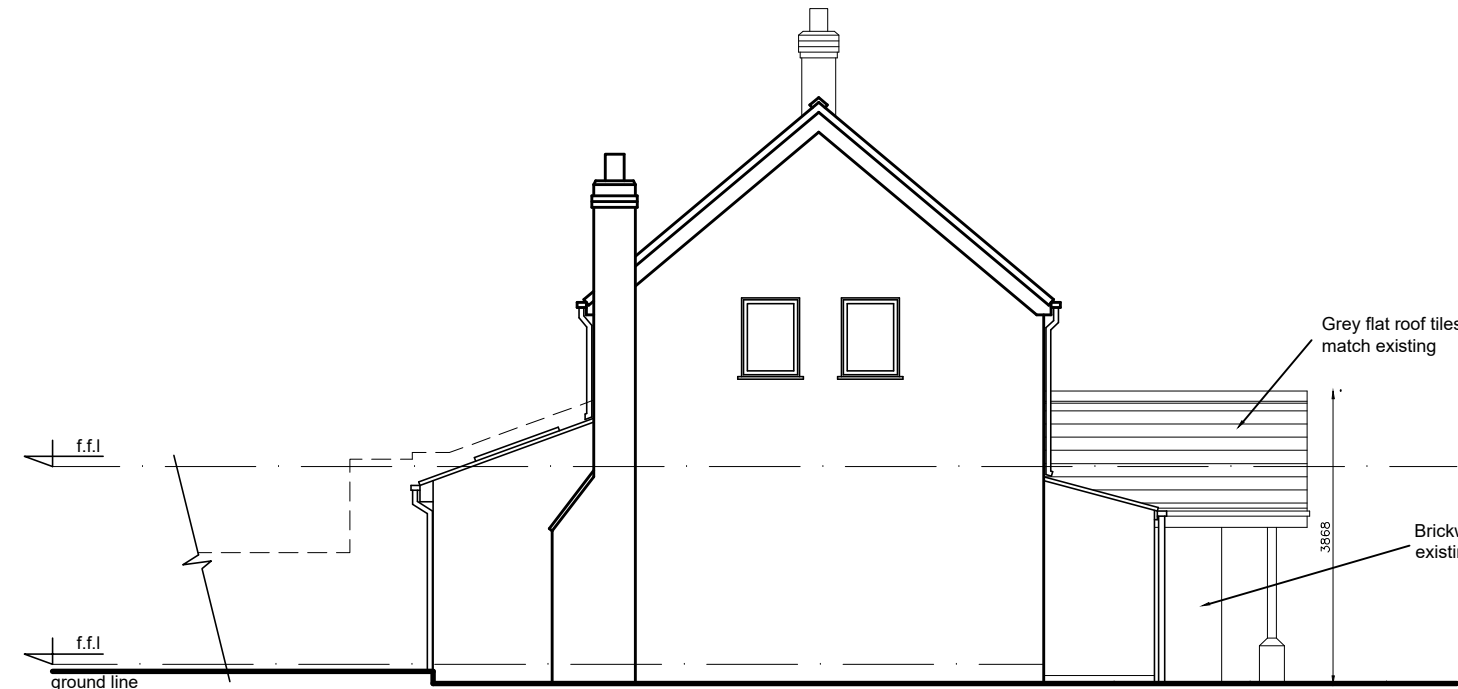

LEFT ELEVATION

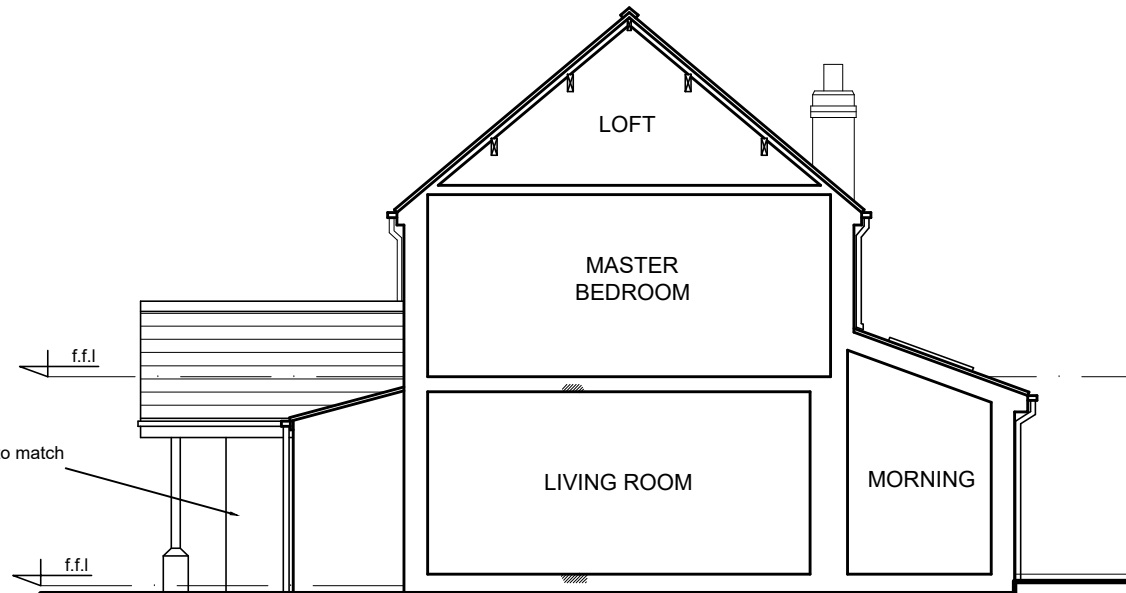

RIGHT ELEVATION

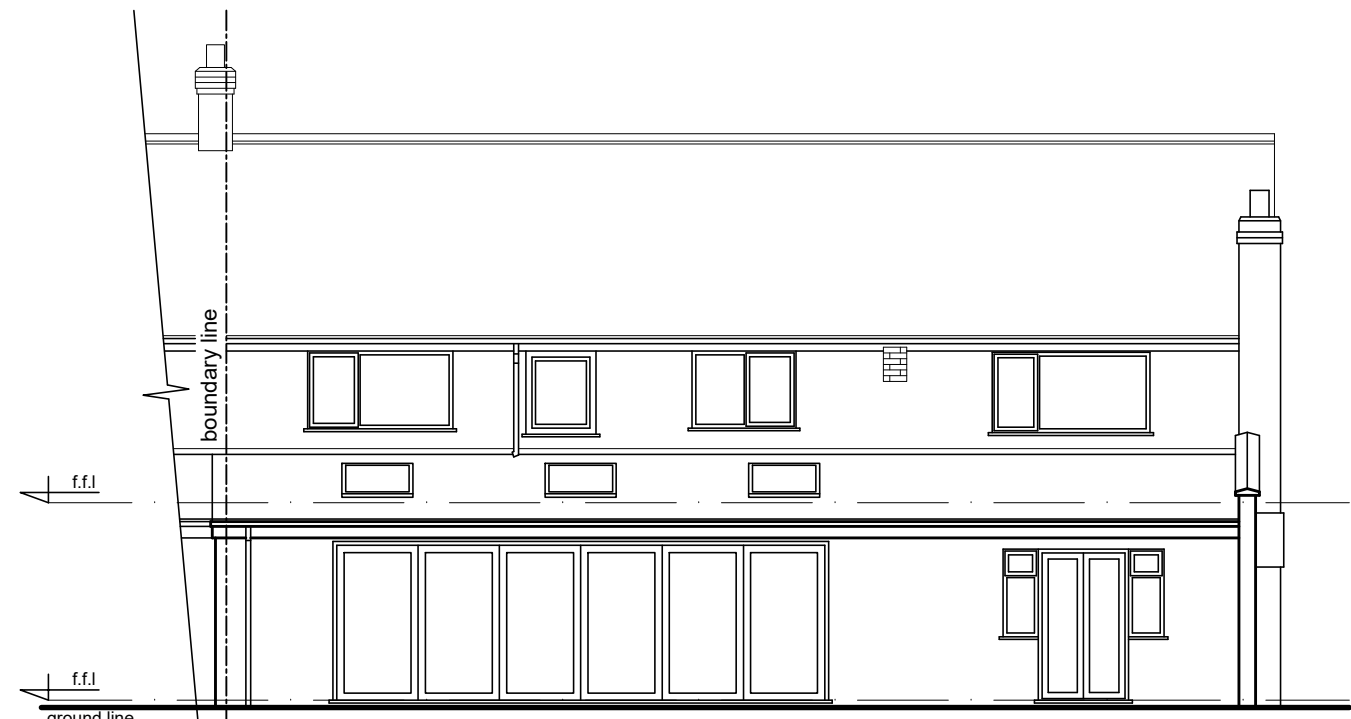

REAR ELEVATION

1:100 scale bar

PROPOSED PLANS & ELEVATIONS

REV A : Porch Amendment		21.10.21	
Project 47 Greensbridge Lane Tarbock Green Prescot		Dwg Title Existing & Proposed Plans & Elevations	
Dwg No 01456/SK/02		Rev A	
Scale 1:100		Date Aug '21	