




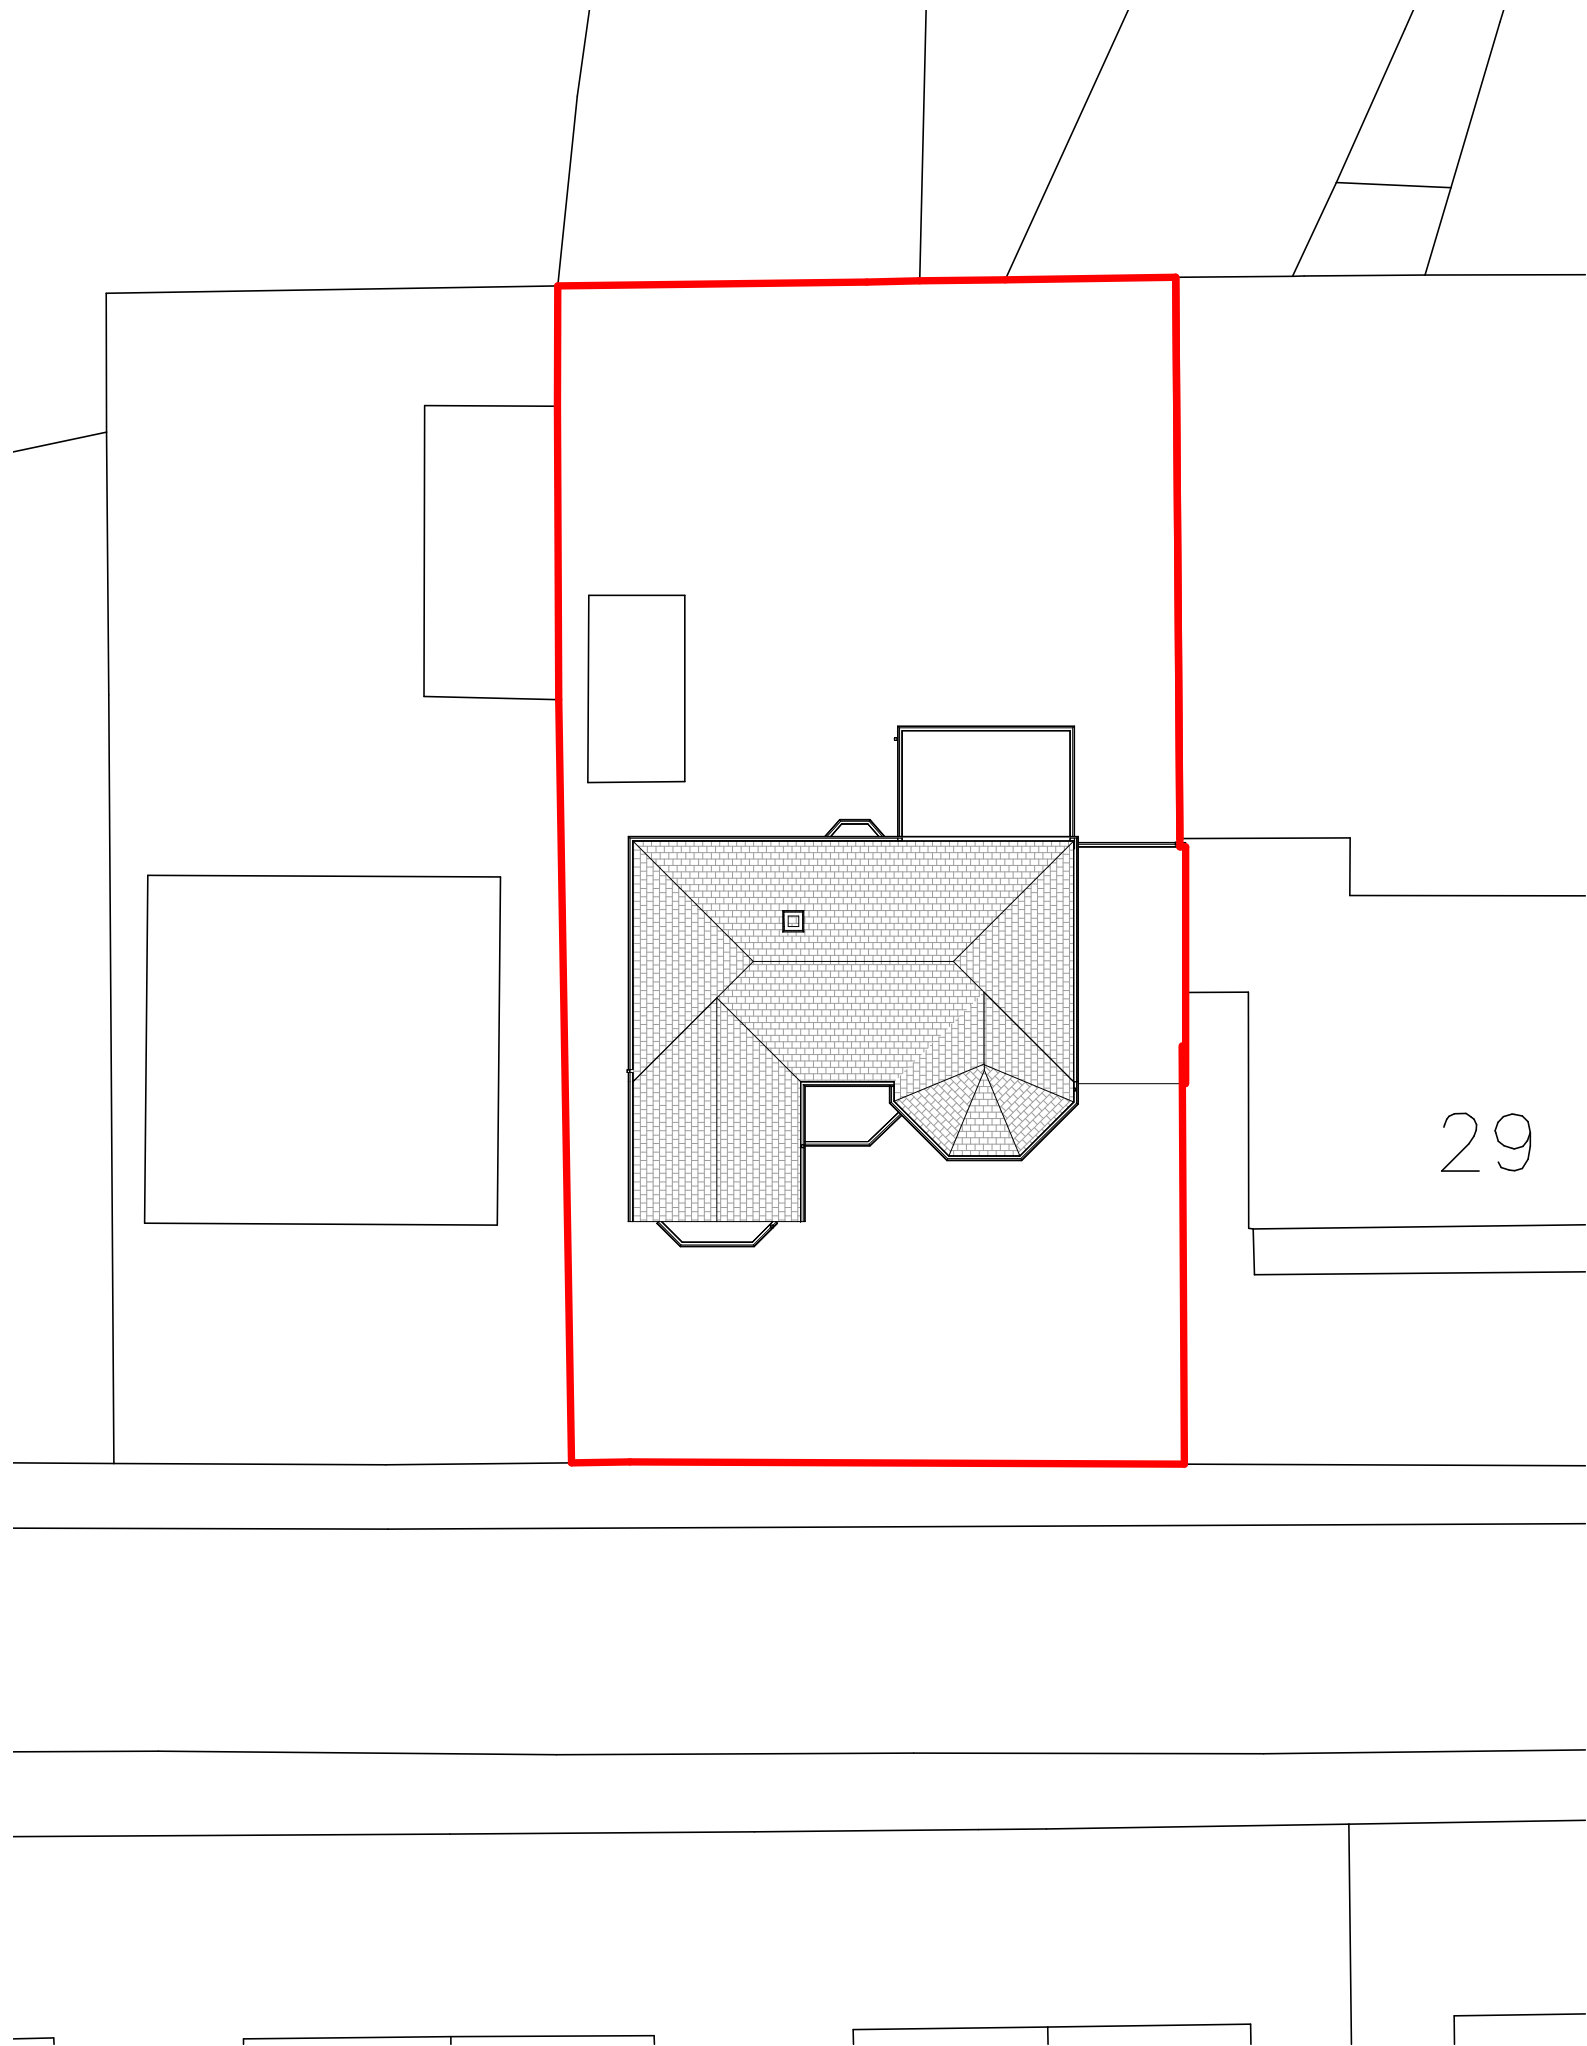

SCALE BAR
1:200

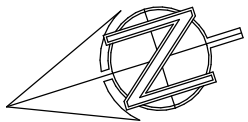

EXISTING SITE PLAN
1 : 200

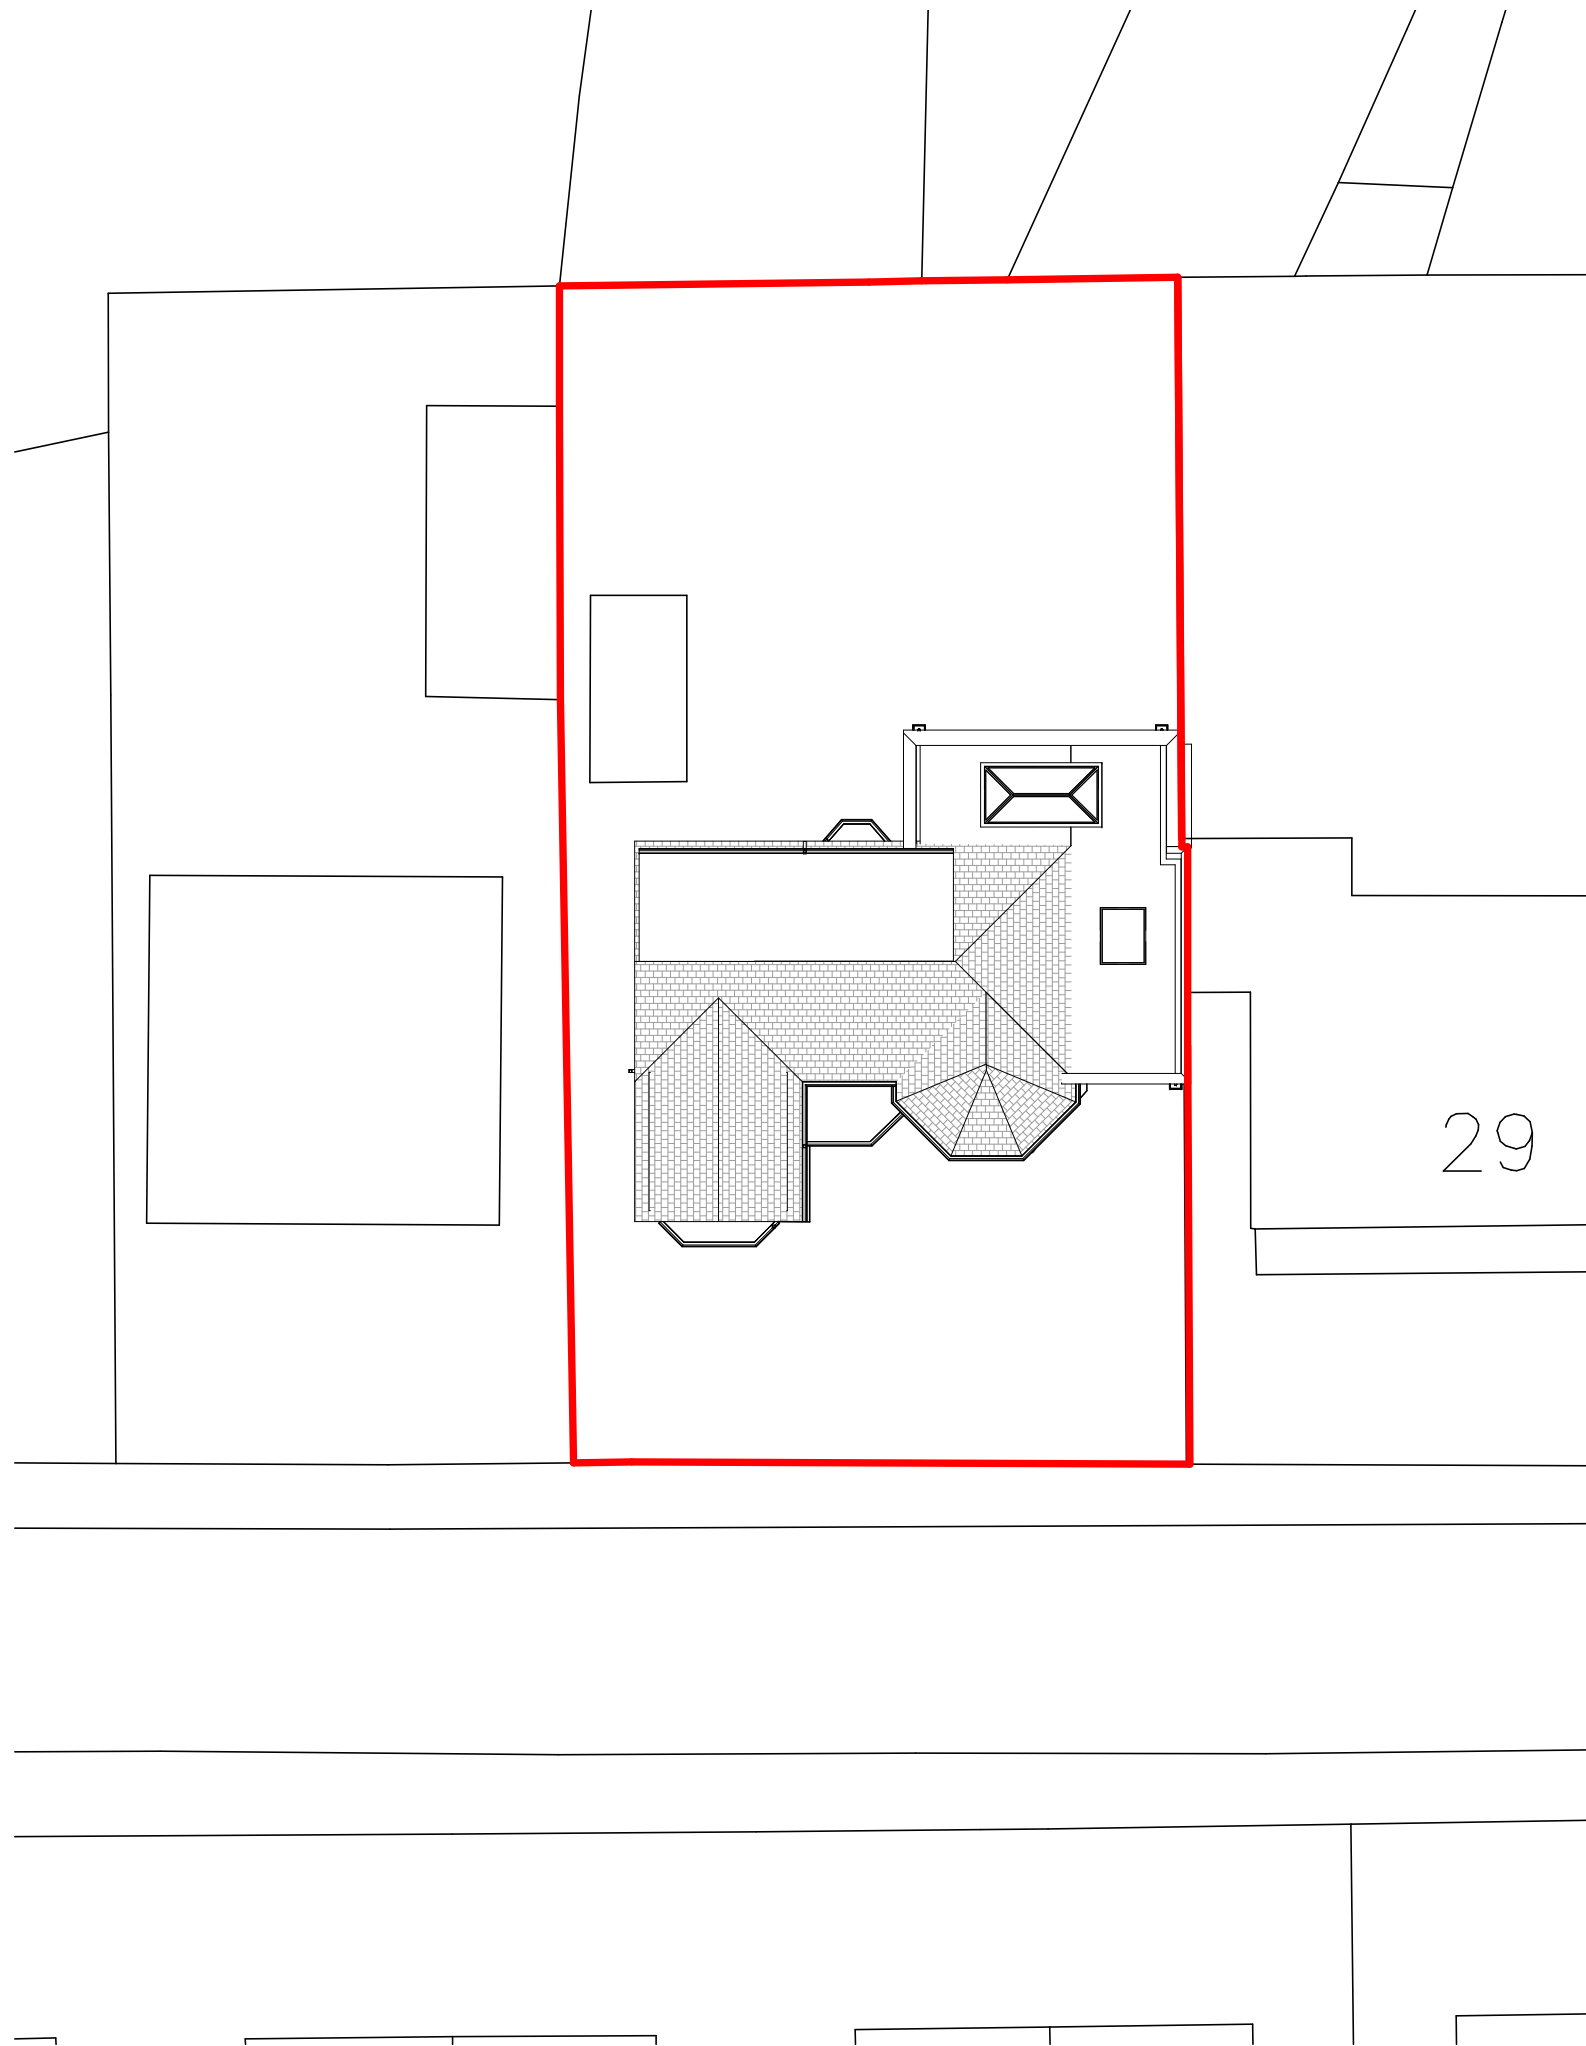

PROPOSED SITE PLAN
1 : 200

THE CONTENT OF THIS DRAWING PACK IS SUBJECT TO THE
PROVISION OF THE COPYRIGHT ACT 1956.
WORK TO FIGURED DIMENSIONS ONLY. SITE DIMENSIONS ARE
TO BE CHECKED BEFORE WORK IS STARTED.

PROJECT 27 VINING ROAD, L35 7LG	
TITLE EXISTING & PROPOSED SITE PLAN	
CLIENT Owner	
DATE 24/10/25	
SCALE (@A2) 1:200	
DRAWING NUMBER 702-009	REV P1