

- Notes
1.

This document and all drawings are copyright of Studio Seventeen LTD and may not be reproduced without thier specific permission.
2.

All dimensions to be site verified by contractor before construction.
3.

All dimensions are in millimeters unless noted otherwise.
4.

Studio Seventeen LTD shall be notified in writing of any discrepancies.

Revisions

REV	DATE	DRAW	NOTES
		N	

project north

not to scale



status: Planning

client: Savvas Meraklis

project:

64 New Huttle Ln

title:

Proposed West and East Elevations

revision:

drawn by: GB

approved by: GB


date:

job no: 2005

scale: 1 : 100

drawing no:


302

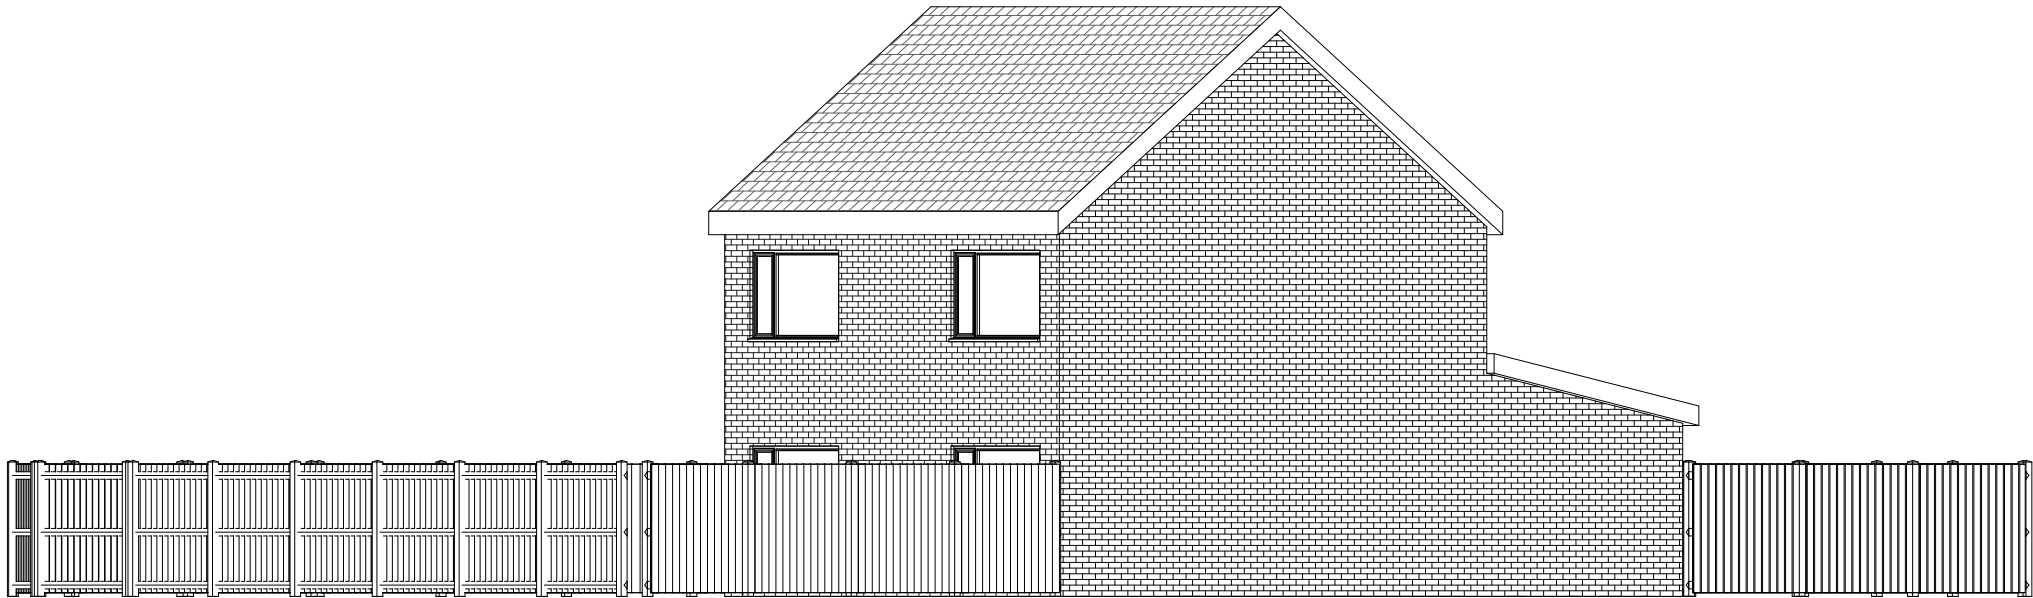

1

Proposed East

SCALE: 1 : 100

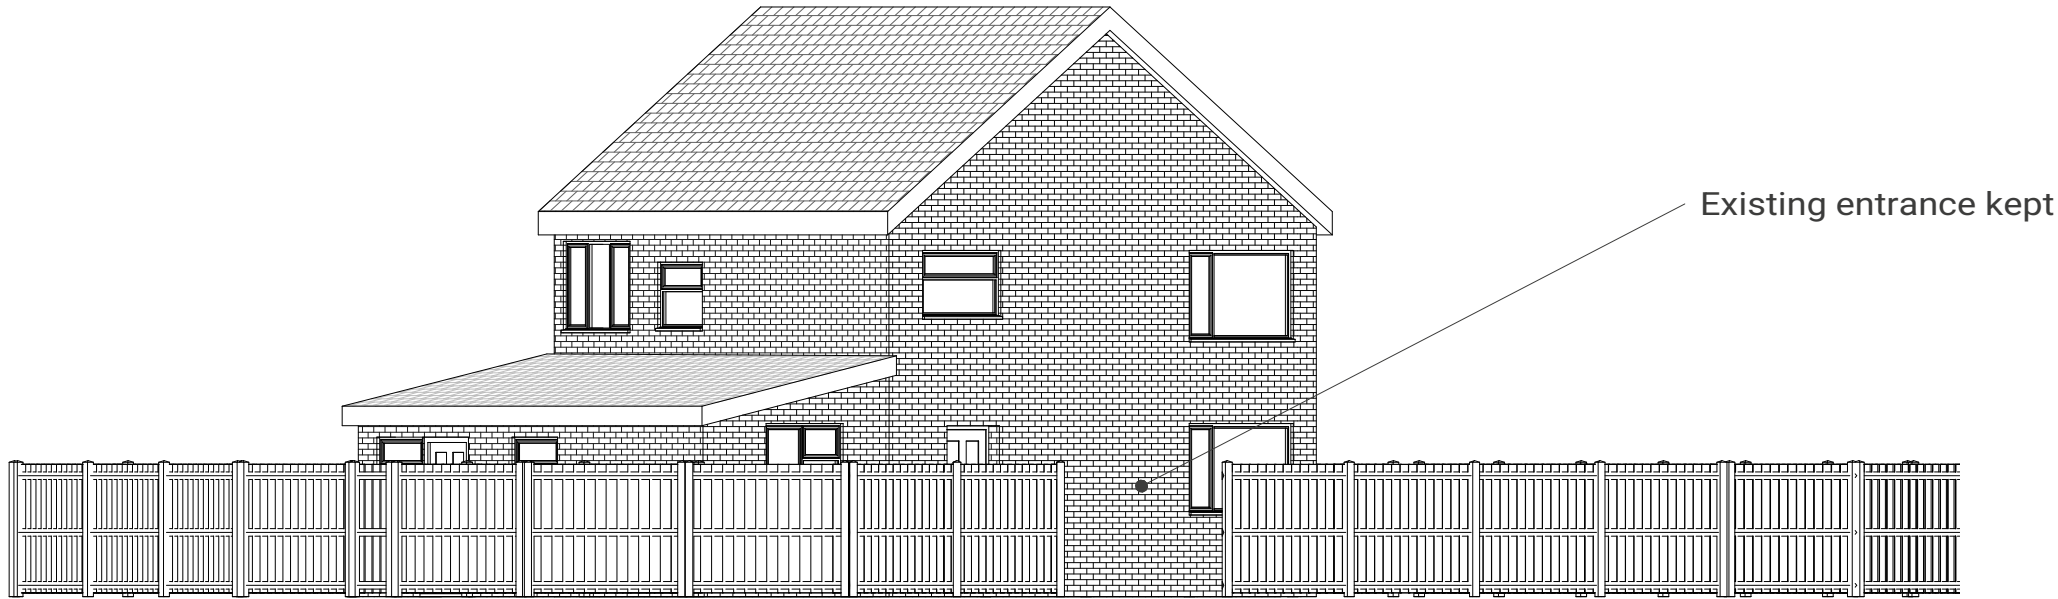

2

Proposed West

SCALE: 1 : 100