


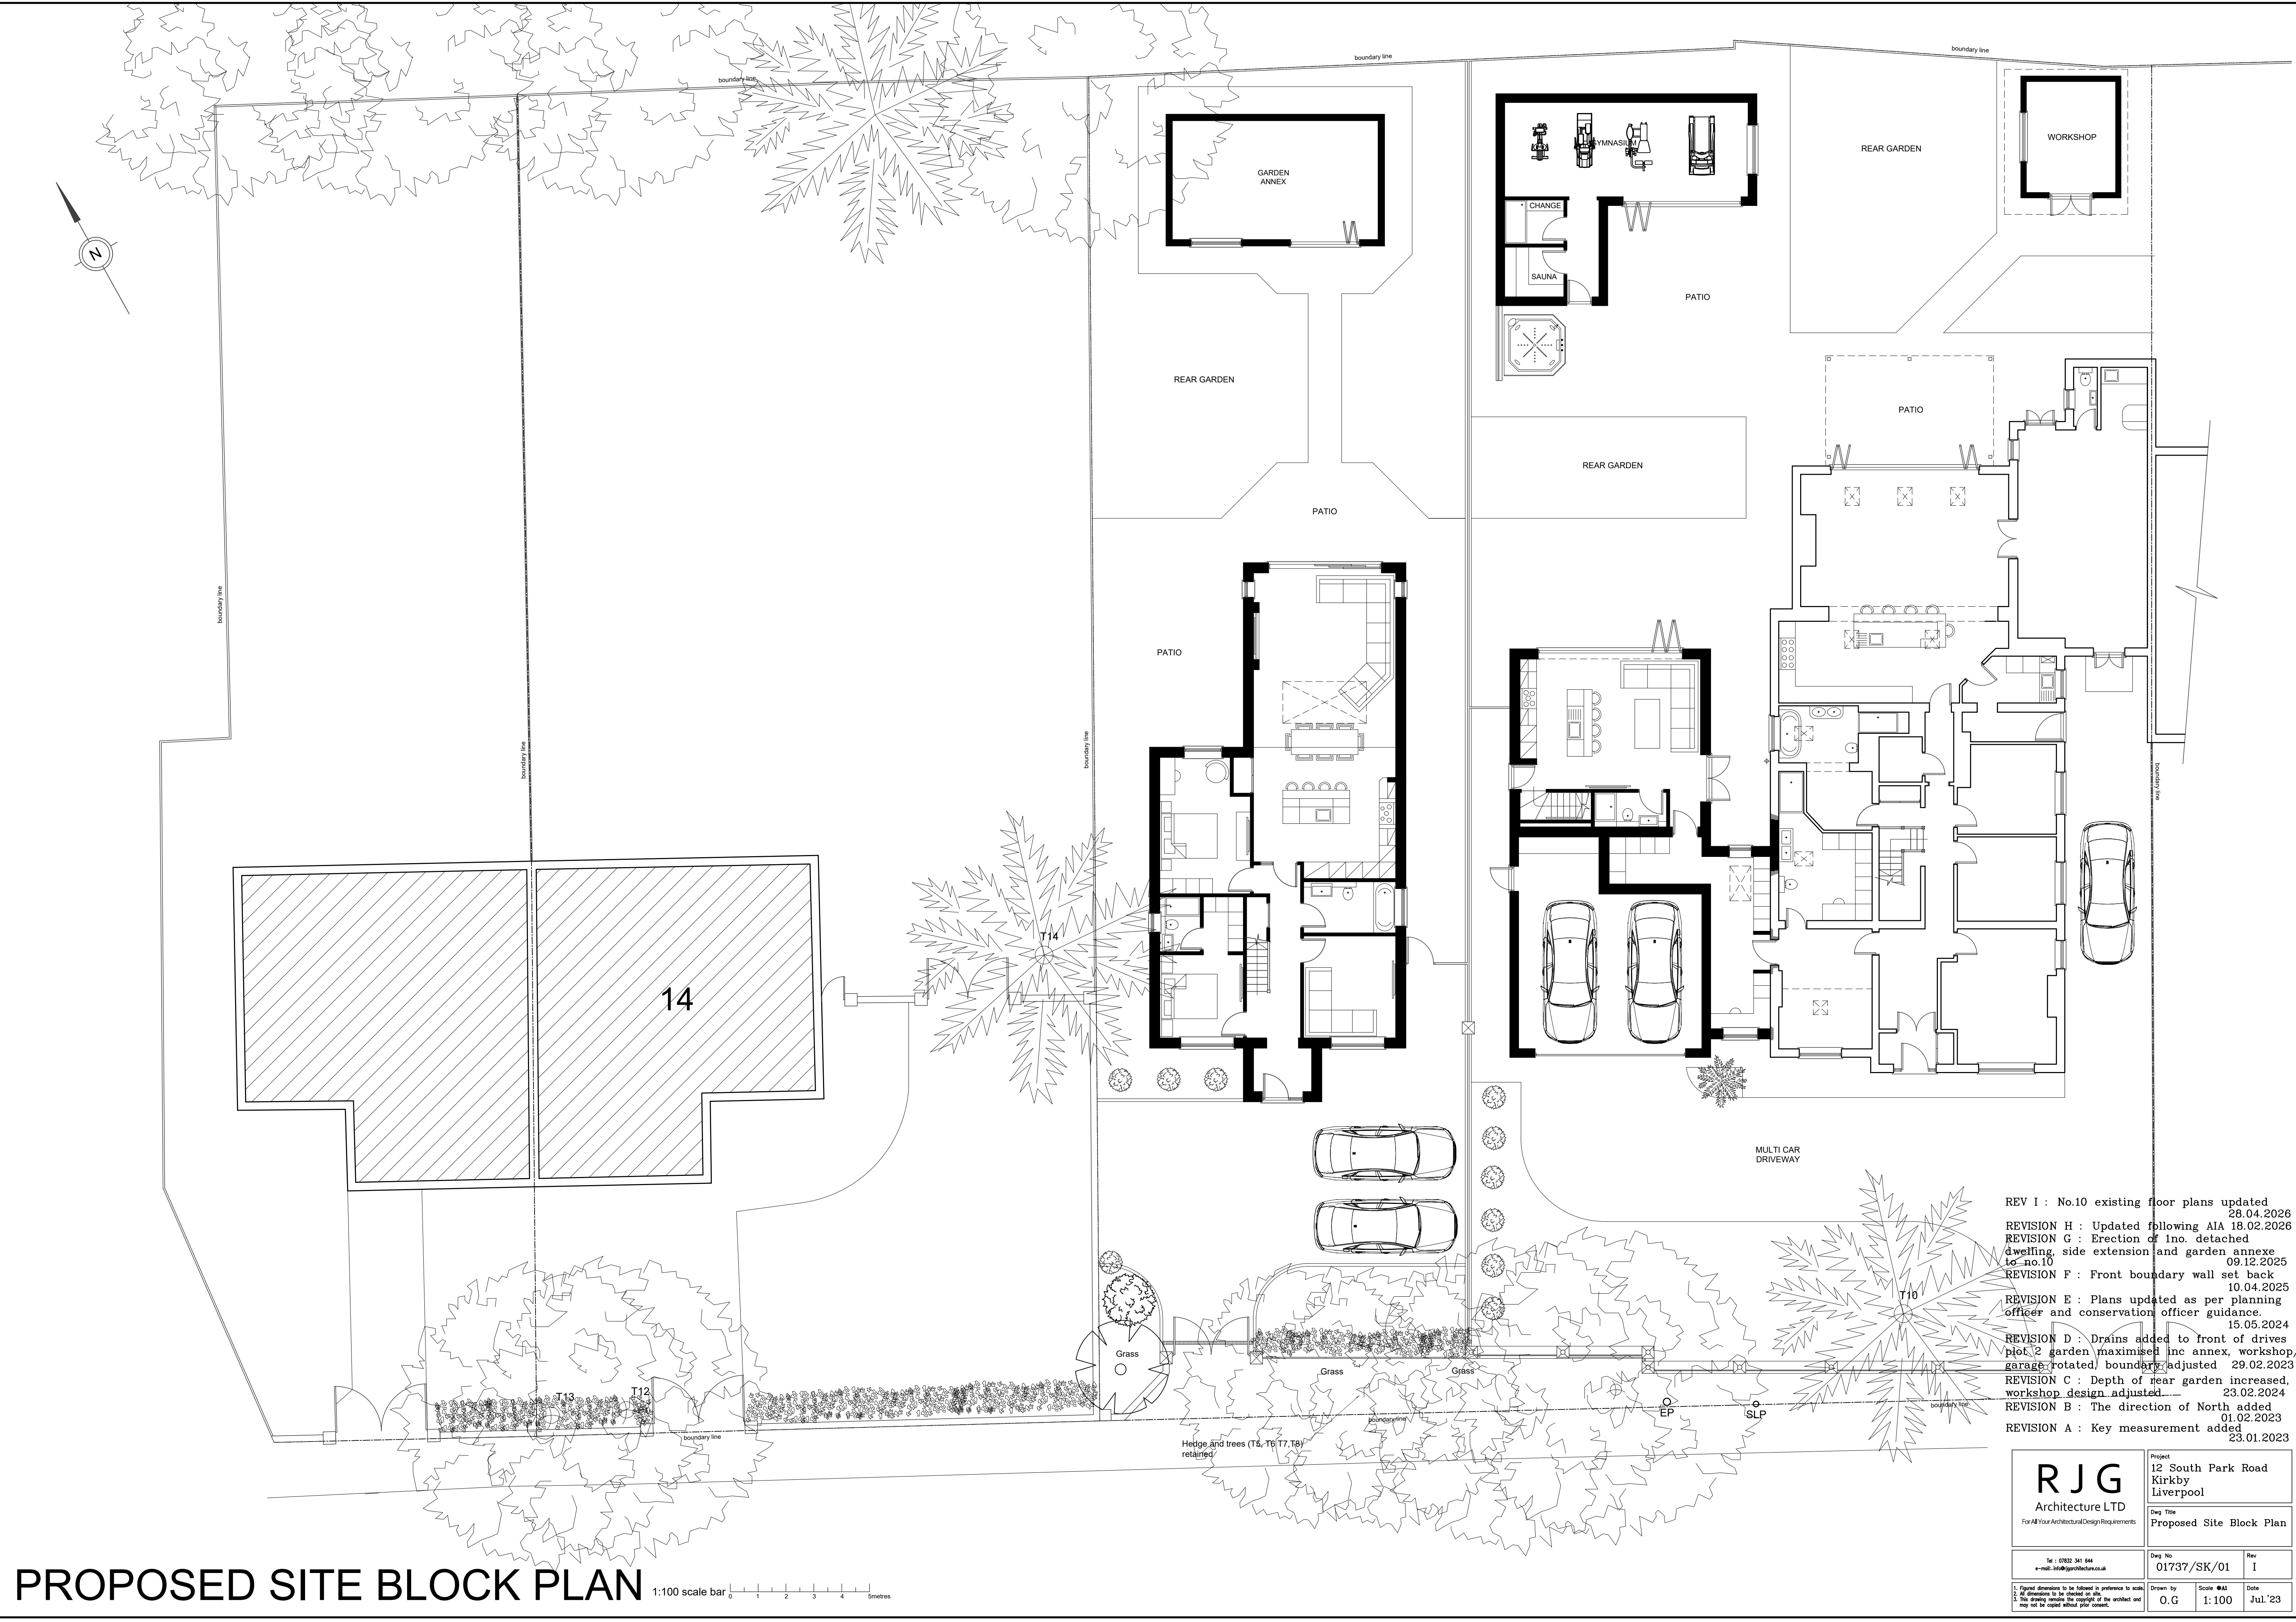

REV I : No.10 existing floor plans updated 28.04.2026
REVISION H : Updated following AIA 18.02.2026
REVISION G : Erection of Ino. detached dwelling, side extension and garden annexe to no.10 09.12.2025
REVISION F : Front boundary wall set back 10.04.2025
REVISION E : Plans updated as per planning officer and conservation officer guidance. 15.05.2024
REVISION D : Drains added to front of drives plot 2 garden maximised inn annex, workshop, garage, rotated, boundary adjusted 29.02.2023
REVISION C : Depth of rear garden increased, workshop design adjusted. 23.02.2024
REVISION B : The direction of North added 01.02.2023
REVISION A : Key measurement added 23.01.2023

RJG Architecture LTD For All Your Architectural Design Requirements	Project 12 South Park Road Kirkby Liverpool		
	Dwg Title Proposed Site Block Plan		
Tel : 01352 341 644 e-mail: info@rjgarchitect.co.uk	Dwg No 01737/SK/01	Rev I	
1. Figure Dimensions to be followed in preference to scale. 2. All dimensions to be checked on site. 3. This drawing remains the copyright of the author and may not be copied without prior consent.			
	Drawn by O.G	Scale 1:100	Date Jul '23