



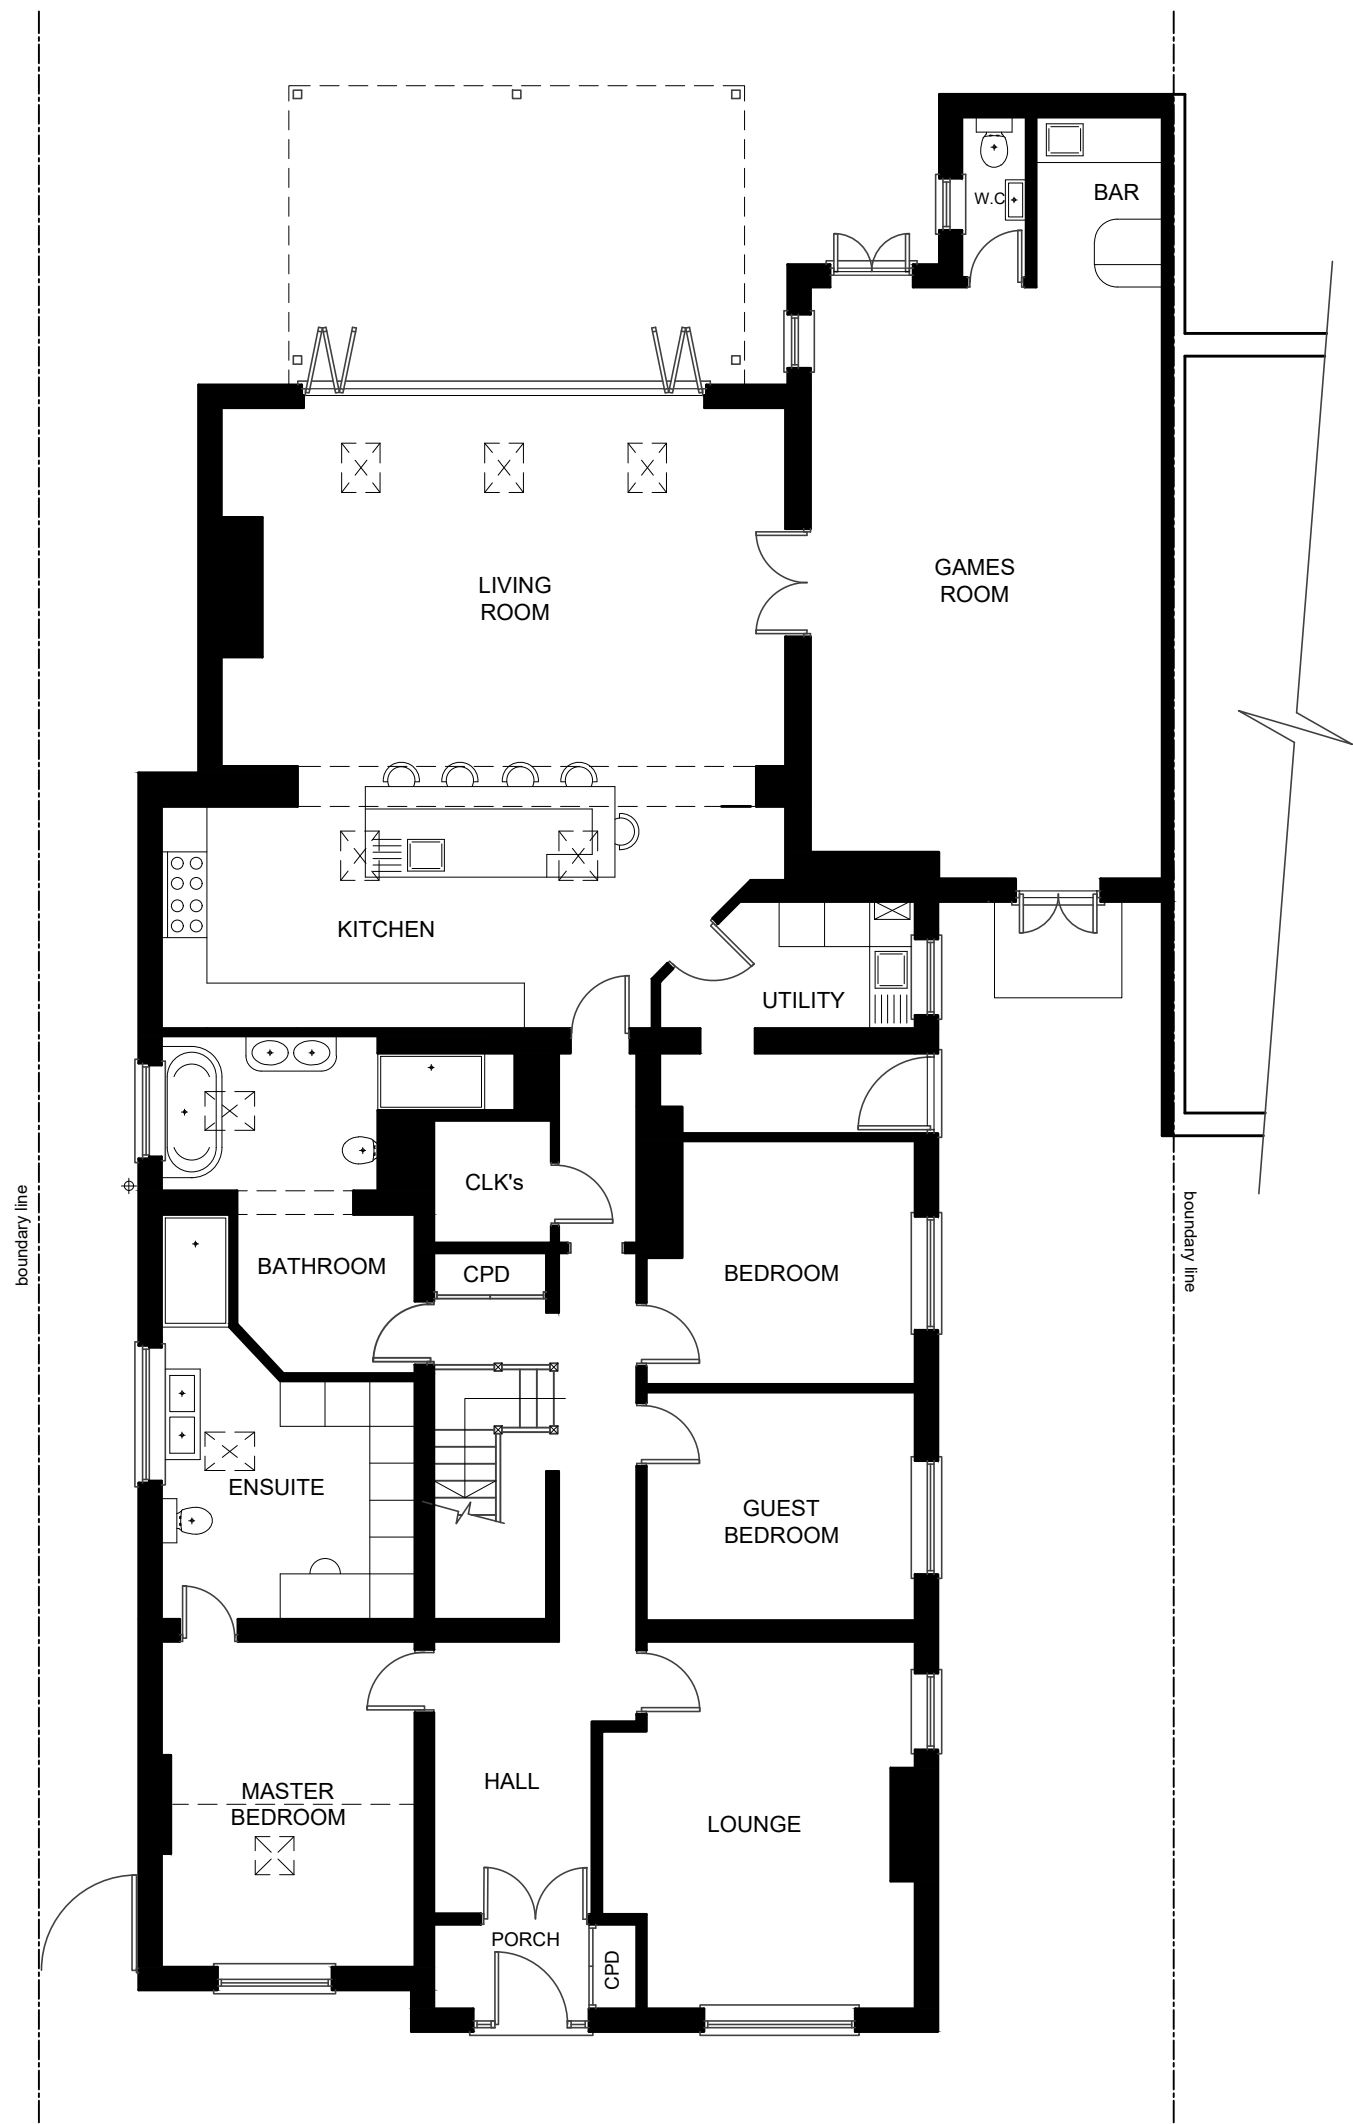

GROUND FLOOR PLAN

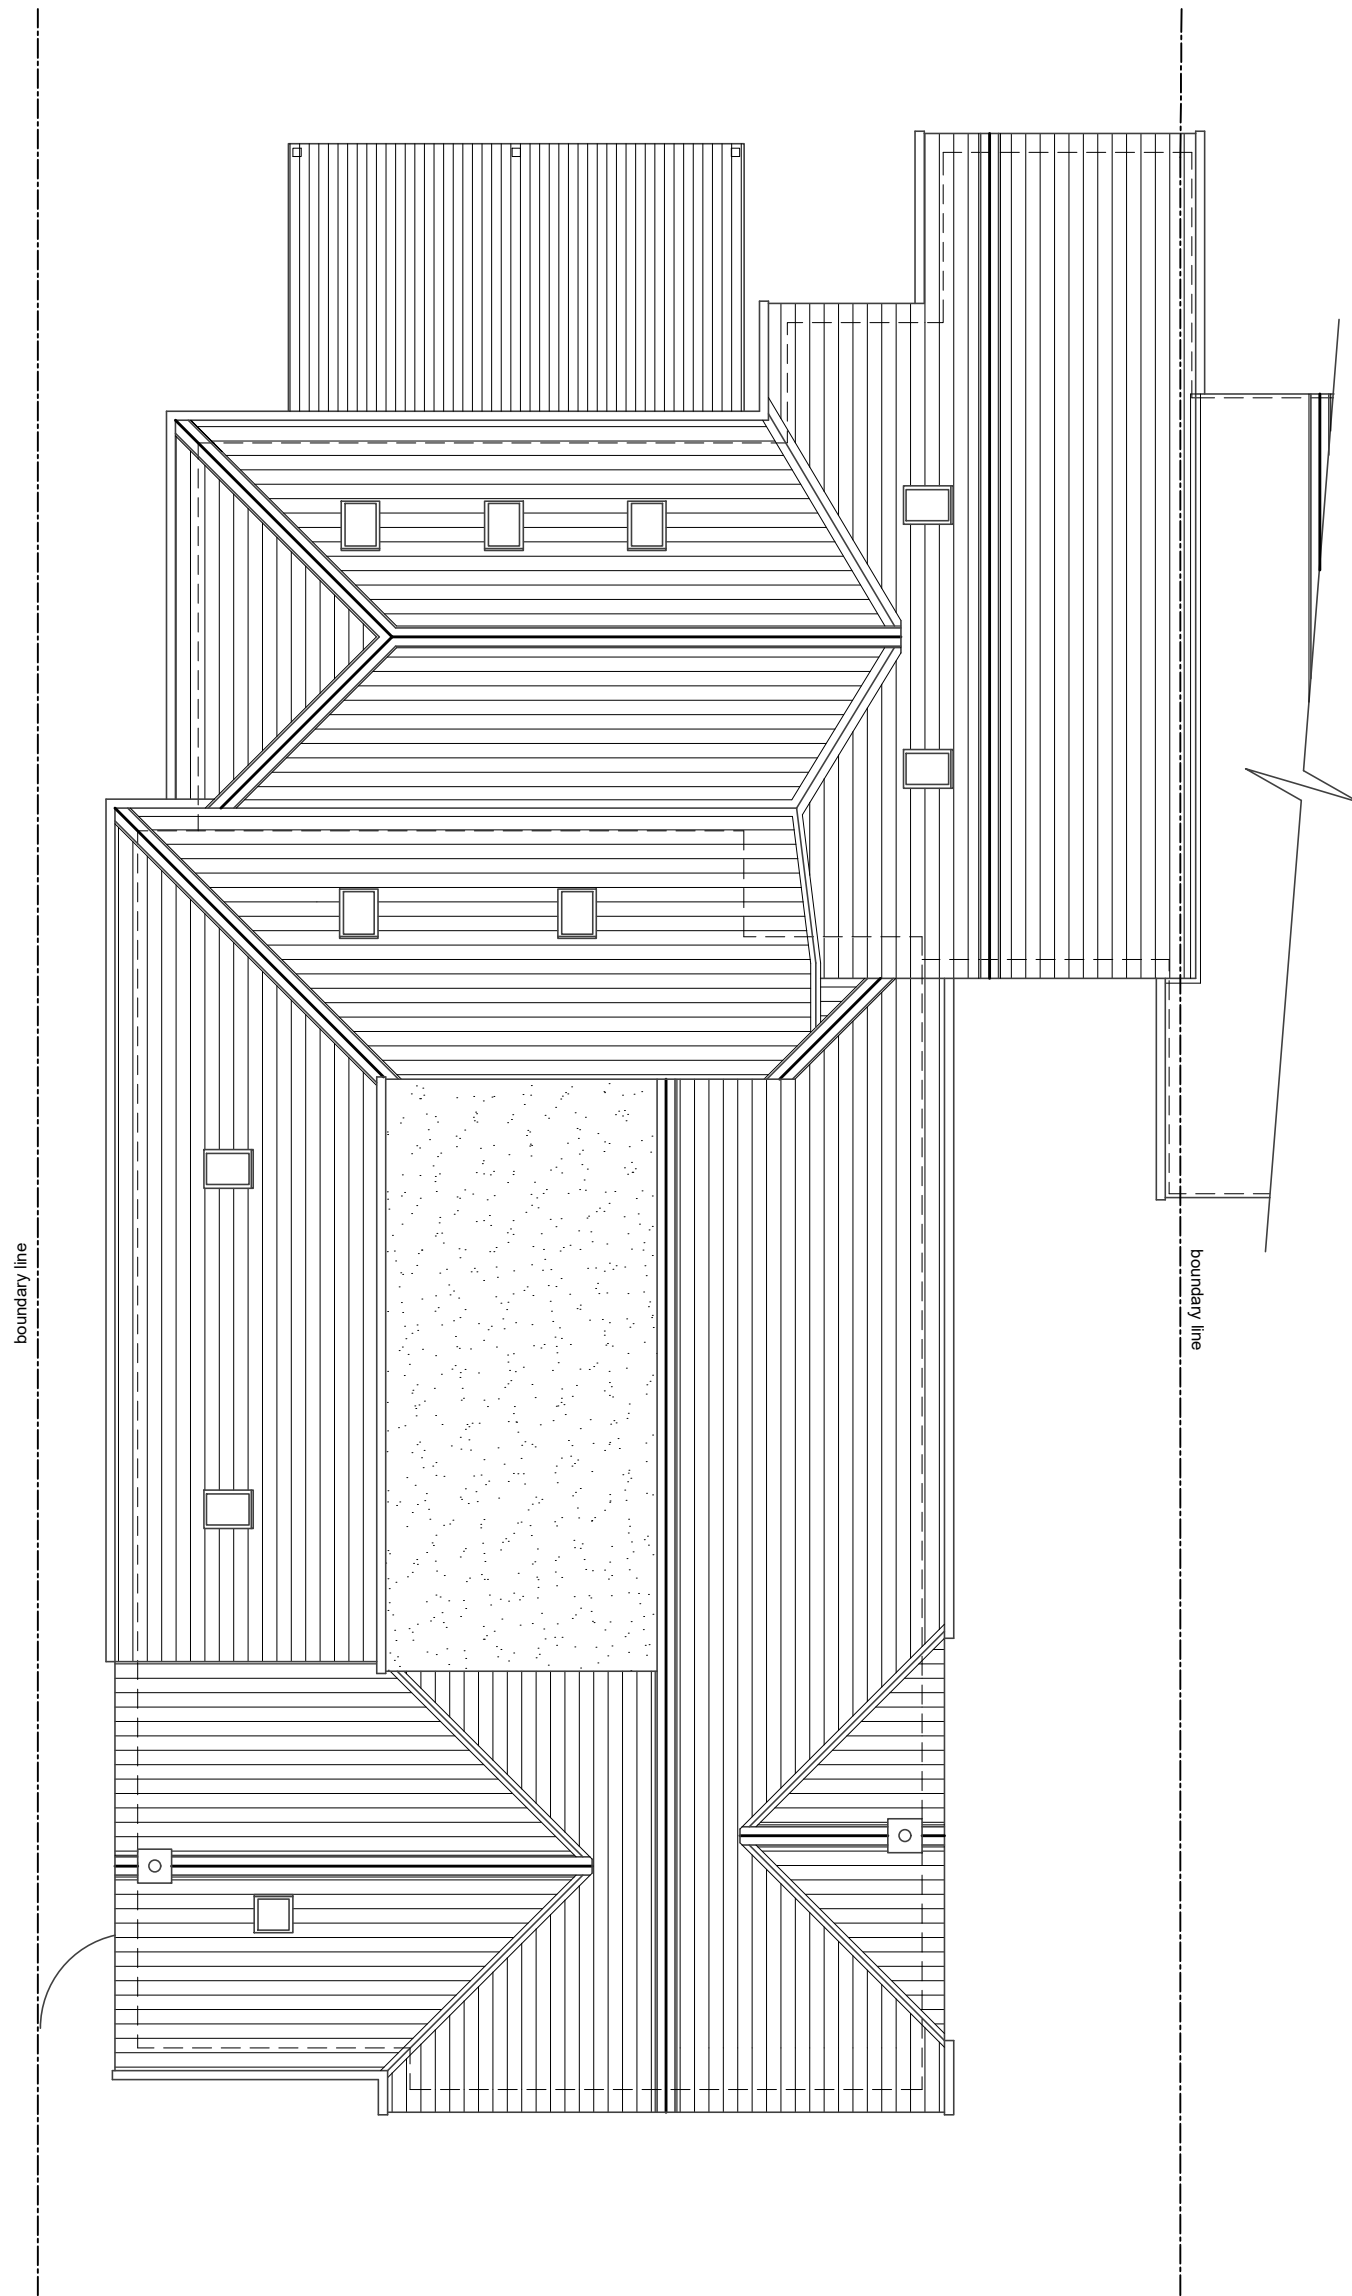

ROOF COVER PLAN



FRONT ELEVATION



REAR ELEVATION



LEFT SIDE ELEVATION

EXISTING PLANS AND ELEVATIONS

1:100 scale bar 0 1 2 3 4 Metres

REV A : No.10 existing floor plans added 28.04.2026

RJG Architecture LTD For All Your Architectural Design Requirements	Project 12 South Park Road Kirkby Liverpool	
	Dwg Title Existing Plans & Elevation	
Tel : 07832 341 844 e-mail: info@rjgarchitecture.co.uk	Dwg No 01737/EX/03	Rev A
1. Figure dimensions to be followed in preference to scale. 2. All dimensions to be checked on site. 3. This drawing remains the copyright of the architect and may not be copied without prior consent.	Drawn by O.G	Scale 1:100 Date Dec.'25