


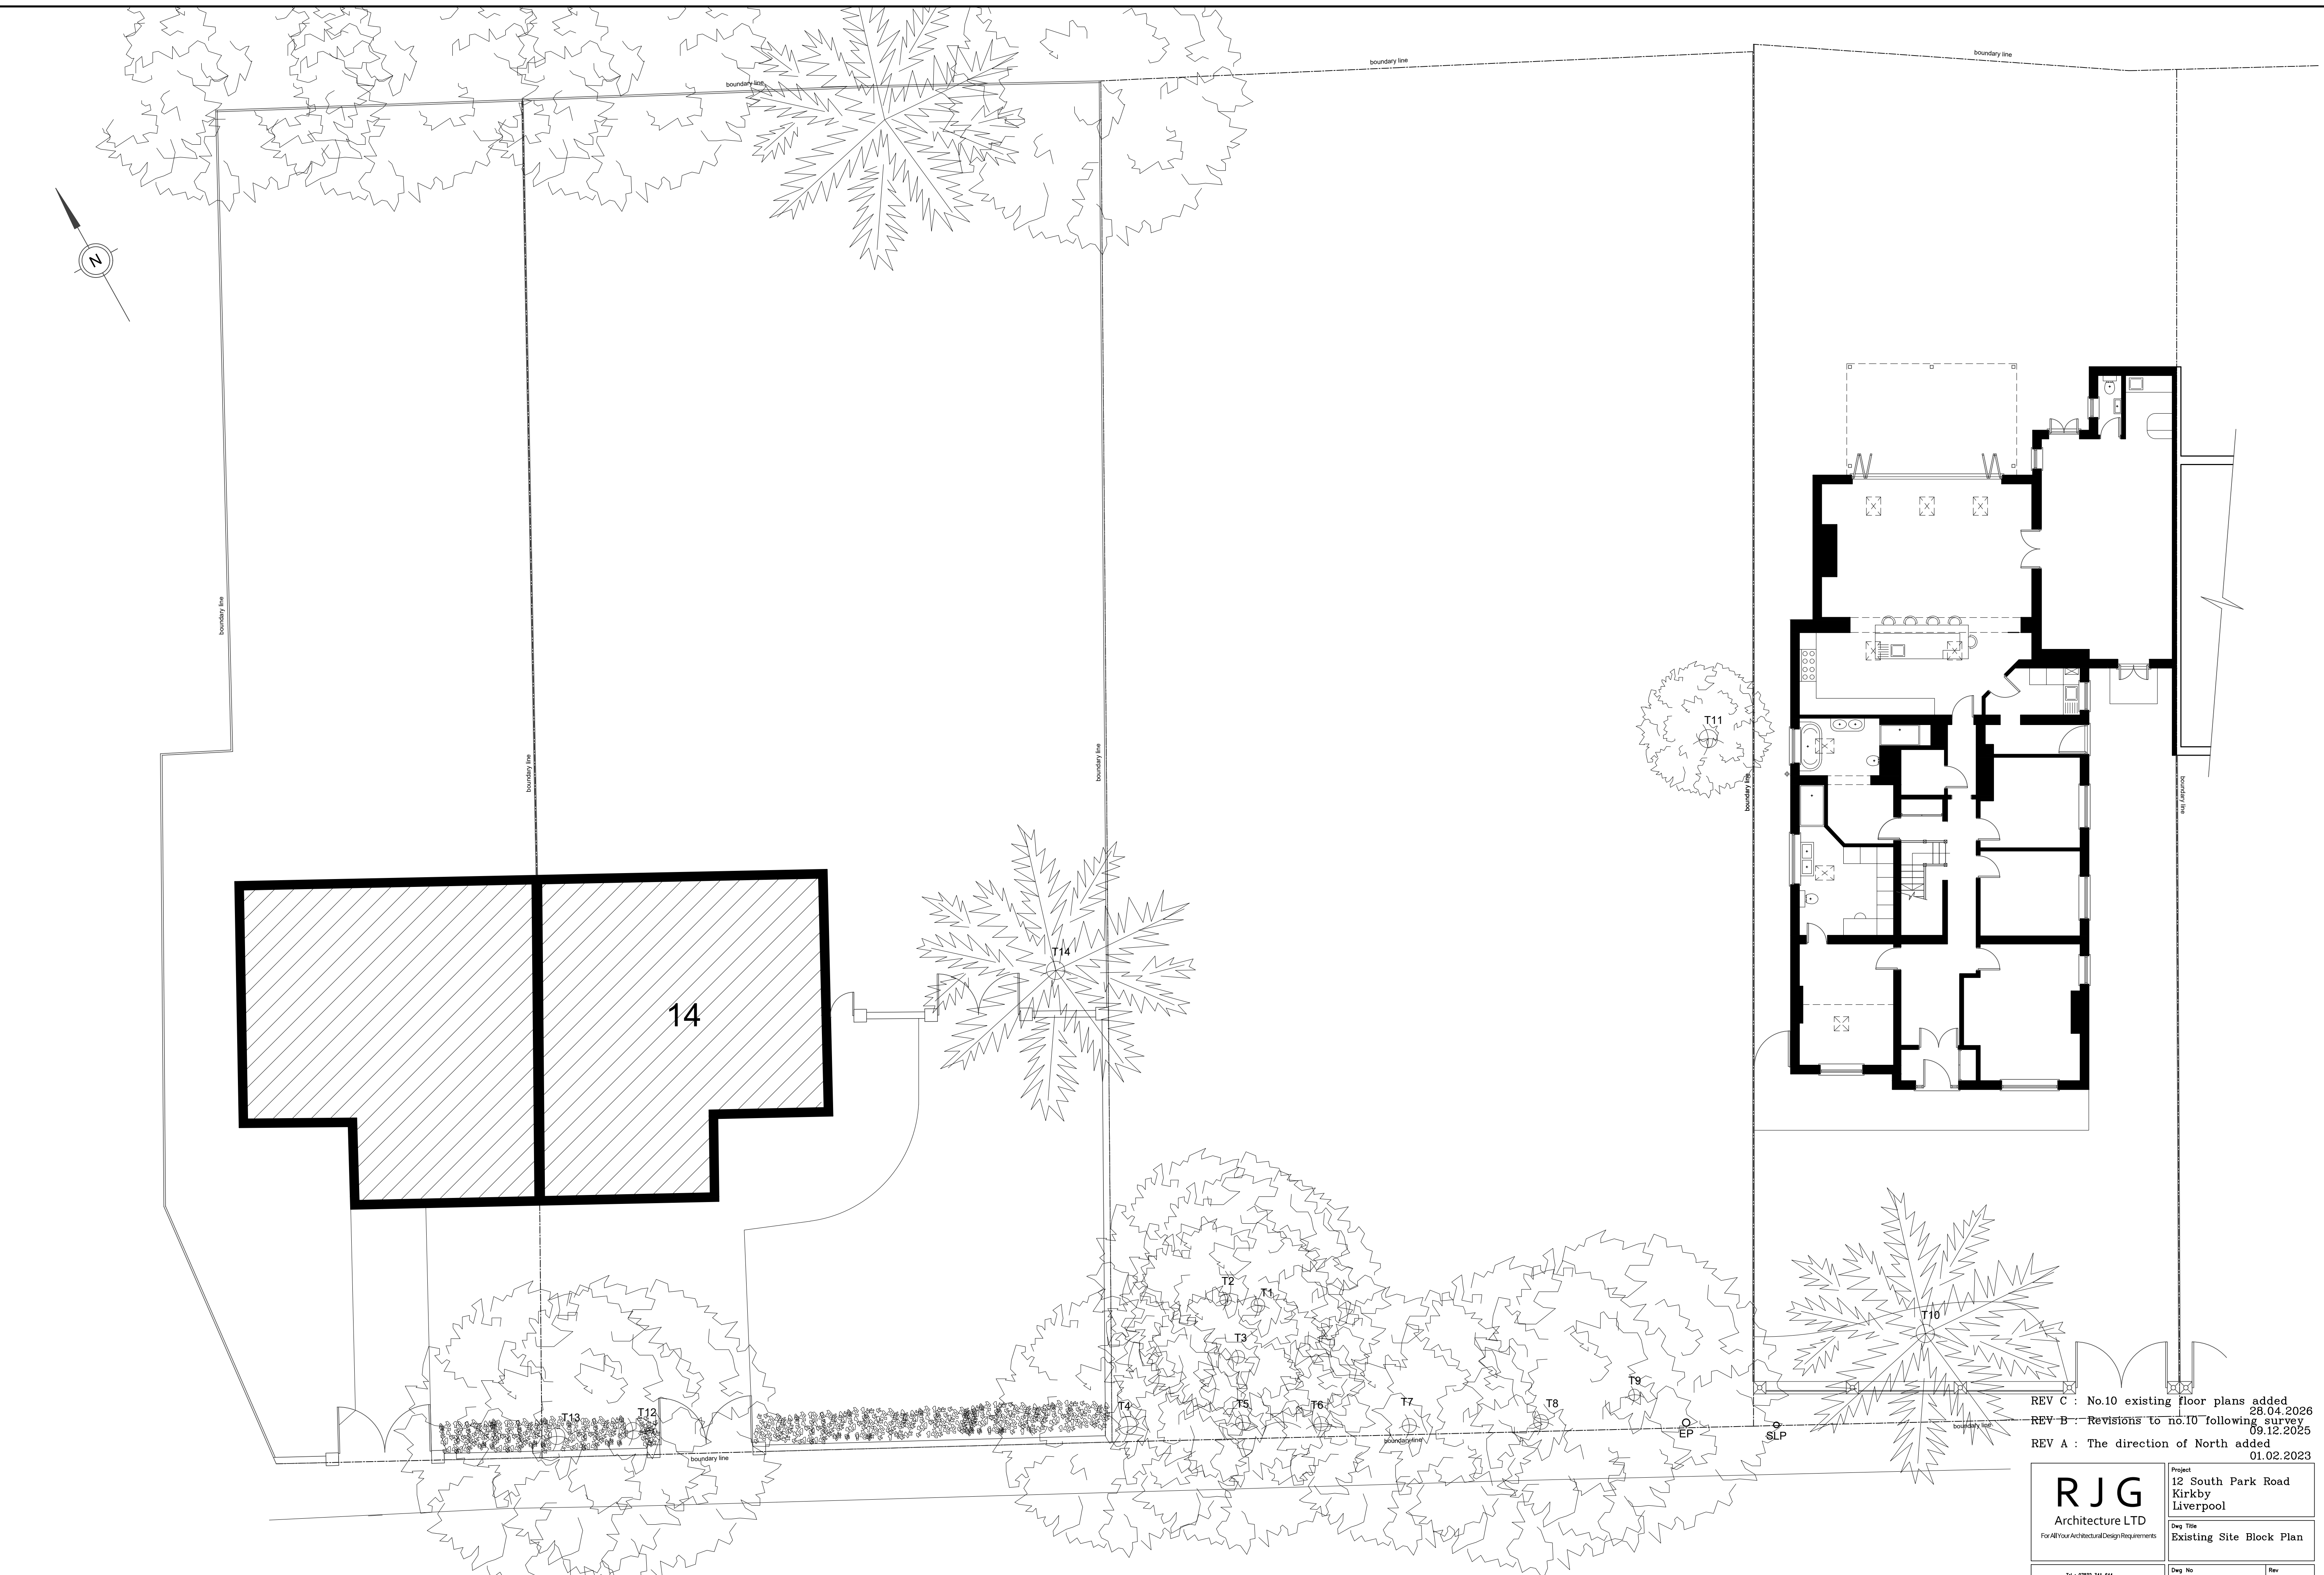

EXISTING SITE BLOCK PLAN

1:100 scale bar 0 1 2 3 4 5metres

REV C : No.10 existing floor plans added 28.04.2026
REV B : Revisions to no.10 following survey 09.12.2025
REV A : The direction of North added 01.02.2023

RJG Architecture LTD For All Your Architectural Design Requirements		Project 12 South Park Road Kirkby Liverpool	
Tel : 07832 341 844 e-mail: info@rjgarchitecture.co.uk		Dwg No 01737/EX/01	Rev C
1. Figure dimensions to be followed in preference to scale. 2. All dimensions to be checked on site. 3. This drawing remains the copyright of the architect and may not be copied without prior consent.		Drawn by O.G	Date Jul '23