




Do not scale this drawing.
Dimensions to be checked on site.
Drawing to be read in conjunction with all other relevant material.
Structural Engineers drawings to override structural dimensions shown.
This drawing is the copyright of Urban Colour Architects. ©2020.
Architect to be notified of discrepancies.
Contactor to check dimensions on site before commencing works.

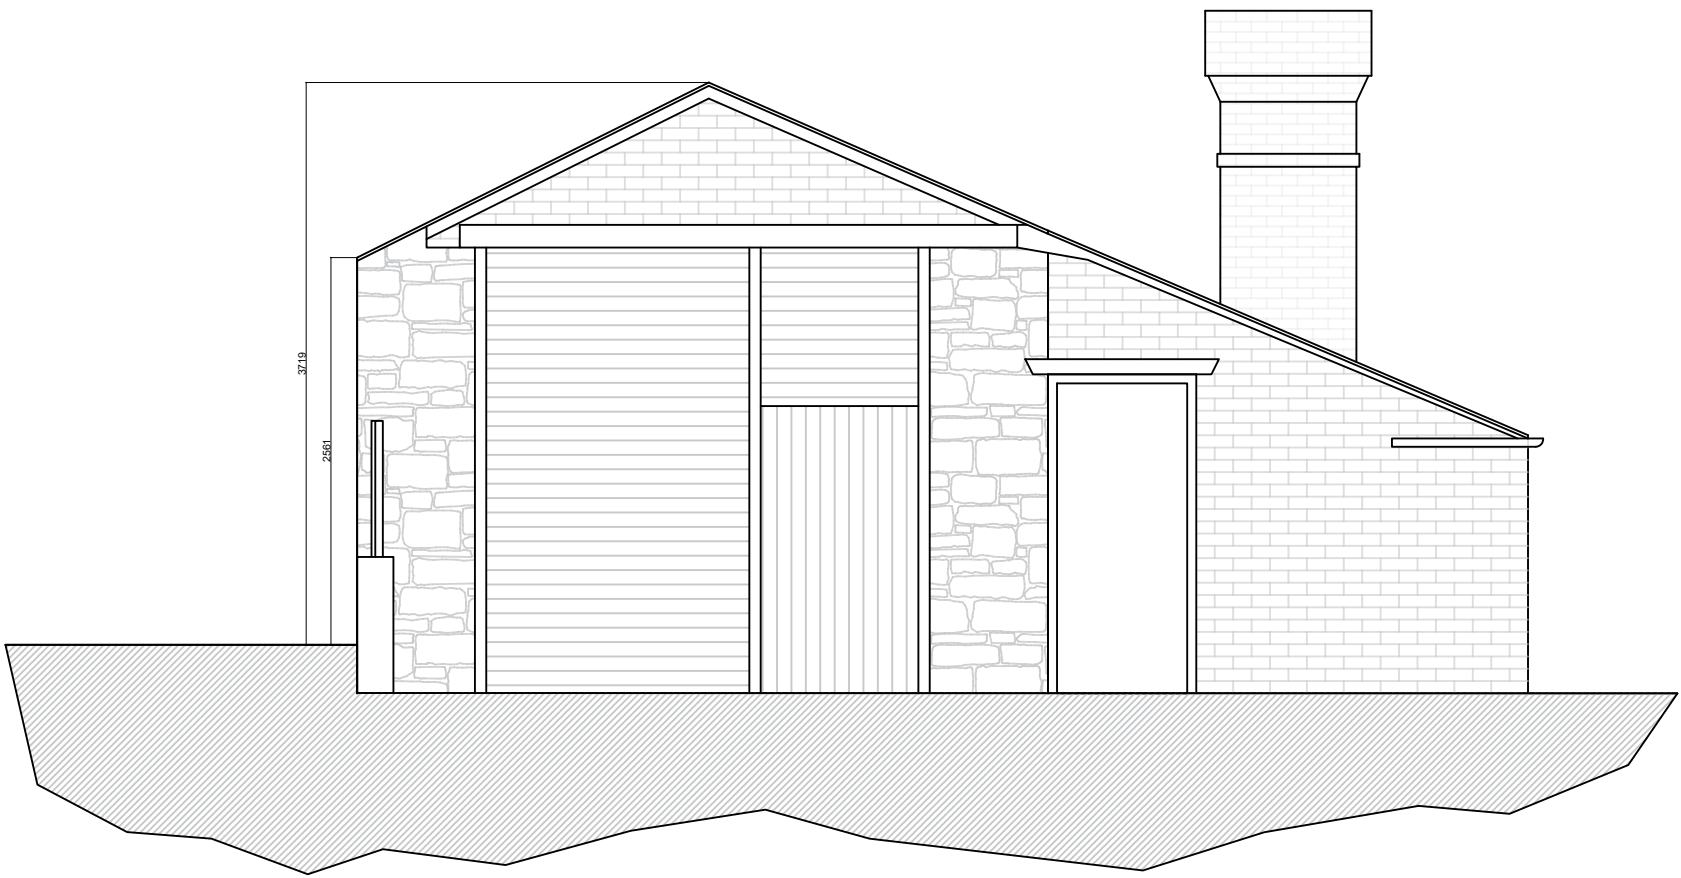

FRONT ELEVATION
1:50

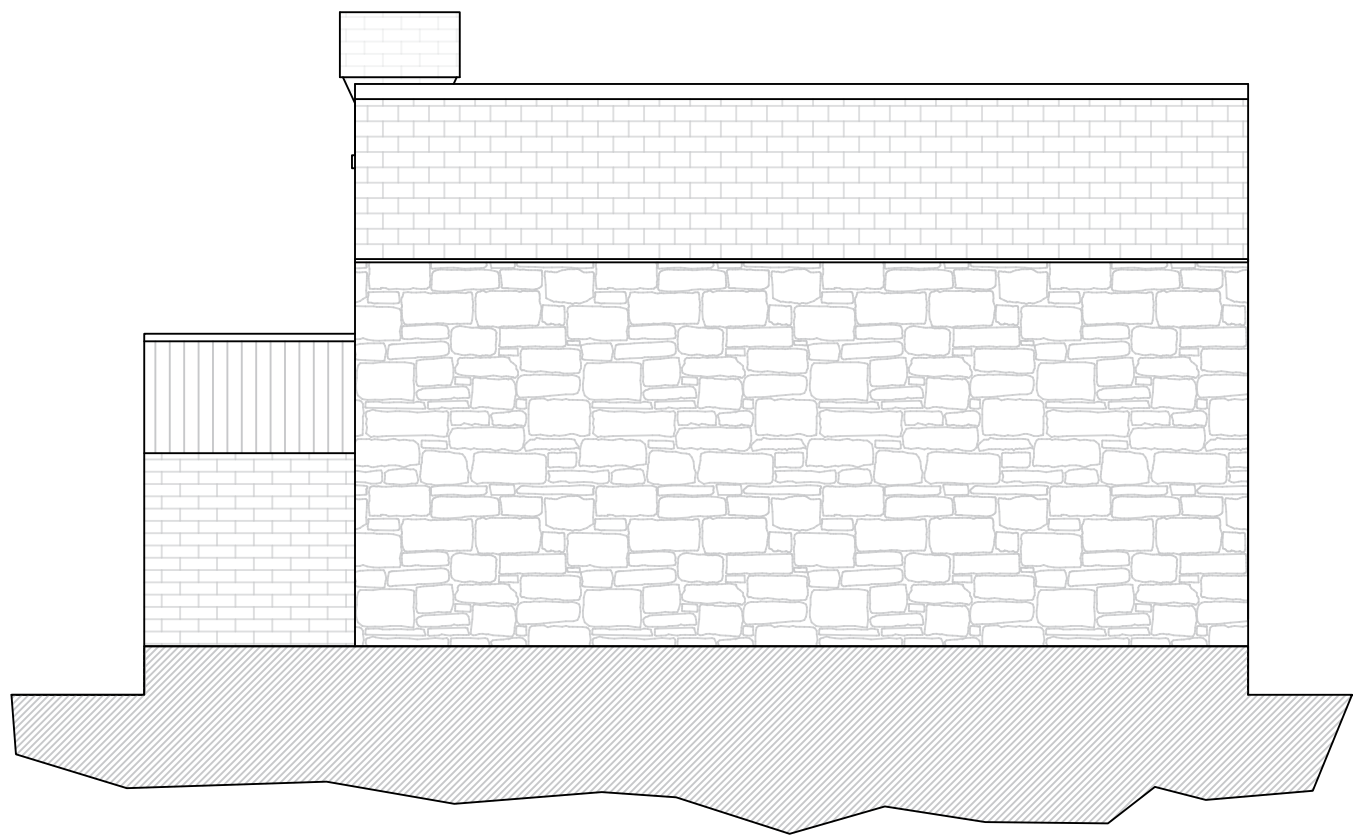


LHS ELEVATION
1:50

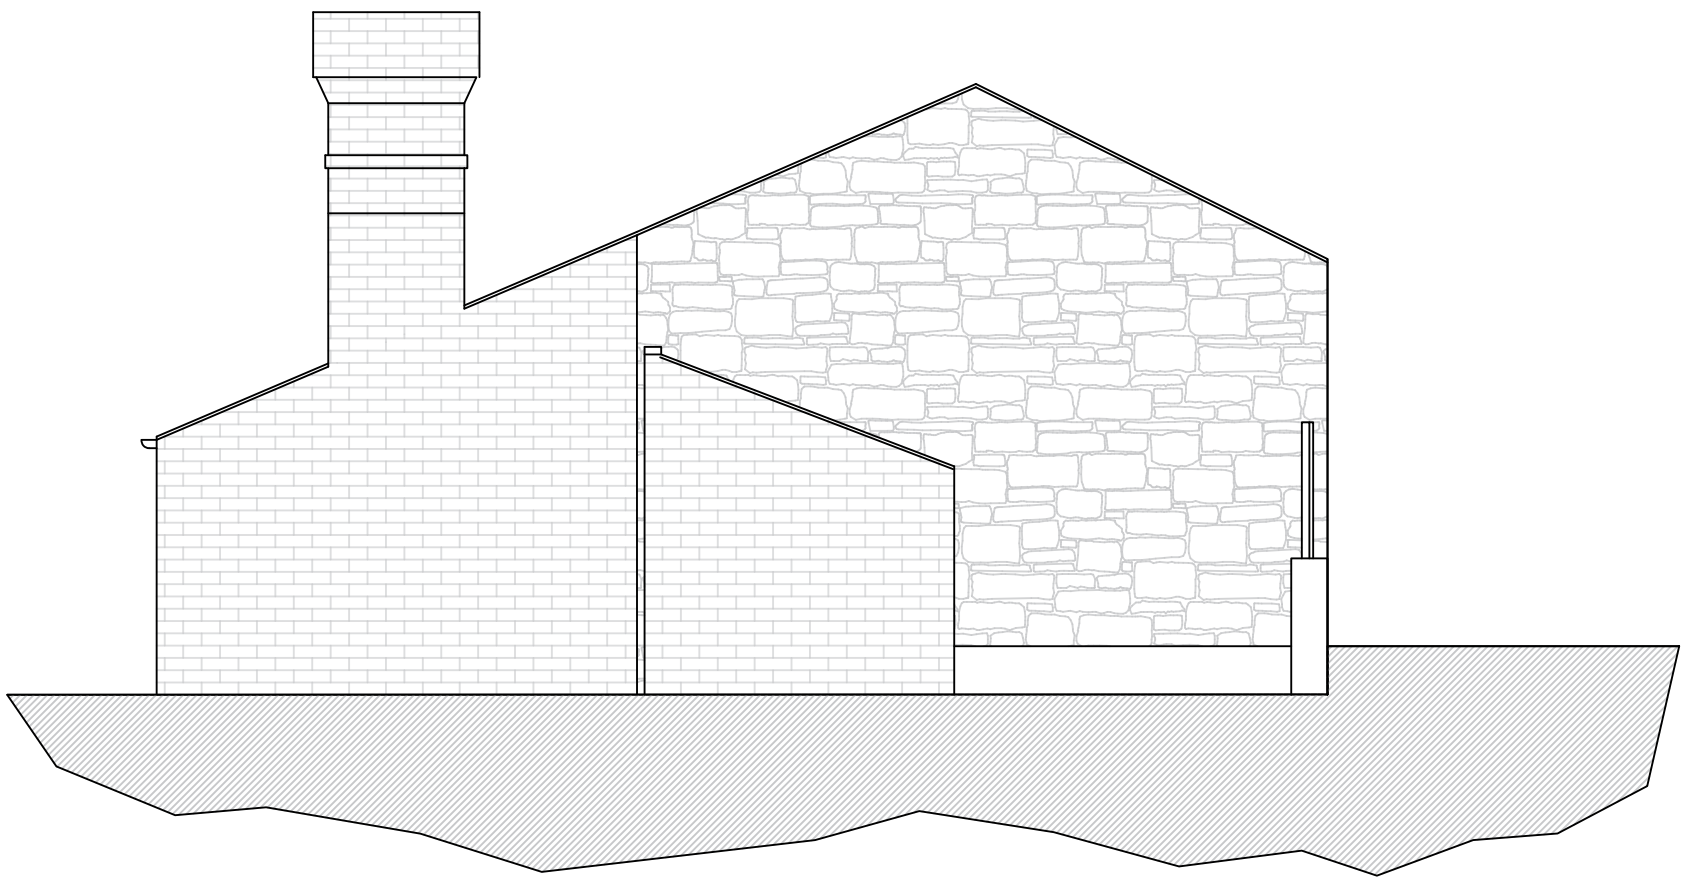


REAR ELEVATION
1:50



RHS ELEVATION
1:50

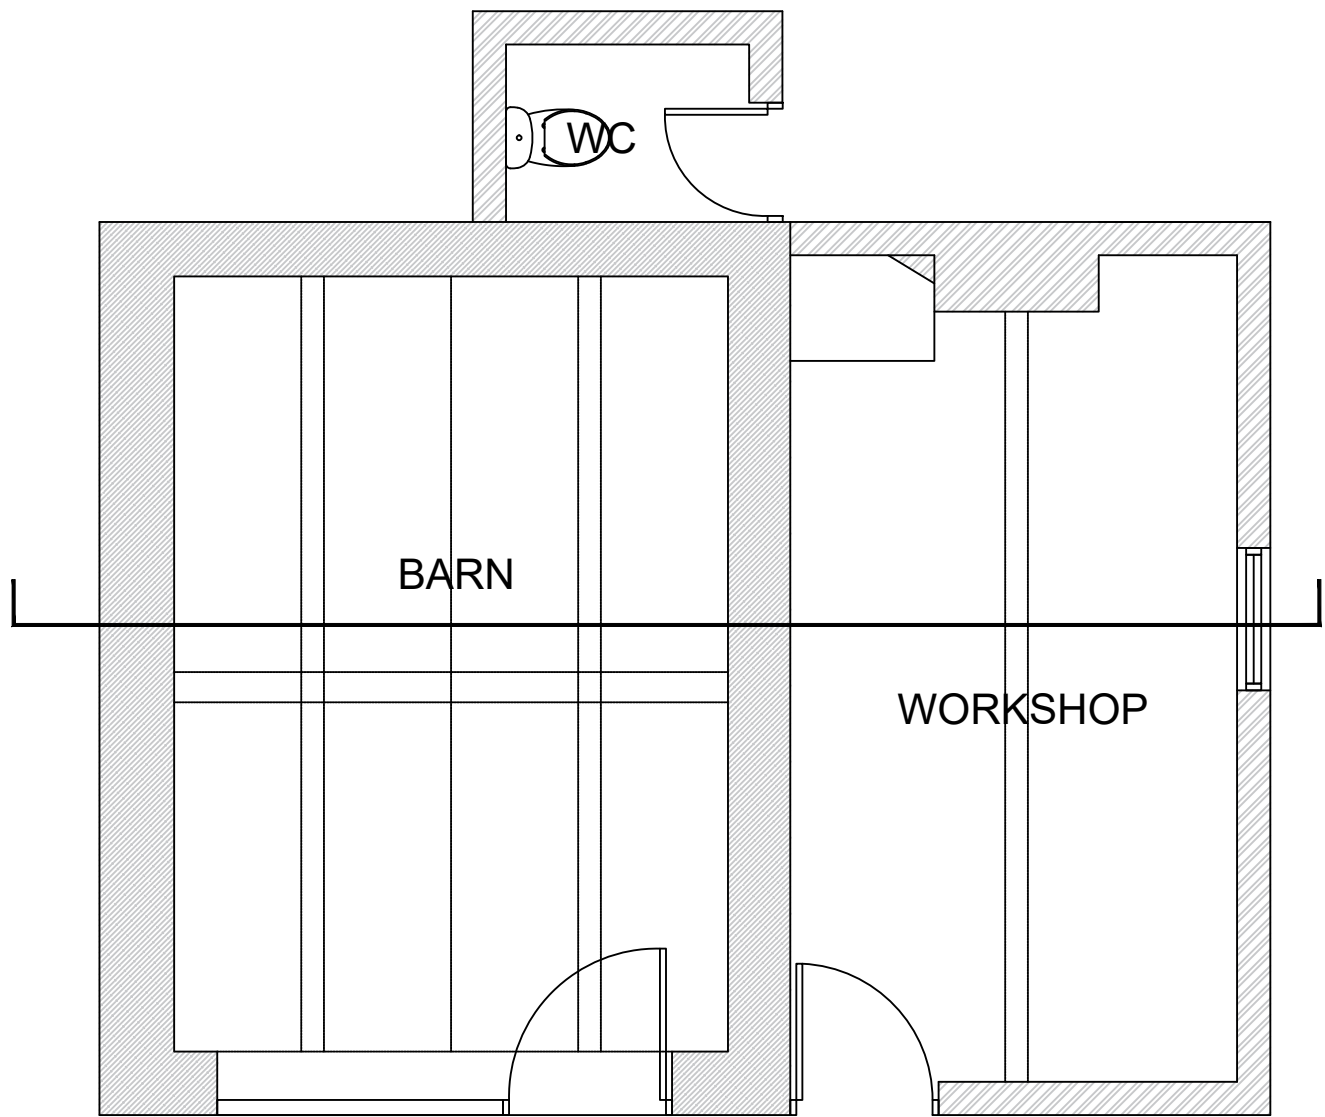

EXISTING GROUND FLOOR
1:50

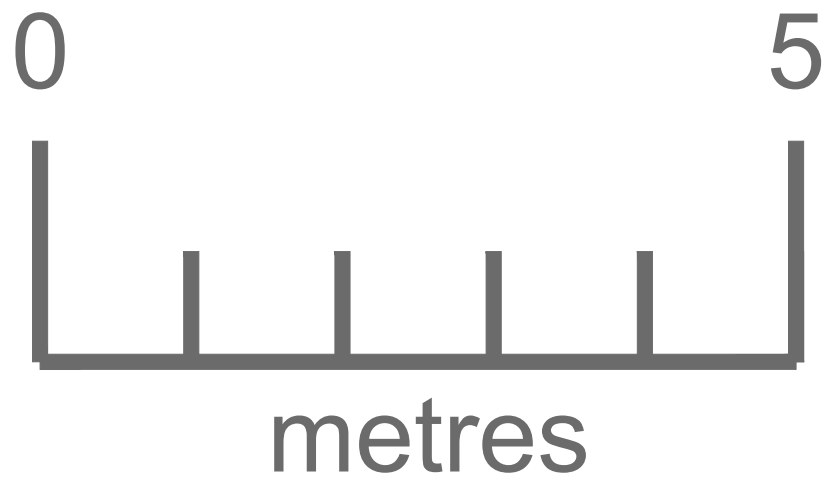

PROJECT
Coopers Farm, Perimeter Road, Kirkby, L33 3AN
TITLE
Existing Plans and Elevations Outbuildings
STATUS
Planning
CLIENT
Mr & Mrs Drury
DRAWN BY
J.B.
CHECKED BY
J.B.
DATE
10.04.21
REV
DRAWING NUMBER
A-002
SCALE (@ A1)
1:50@A1
PROJECT NUMBER
UCA-085

