

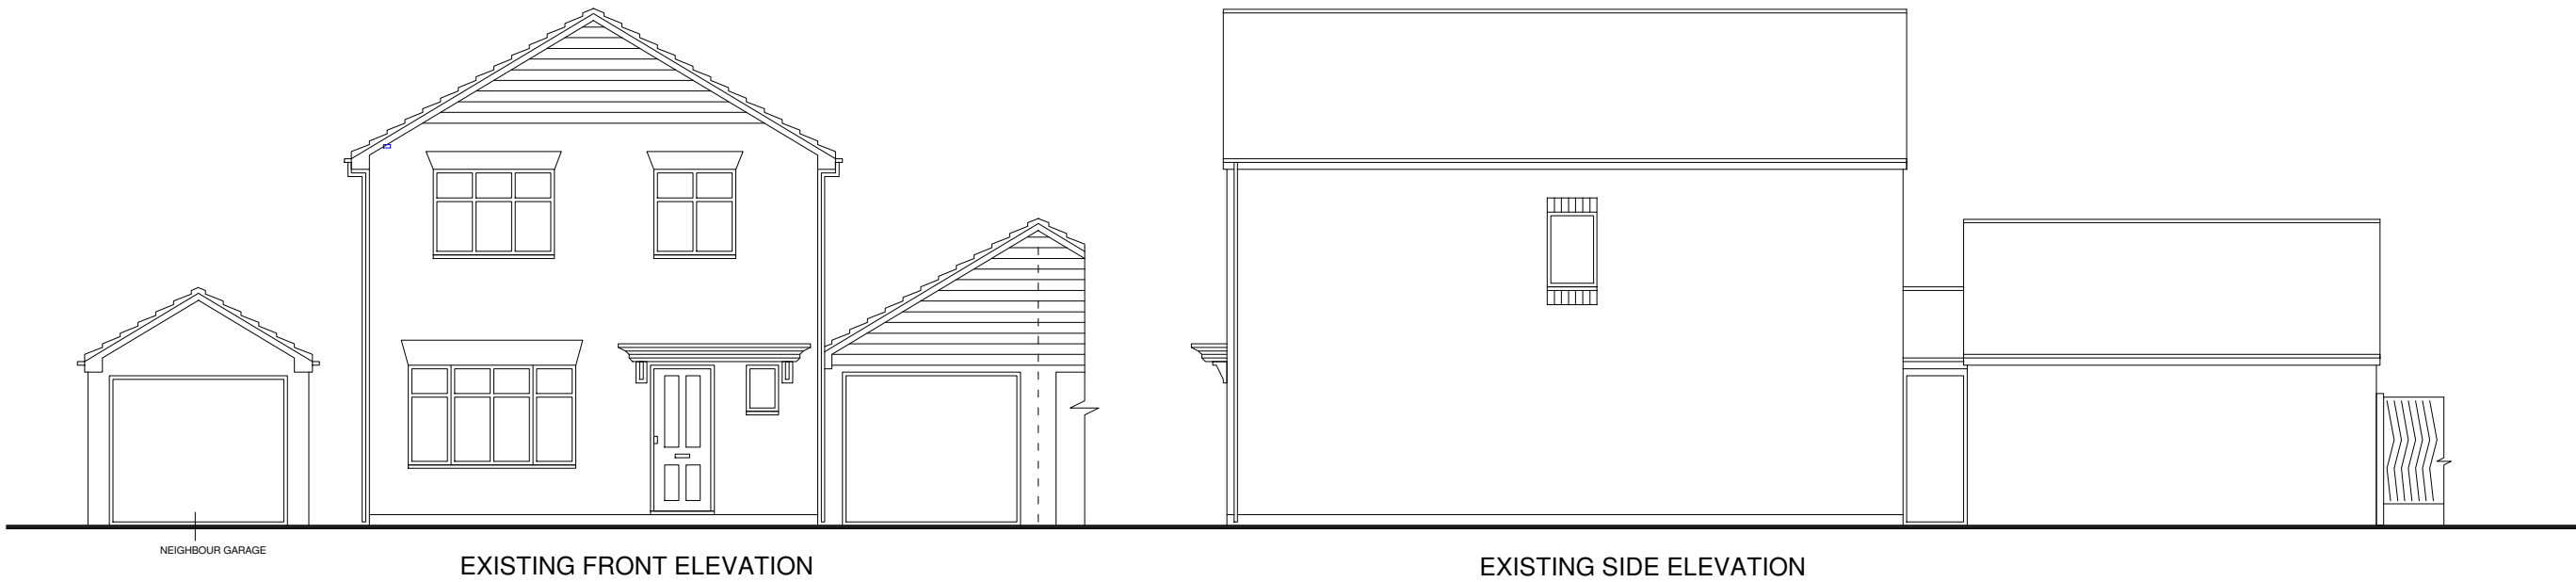


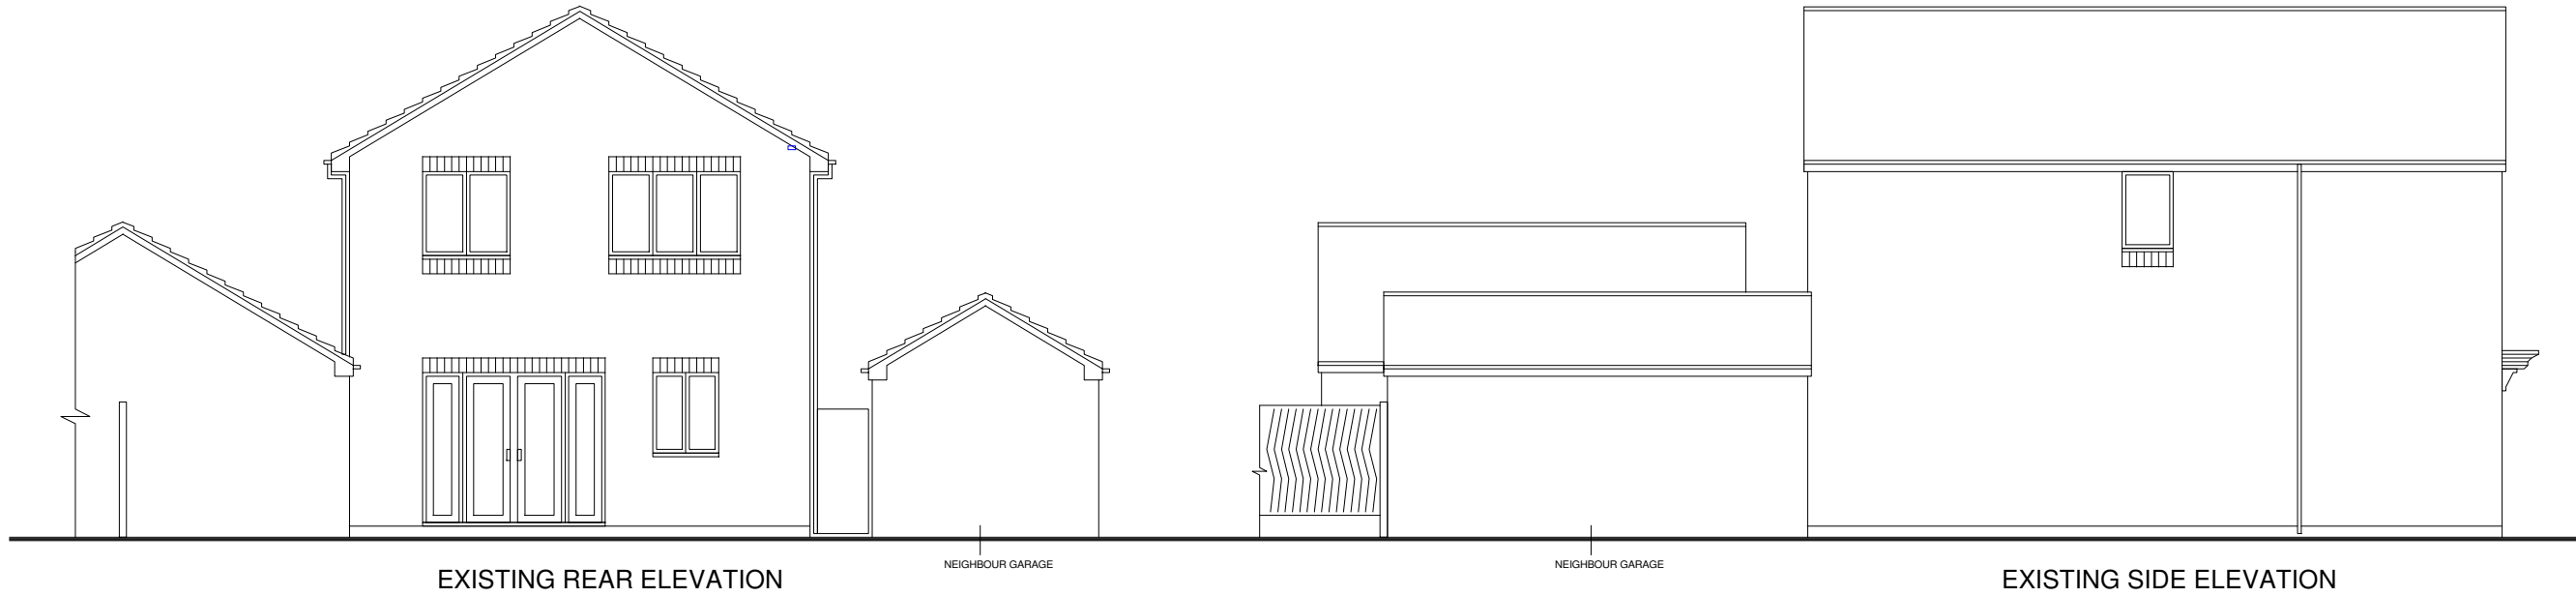

IMPORTANT NOTE FOR APPLICANTS

- IN REGARDS TO THE PARTY WALL ACT OF 1996 AND SPECIFICALLY IN RELATION TO EXCAVATION WORK, THE PROVISIONS OF THE ACT WILL AFFECT THE PROPERTY OWNER AND OWNERS OF ADJACENT PROPERTIES. ANY QUESTIONS IN CONNECTION WITH THE PARTY WALL ACT SHOULD BE RESOLVED BY OWNER AND/OR APPLICANT. THE SPECIFICATIONS AND DETAILS ON THESE PLANS DO NOT TAKE ACCOUNT OF MATTERS IN REGARDS TO THE PARTY WALL ACT.
- THE PRIMARY RESPONSIBILITY FOR ACHIEVING COMPLIANCE WITH THE BUILDING REGULATIONS RESTS WITH THE PERSON CARRYING OUT THE WORK. THIS IS EITHER THE BUILDER OR THE OWNER/APPLICANT. A FULL PLAN BUILDING REGULATION APPLICATION MUST BE MADE WELL IN ADVANCE OF WHEN THE WORK IS TO START. THE LOCAL AUTHORITY WILL CHECK THE PLANS, CONSULT WITH ANY OTHER AUTHORITIES (E.G. PUBLIC SEWERS), TIME SCALES IS 5 TO 8 WEEKS FOR FULL APPROVAL. ONCE APPROVED WORK CAN THEN PROCEED. AS PART OF THE CHECKING AND CONSULTATION STAGE THE PLANS MAY BE ALTERED TO SHOW COMPLIANCE. IT IS IMPORTANT THAT THE BUILDER/APPLICANT OR OWNER CHECKS THAT THEY ARE WORKING TO THE CORRECT ISSUE PLAN. THE LOCAL AUTHORITY WILL CARRY OUT INSPECTIONS AT VARIOUS STAGES AND ISSUE A 'COMPLETION CERTIFICATE' UPON SATISFACTORY COMPLETION AND COMPLIANCE WITH THE BUILDING REGULATIONS.
- IF A BUILDING PROJECT HAS BOTH PLANNING & BUILDING REGULATION APPROVAL, THEN YOU MUST NOT BUILD ANYTHING OTHER THAN WHAT HAS BEEN APPROVED. IT IS IMPORTANT THAT THE BUILDER & OWNER/APPLICANT READS ALL NOTES ON THE LATEST ISSUE AND/OR APPROVED PLANS TO ENSURE THEY UNDERSTAND THE VARIOUS DETAILS CONTAINED THEREIN. THIS INCLUDES ALL LETTERS, NOTIFICATIONS AND CALCULATIONS ETC.
- IT IS PERMITTED TO USE AN APPROVED DRAWING AND SPECIFICATIONS IN ANY CONTRACT ARRANGEMENTS, HOWEVER, ITS USE IS LIMITED ONLY TO THE MATTERS DESCRIBED ON THE APPROVED PLAN AND NOT TO ANY DEPARTURES FROM THE APPROVED PLAN. WHERE BUILDERS HAVE SEPARATE RESPONSIBILITIES OR ARRANGEMENTS WITH INSTITUTIONS SUCH AS GUILD OF MASTER CRAFTSMEN OR FEDERATION OF MASTER BUILDERS ETC, THEN THEY SHALL REMAIN UNDER THE OBLIGATIONS OF SUCH INSTITUTIONS.

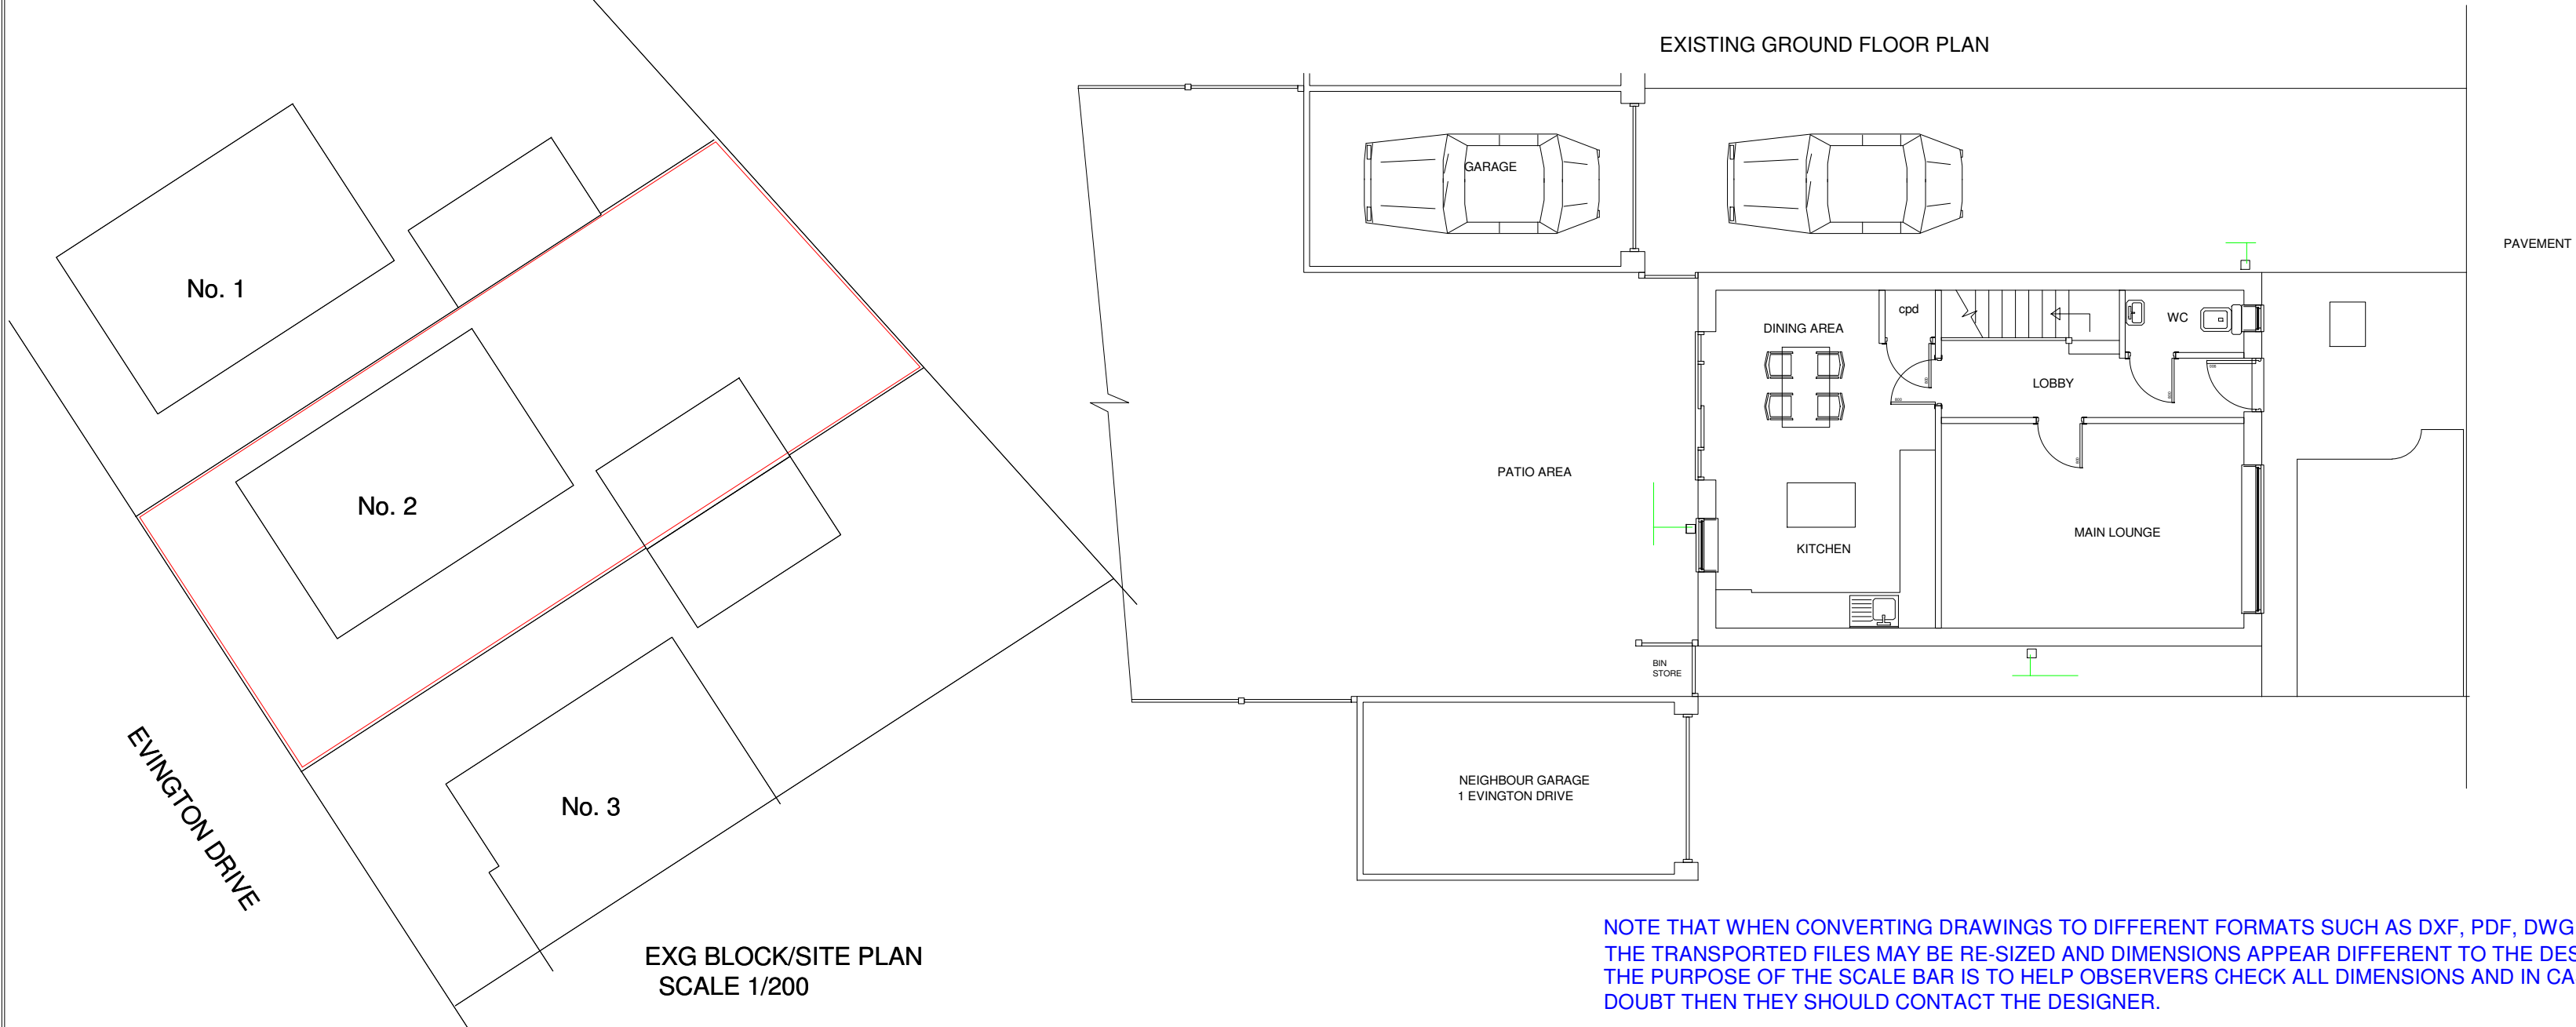


THESE PLANS ARE SUBJECT TO LOCAL AUTHORITY APPROVAL & APPLICATIONS FOR TOWN AND COUNTRY PLANNING AND/OR BUILDING REGULATION WILL BE MADE. WORK MUST NOT BEGIN UNTIL APPROPRIATE LOCAL AUTHORITY APPROVALS HAVE BEEN GAINED

DRAWING ORIGINAL PAPER SIZE A2
USE THIS SCALE BAR FOR DIMENSION REFERENCING.

KEITH SWAIN DESIGN

KEITH SWAIN 01744 885131 07980 555415
swain.keith@sky.com

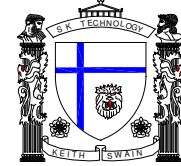

DRAWING NUMBER P 13741

PROPOSED DEVELOPMENT
EXISTING ELEVATIONS AND FLOOR PLANS
FOR

GROUND FLOOR REAR UTILITY EXTENSION
AT
2 EVINGTON DR, KNOWSELY
LIVERPOOL, L14 7AA

SCALES 1 : 100 sht 1