



NOTES
All dimensions to be checked on site. Figured dimensions to be read in preference to scaled. Drawing author accepts no responsibility for any unauthorised amendments to the drawing and does not permit unauthorised copying of the drawing. This drawing is copyright and remains the property of drawing author unless otherwise agreed.




EXISTING FRONT ELEVATION
Scale 1:100

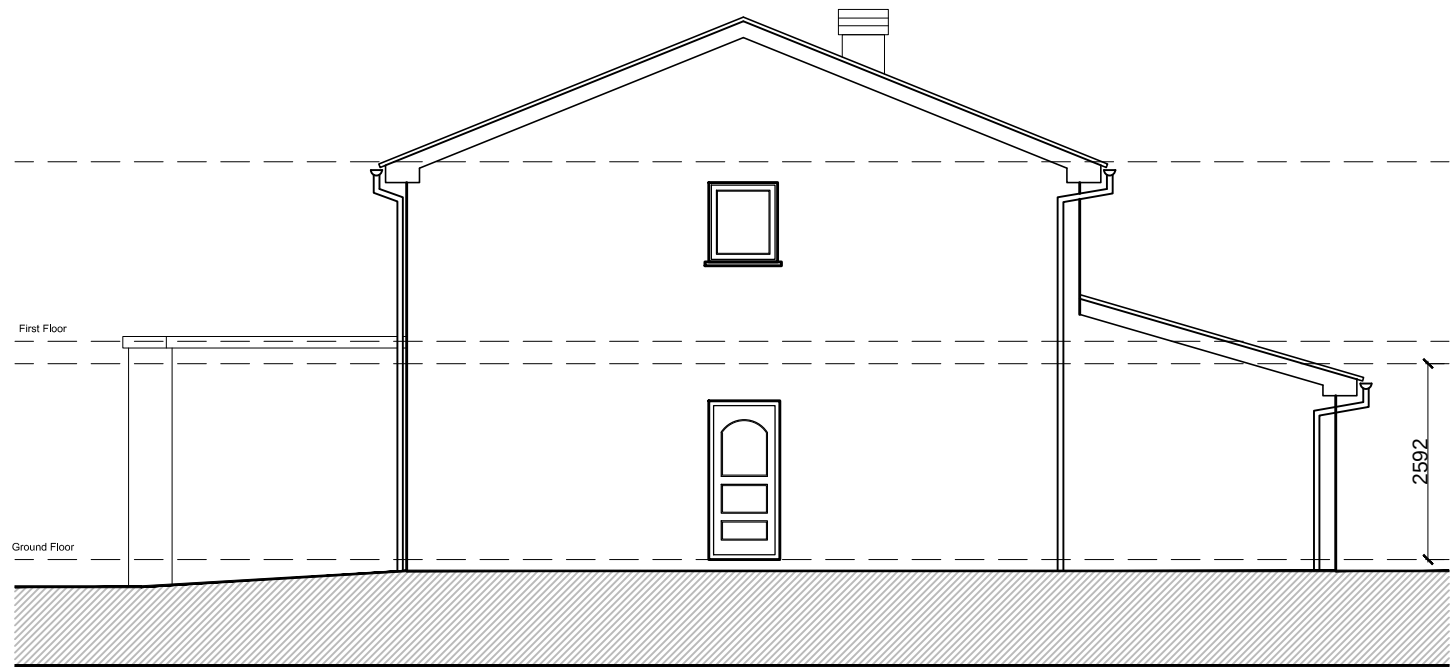

EXISTING SIDE ELEVATION
Scale 1:100

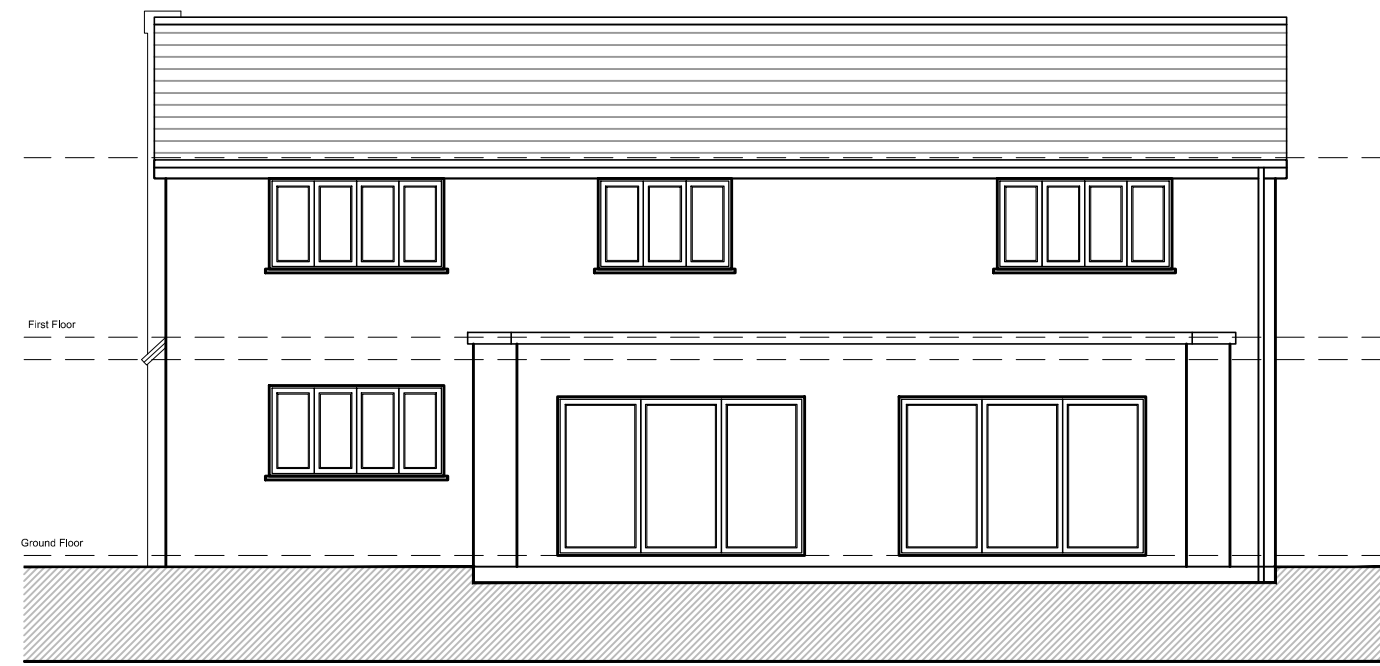

EXISTING REAR ELEVATION
Scale 1:100

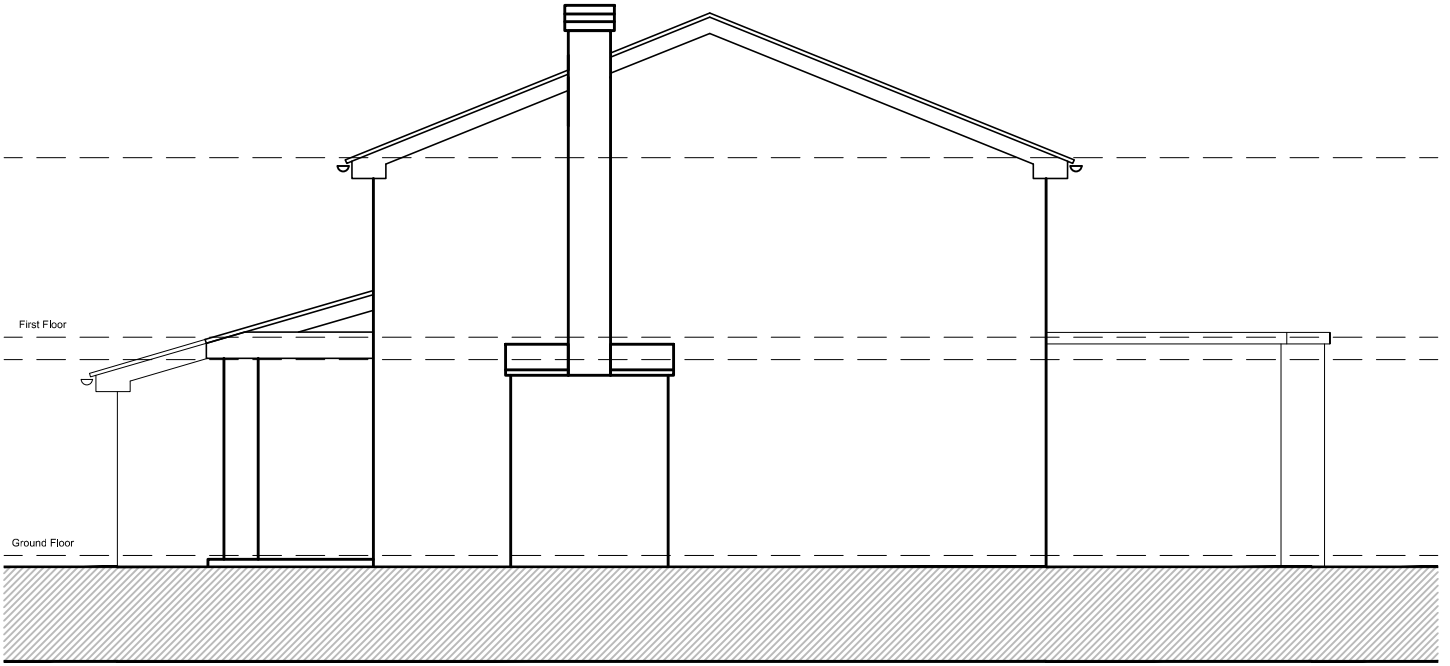

EXISTING SIDE ELEVATION
Scale 1:100




PROPOSED FRONT ELEVATION
Scale 1:100




PROPOSED SIDE ELEVATION
Scale 1:100




PROPOSED SIDE ELEVATION
Scale 1:100

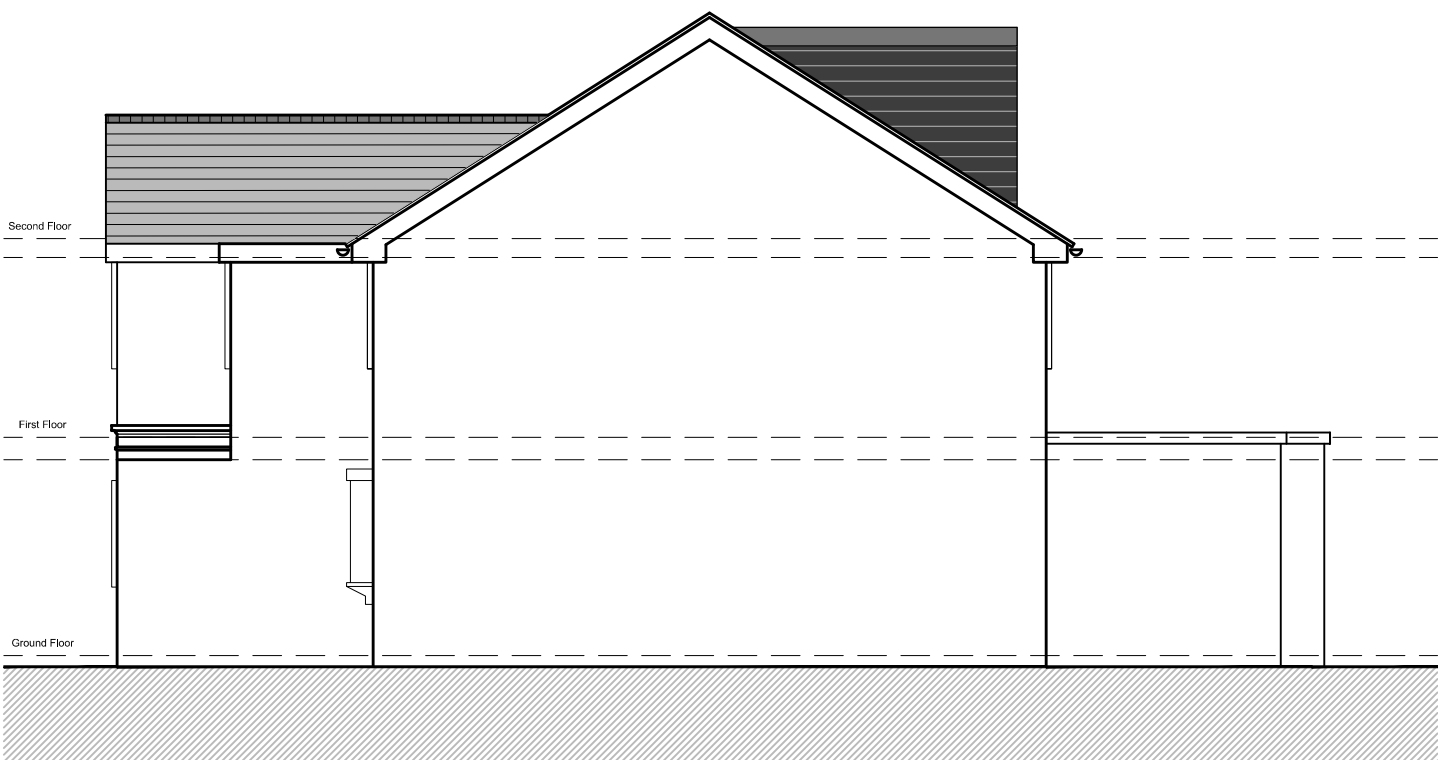

PROPOSED SIDE ELEVATION
Scale 1:100

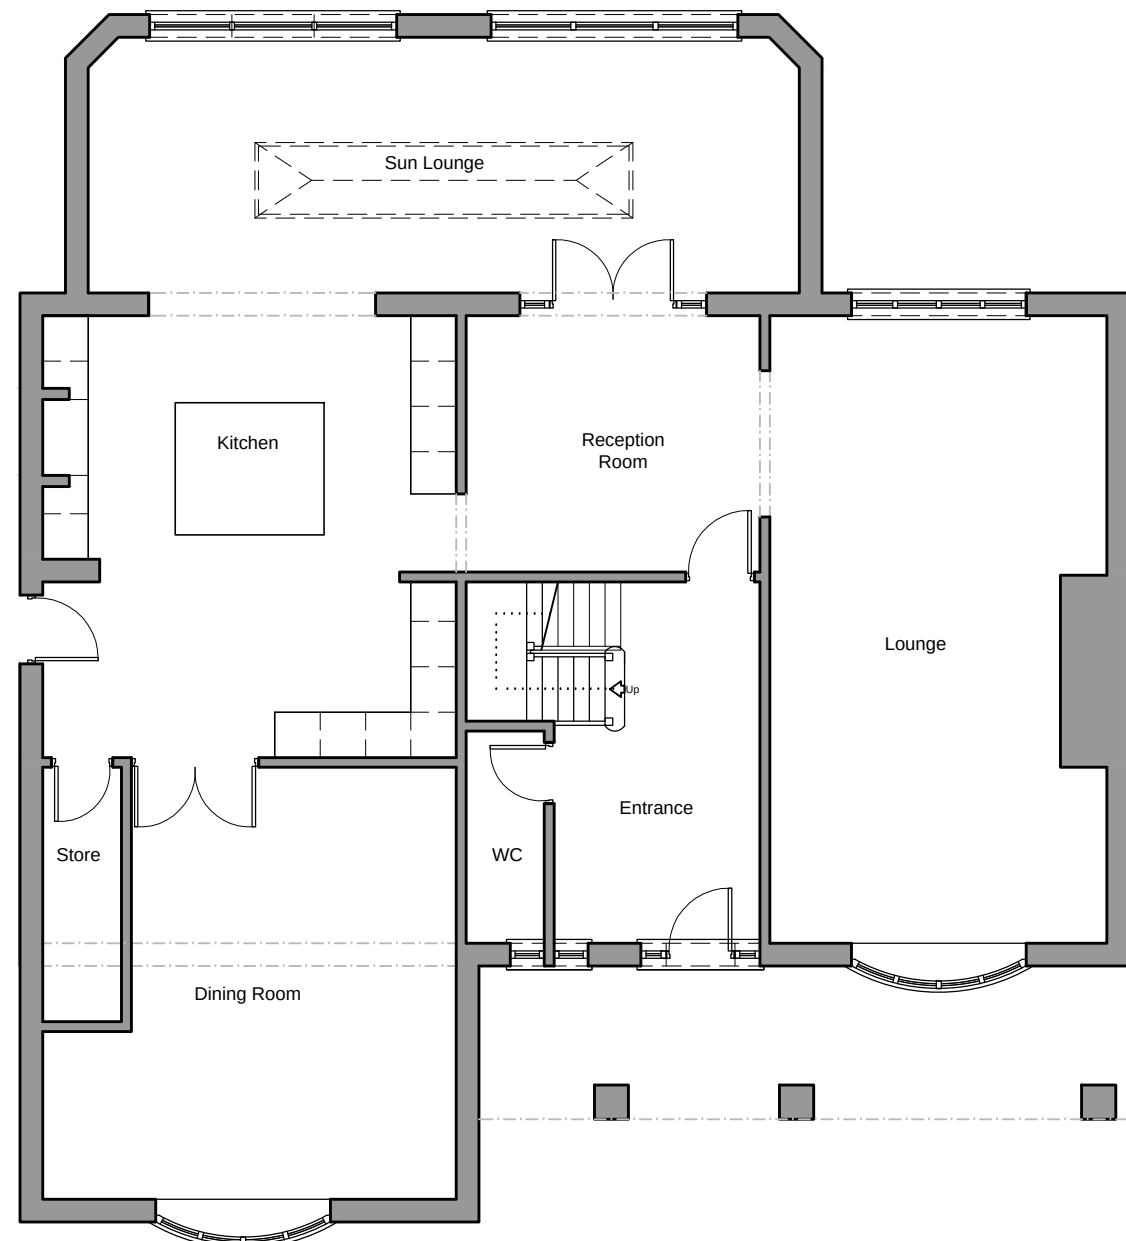


EXISTING FLOOR PLAN
Scale 1:100

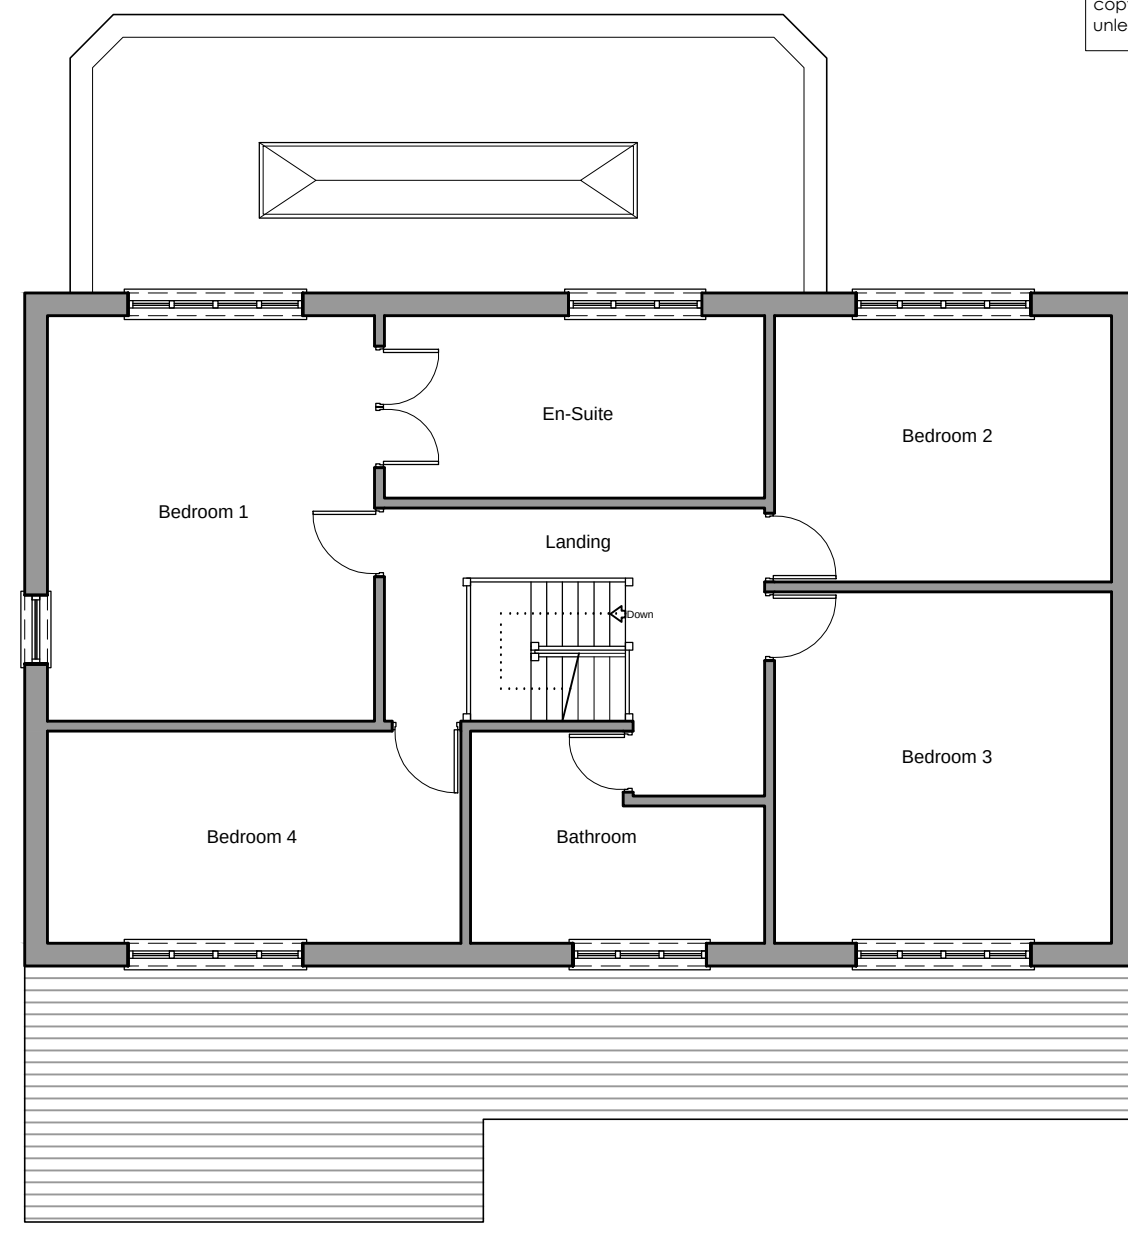


EXISTING FIRST FLOOR PLAN
Scale 1:100




PROPOSED GROUND FLOOR PLAN
Scale 1:100

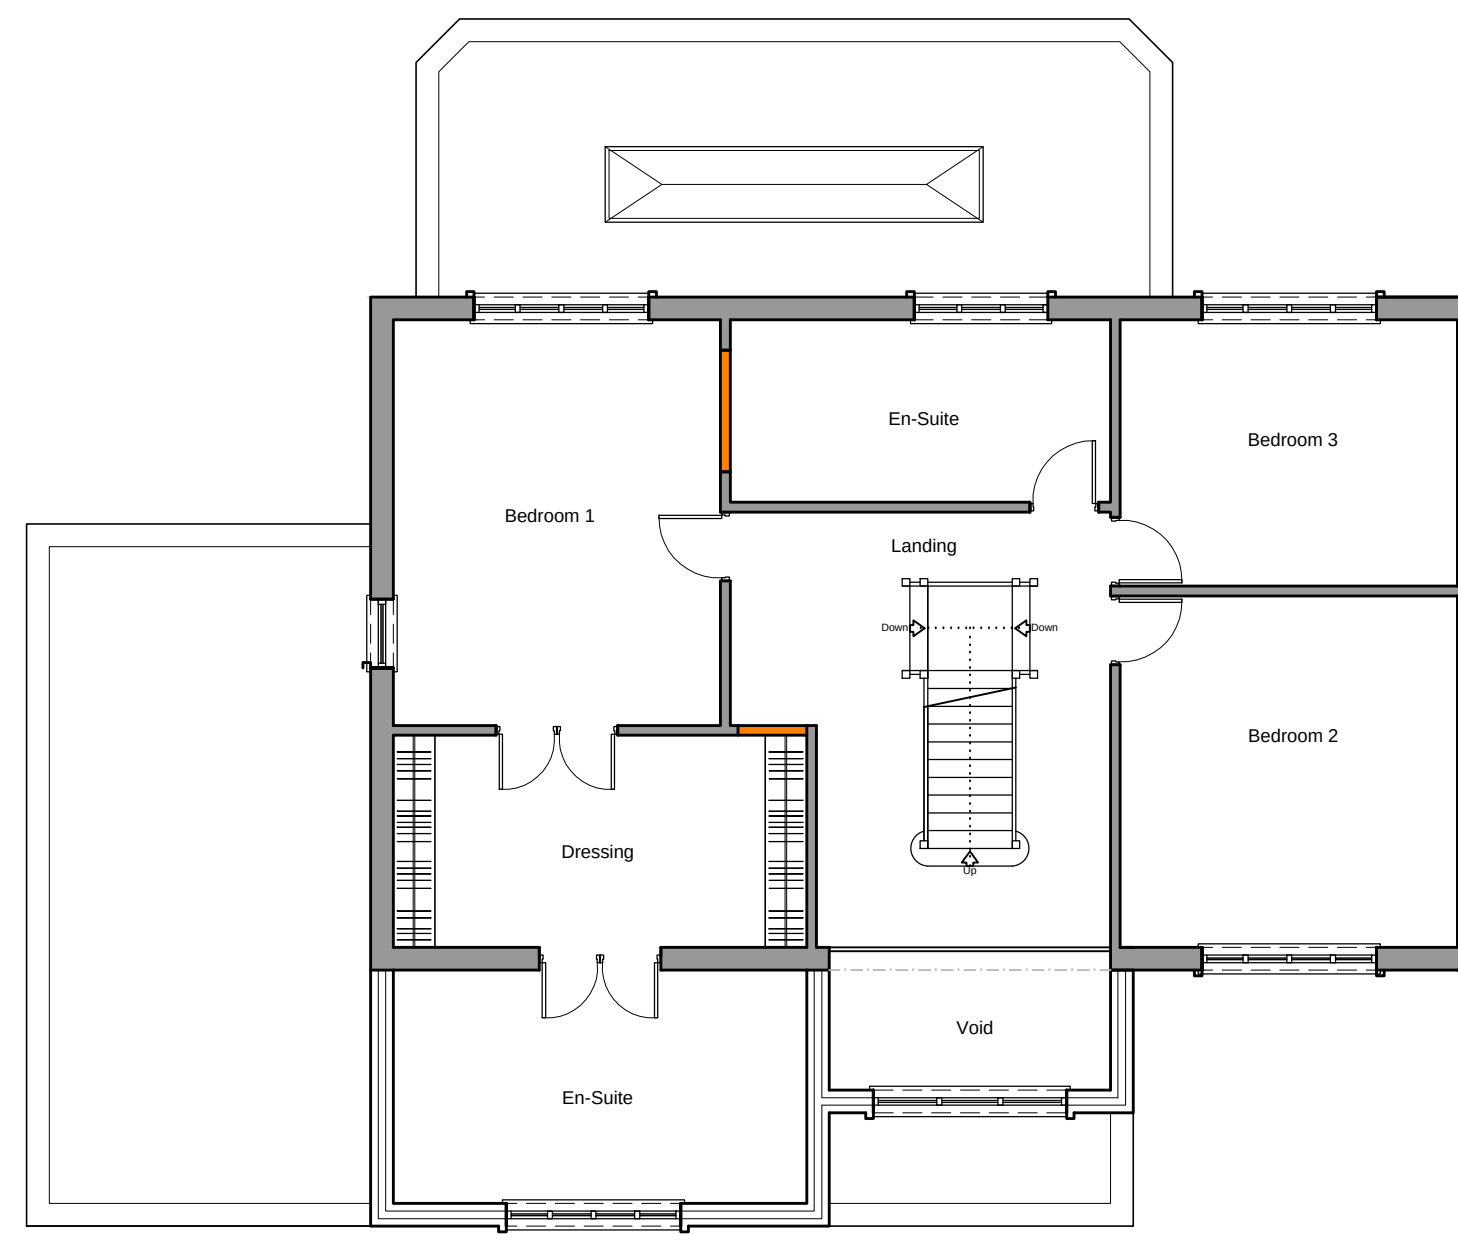

PROPOSED FIRST FLOOR PLAN
Scale 1:100

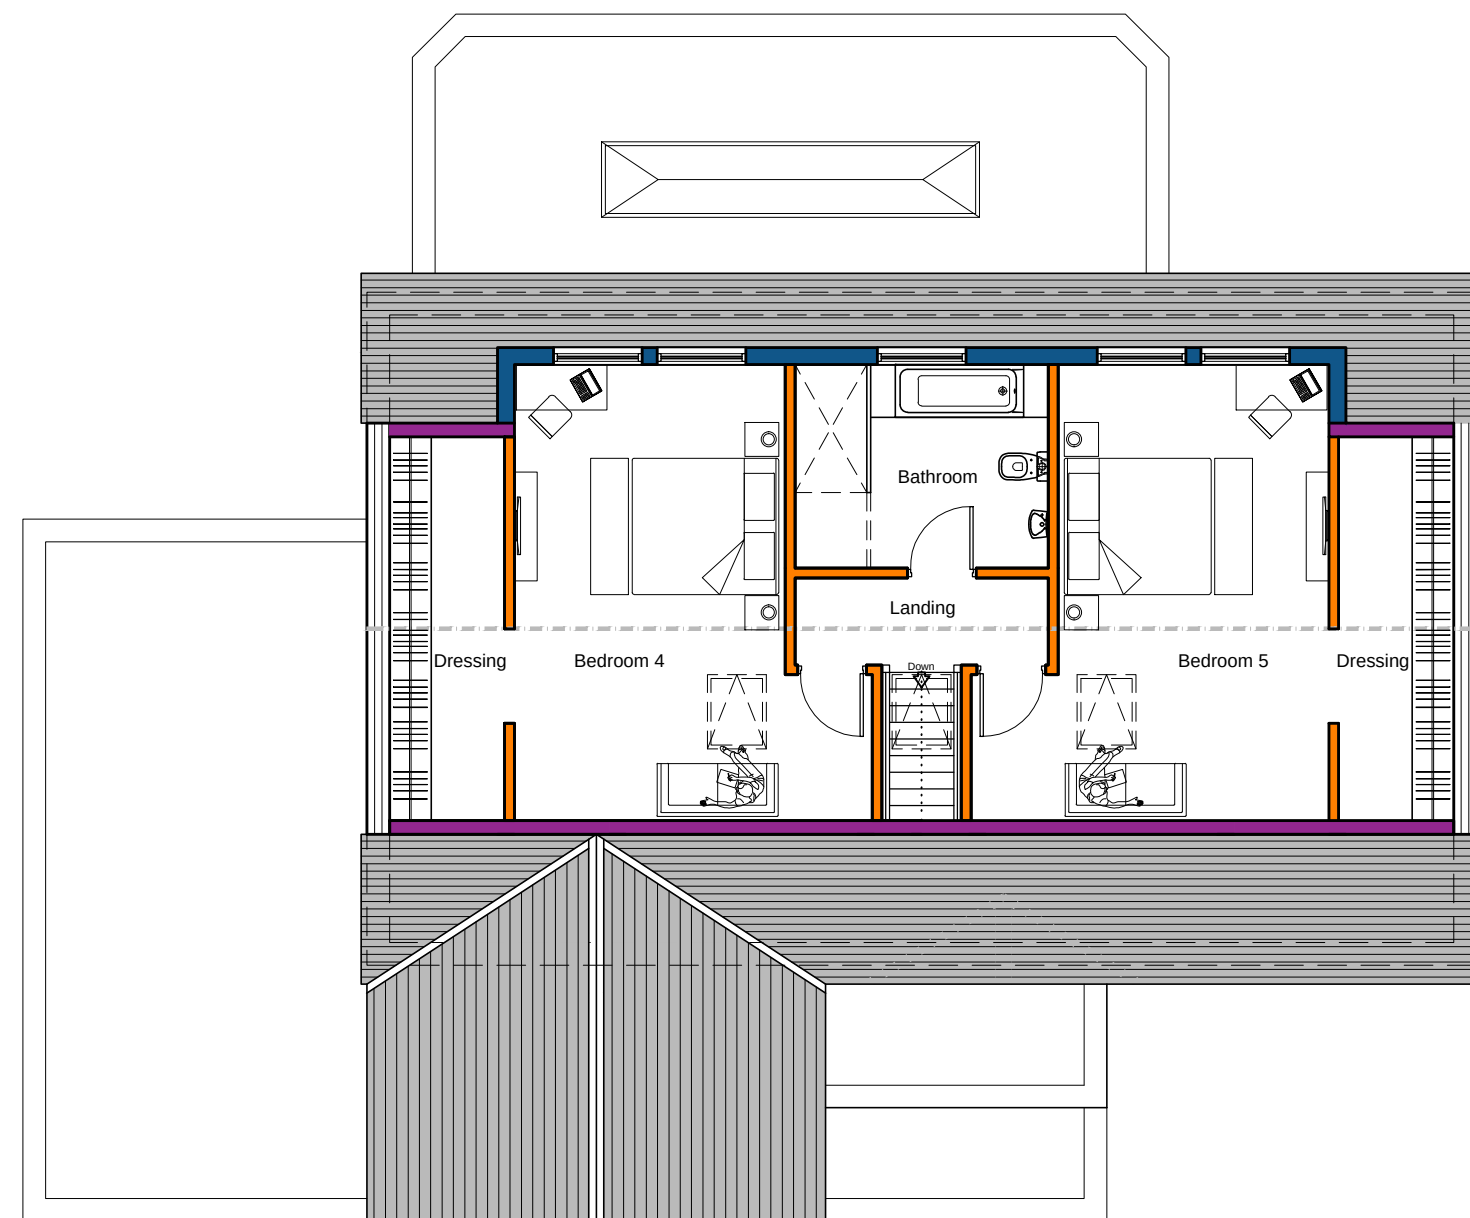

PROPOSED SECOND PLAN
Scale 1:100

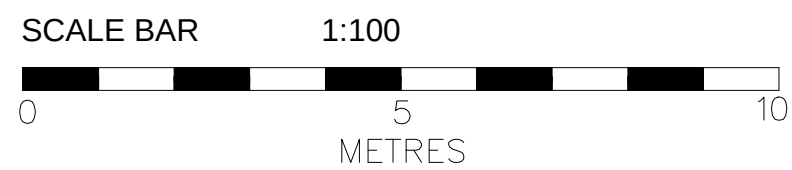

Version	Amendment	Drawn & Date	Checked & Date	Approved & Date
McGovern Architectural Design				
Telephone: 01753296078 Email: McGovernArchitecturalDesign@hotmail.com				
Internal Project Number				
Client MR_ADAM_WAN				
Project Name 27_ROBEY_ROAD_LIVERPOOL				
Drawing Title EXISTING&PROPOSED_PLANS				
Scale SHOWN	Original Size A1	*		
Date 15.06.22	Drawn MMC	Checked MMC	Approved	
Drawing Number			Status *	Revision E

PL_01