




Southern Elevation

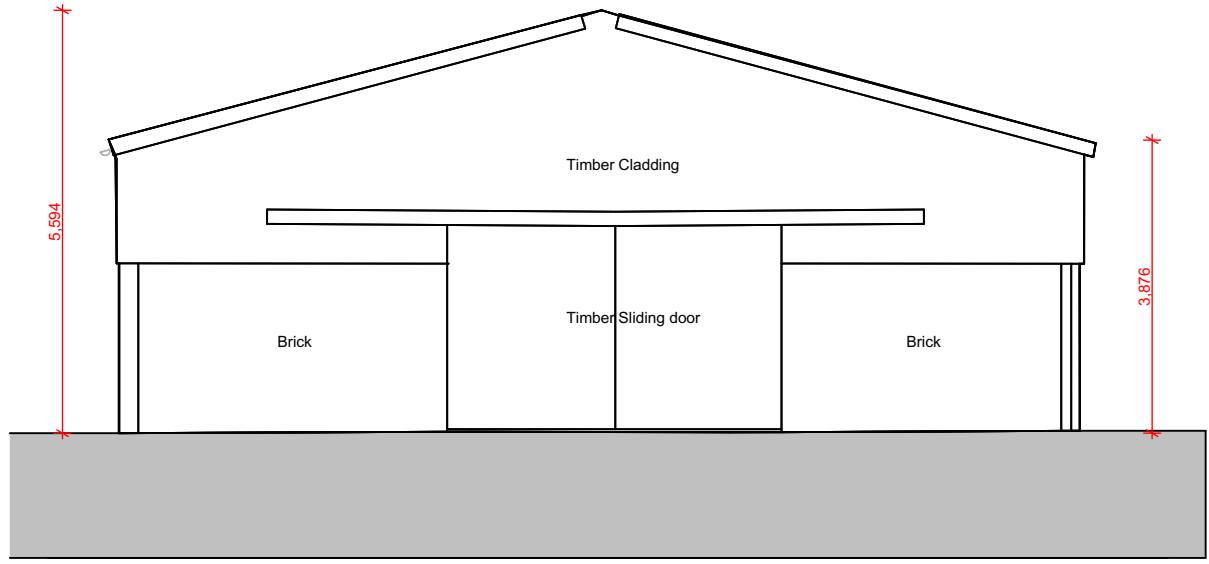


Western Elevation

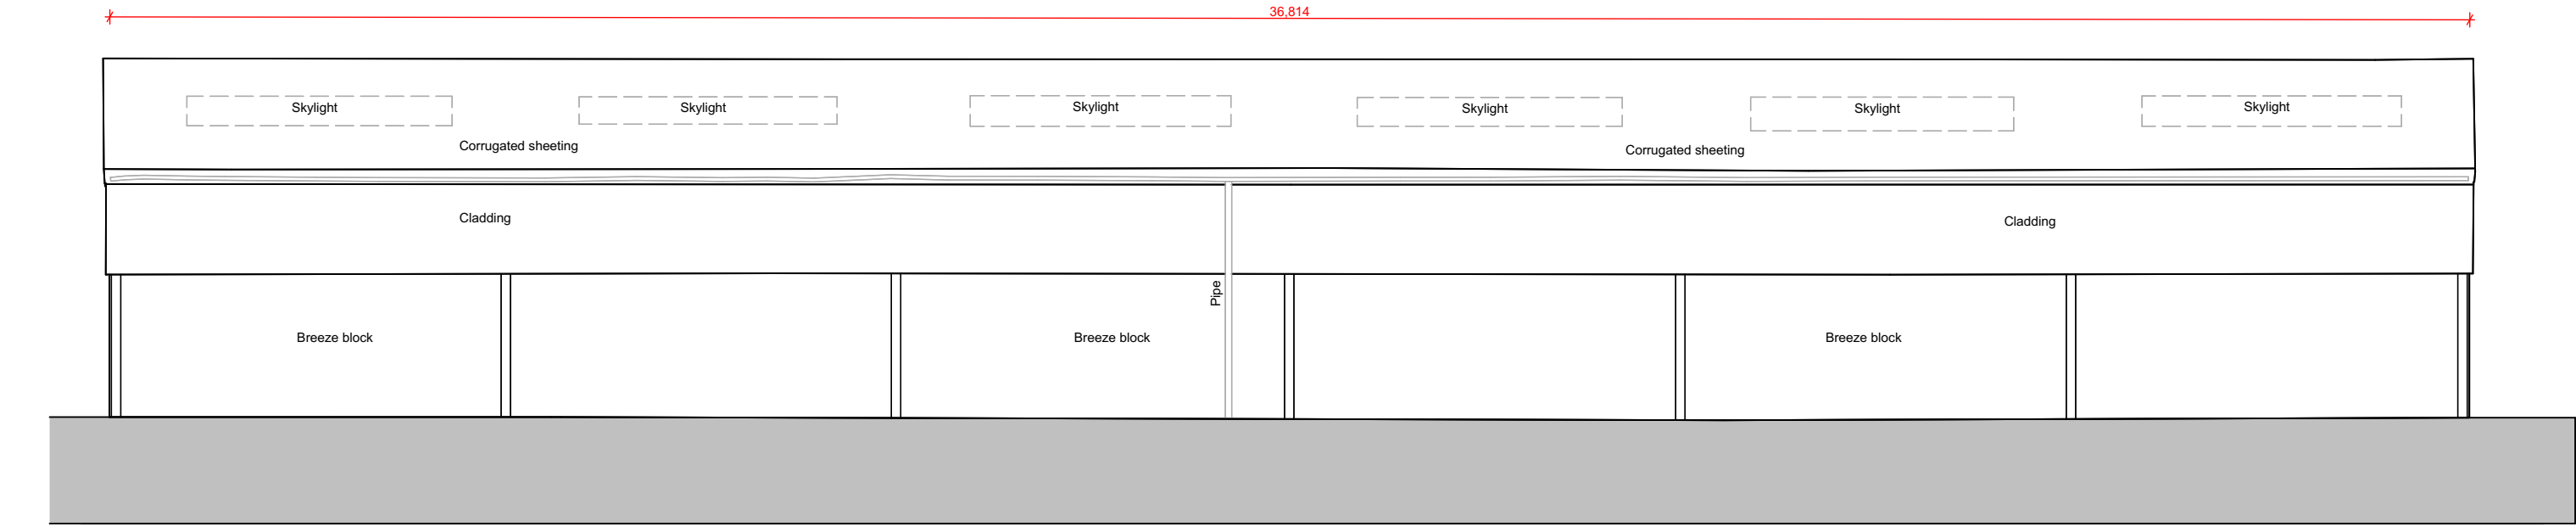


Northern Elevation

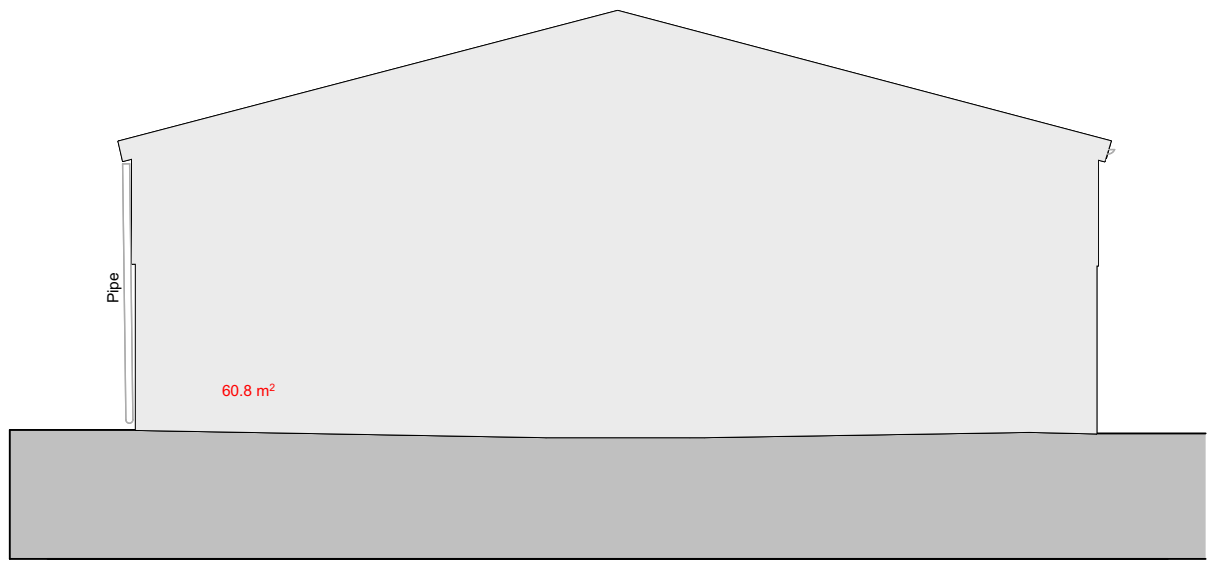

Eastern Elevation

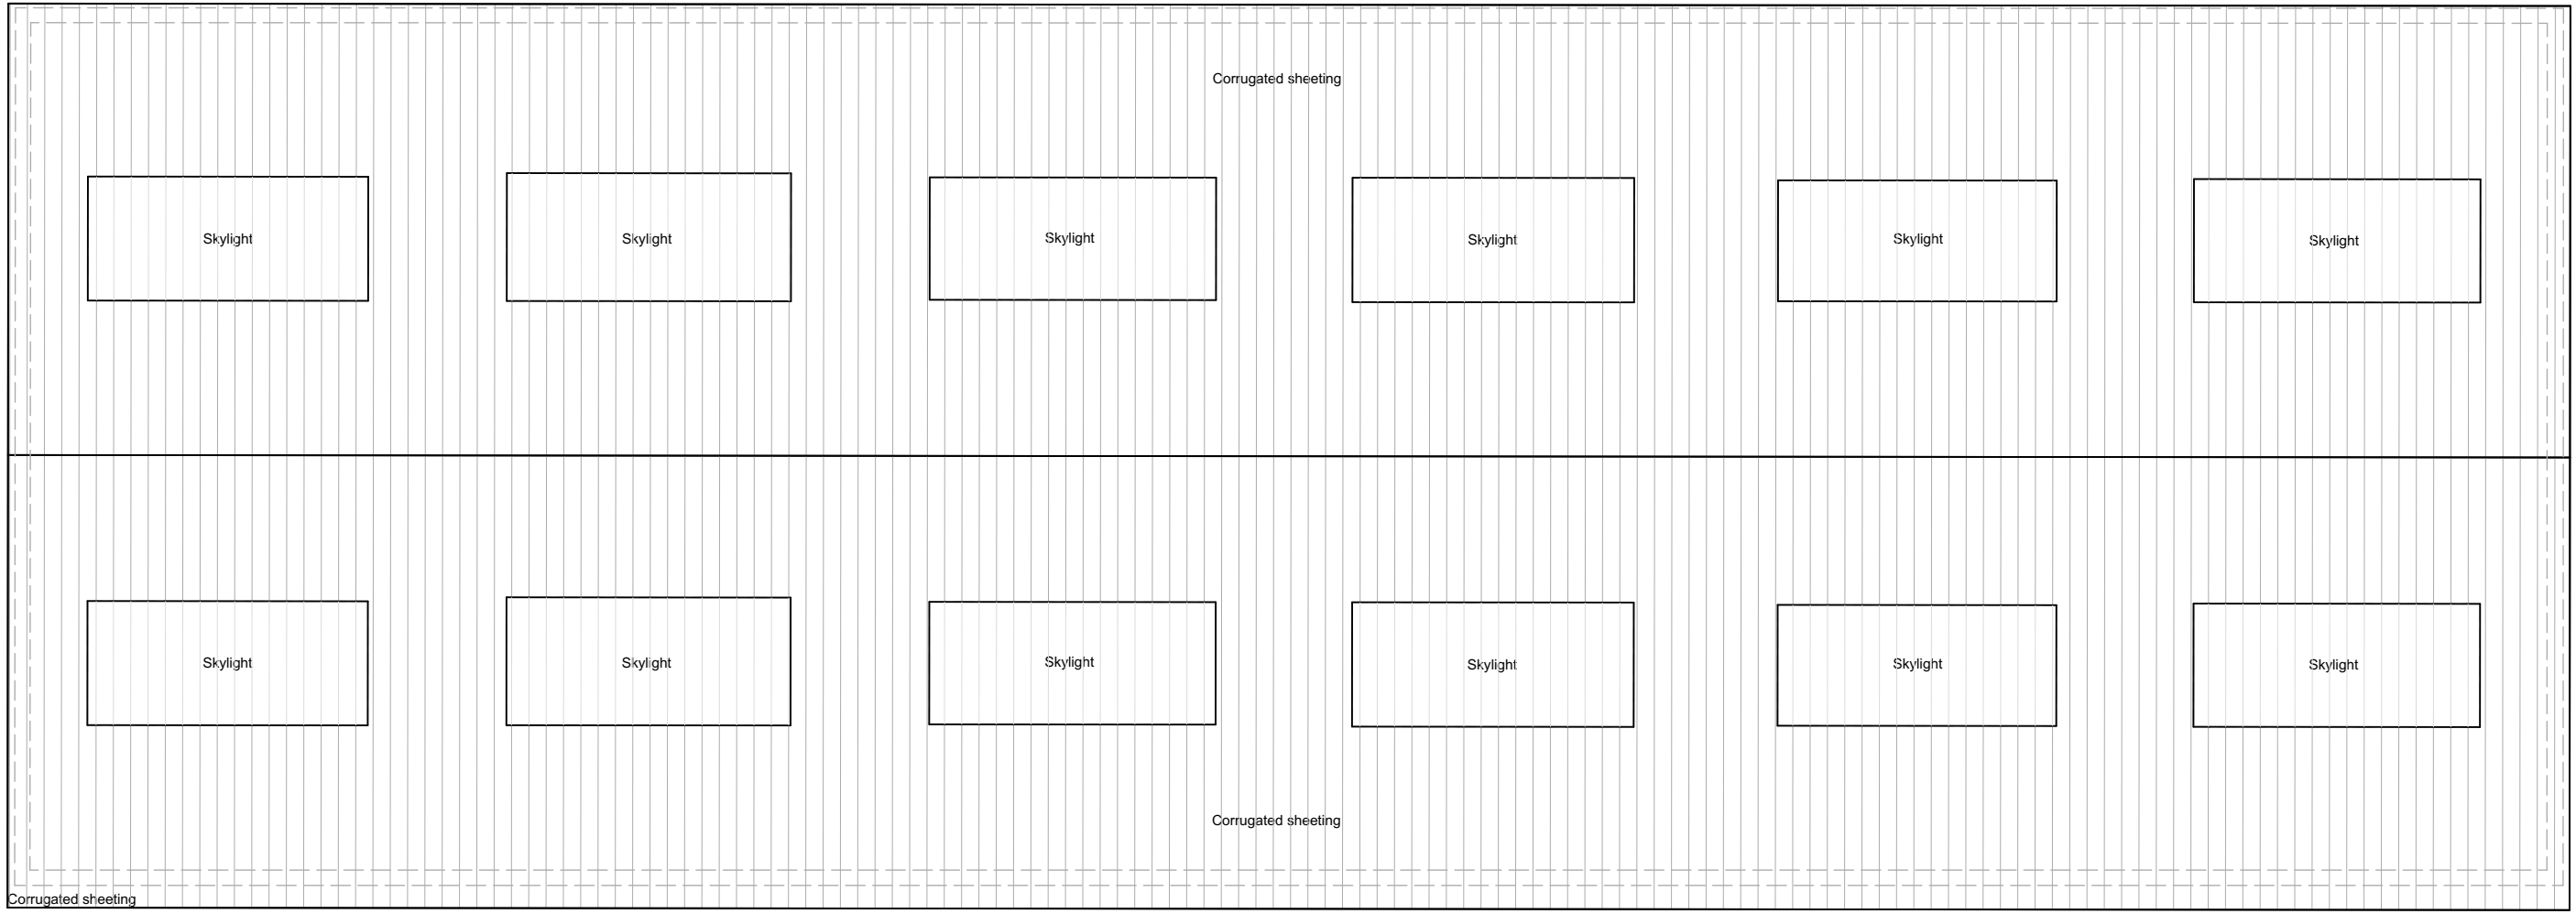

Roof Plan

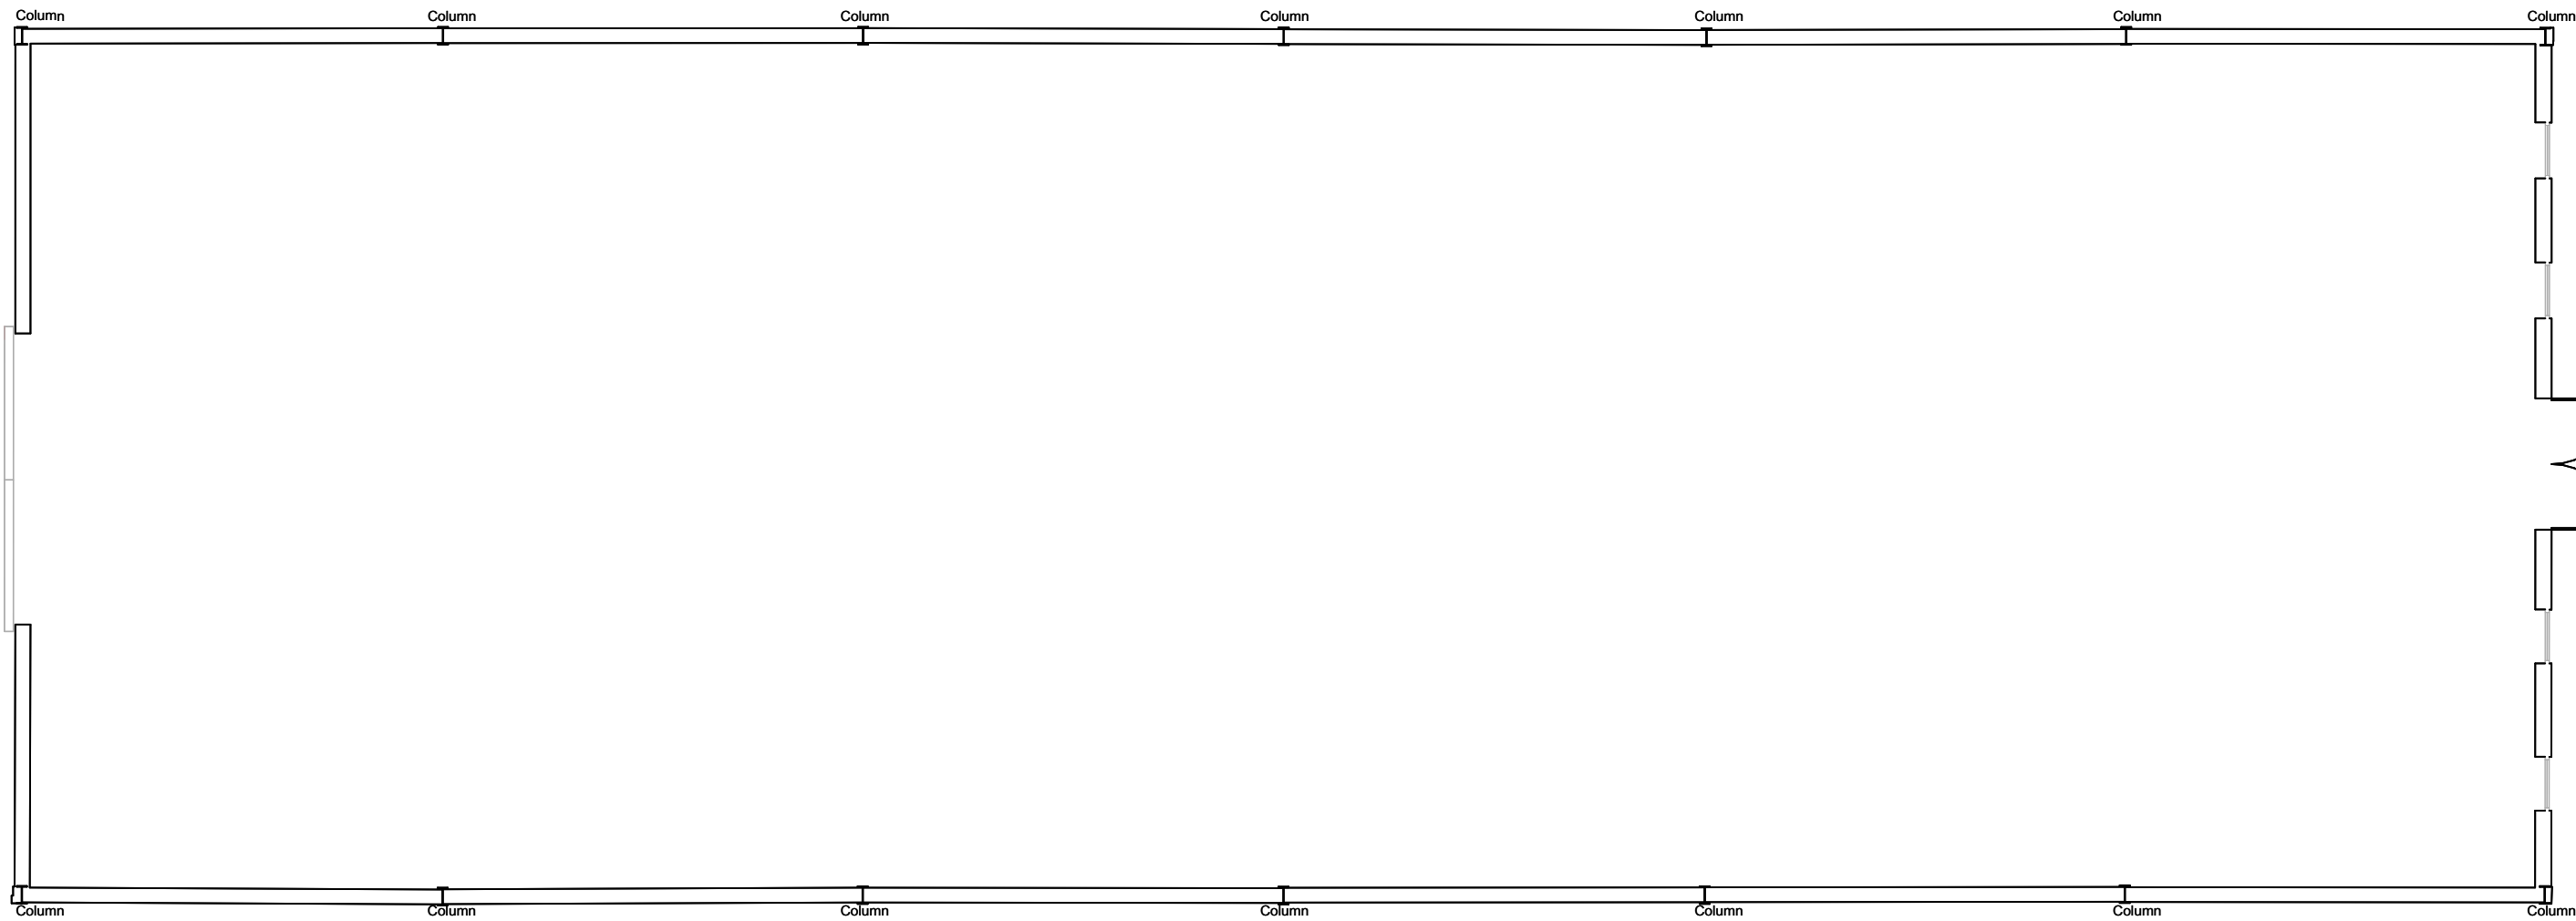

Ground Floor Plan

**PLANNING APPLICATION ISSUE**  
NOTE:- These drawings have been prepared for the purposes of submission to the Local Authority as part of a planning application and are not to be used for any other purpose without the express permission of MSA.  
Adjacent buildings, roads, etc scaled from O.S. plans.  
Trees indicated for illustrative purposes only.  
**These drawings are not to be used for construction**

| rev. | notes                  | date     |
|------|------------------------|----------|
| A    | Addition of scale bars | 08.02.23 |

N



0 5  
metres

**msa**architects

**msa**architects  
89 High Street  
Newton-Le-Willows  
WA12 9SL  
T. 01925 299 881  
F. 01925 299 455  
E. info@msaarchitects.co.uk  
www.msaarchitects.co.uk

Wheathill House, Naylors Lane,  
Huyton  
L27 2YA  
Mr C. Henderson

**Existing Barn Arrangement**

Project No. 1944 Drawing No. 1944 PL 004 Rev No. A Size A1  
Scale 1:100 Drawn By JRN Checked By KMS Date 04/10/2023

**PLANNING**

This Drawing is Copyright © 2023

**arb** Architects Registration Board  
**RIBA** Chartered Practice