




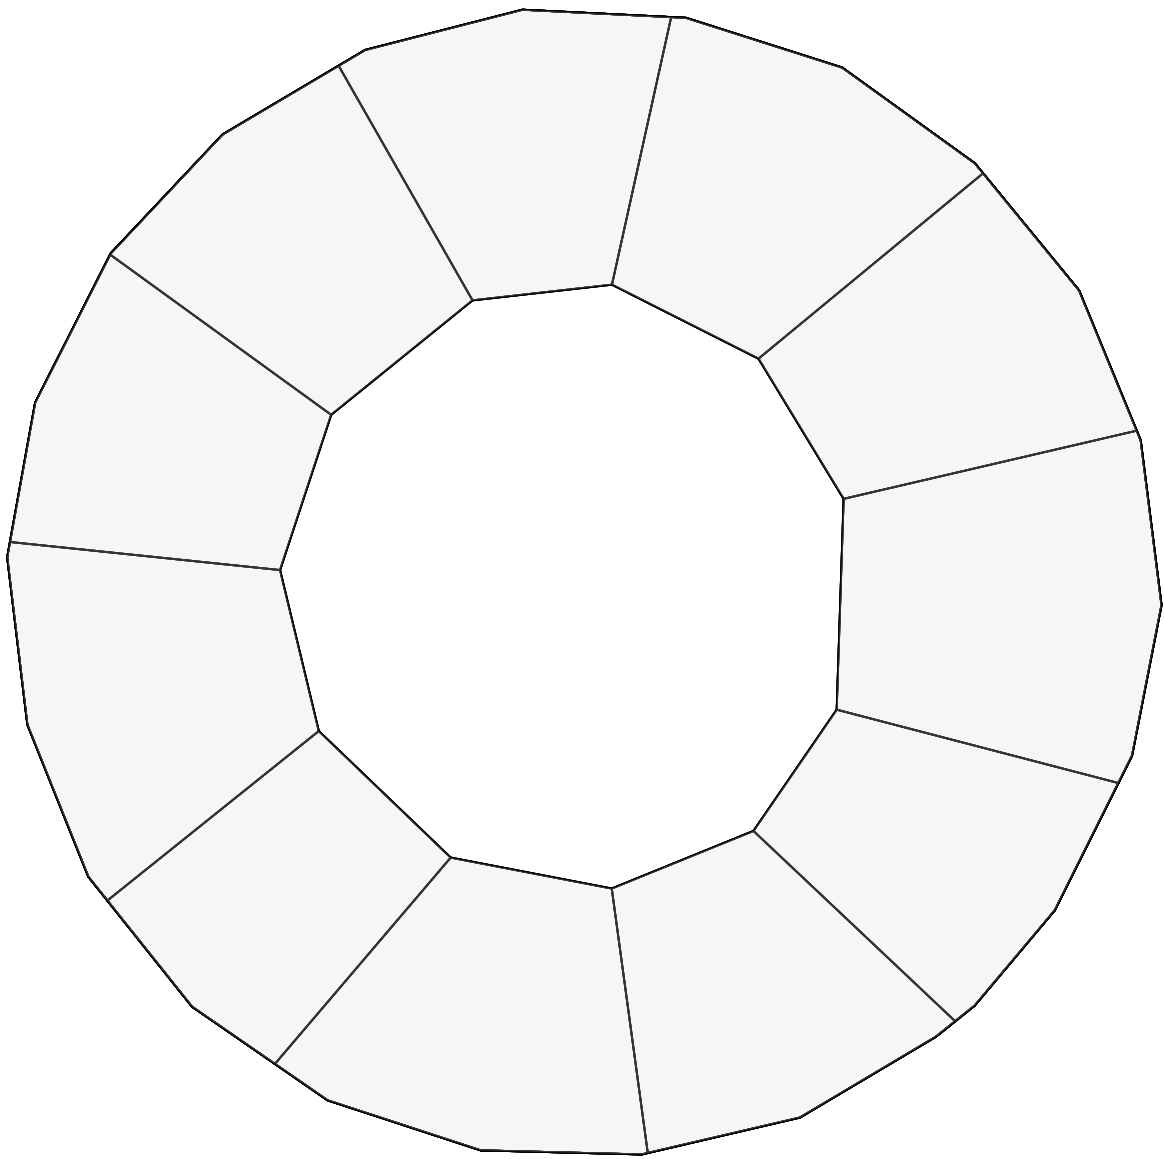


Roof Plan

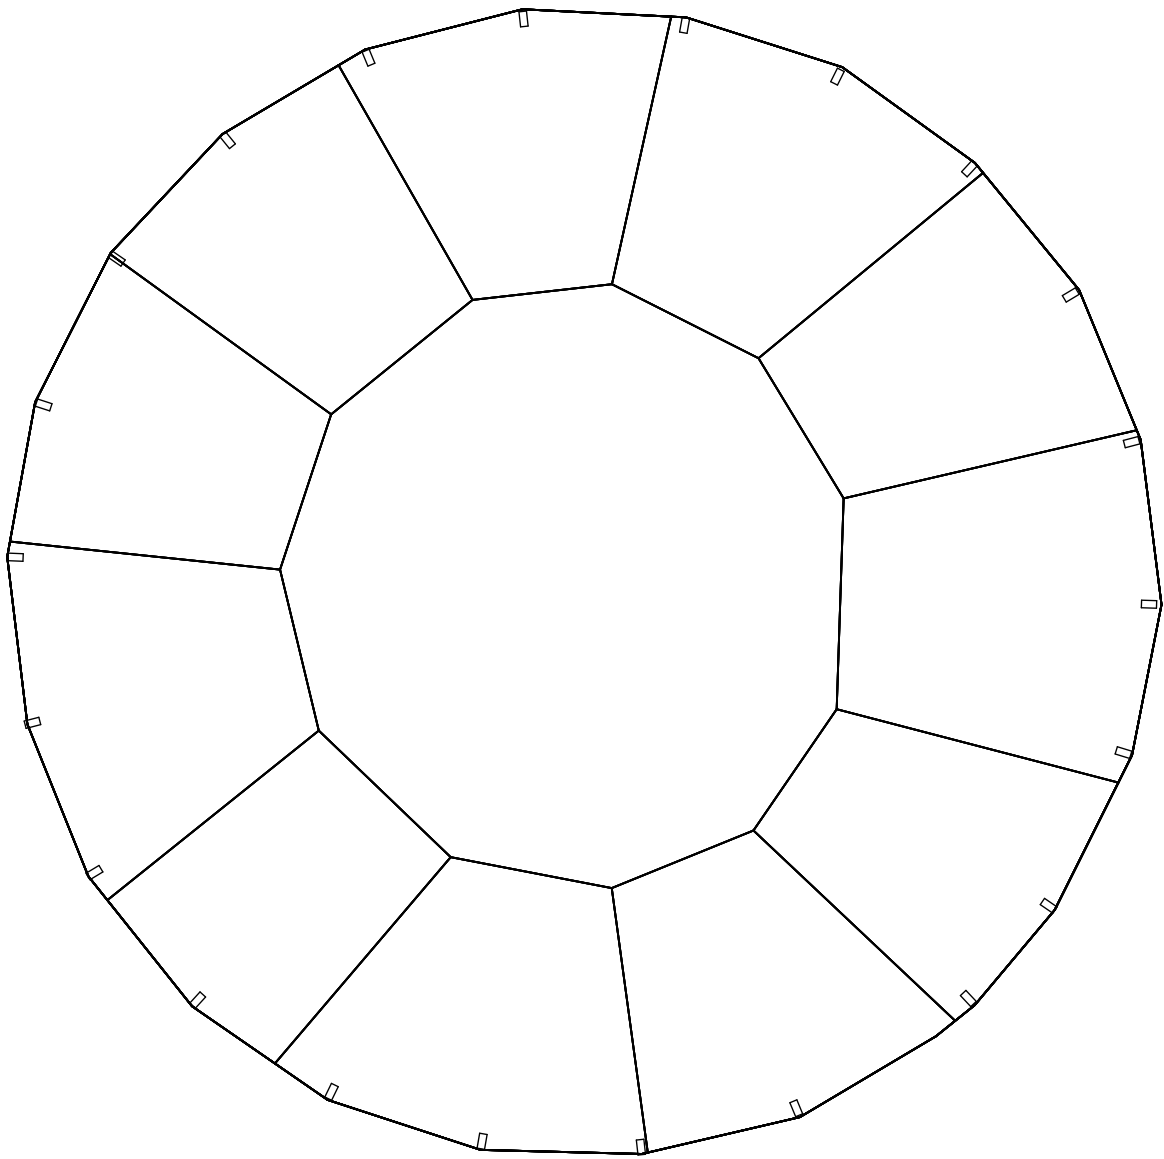


Ground Floor Plan

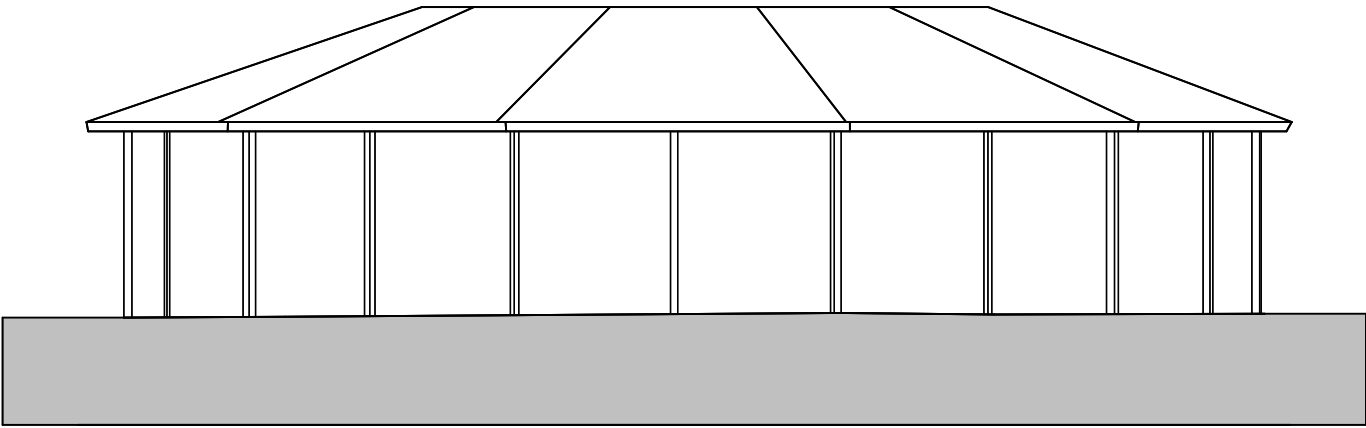


Eastern Elevation

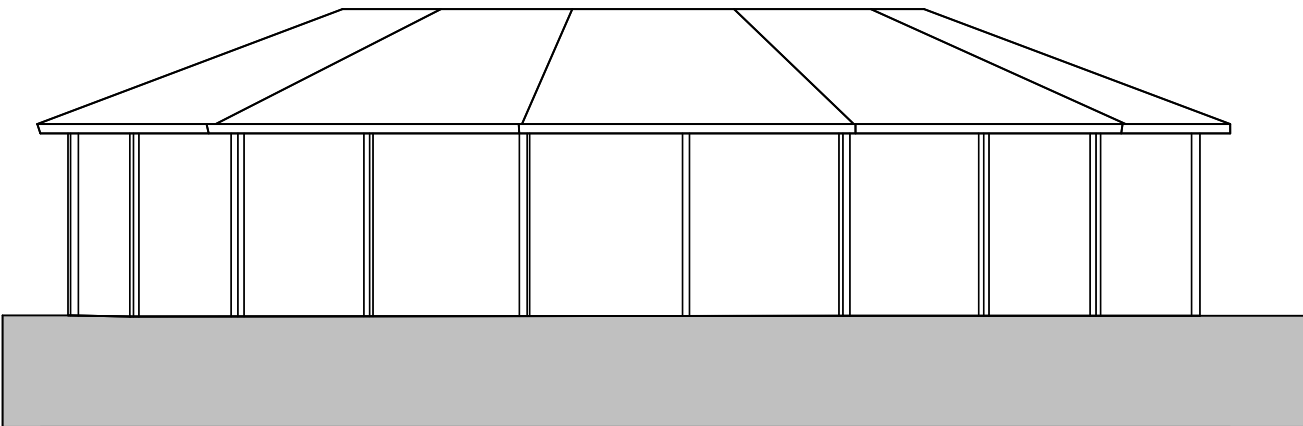

Northern Elevation

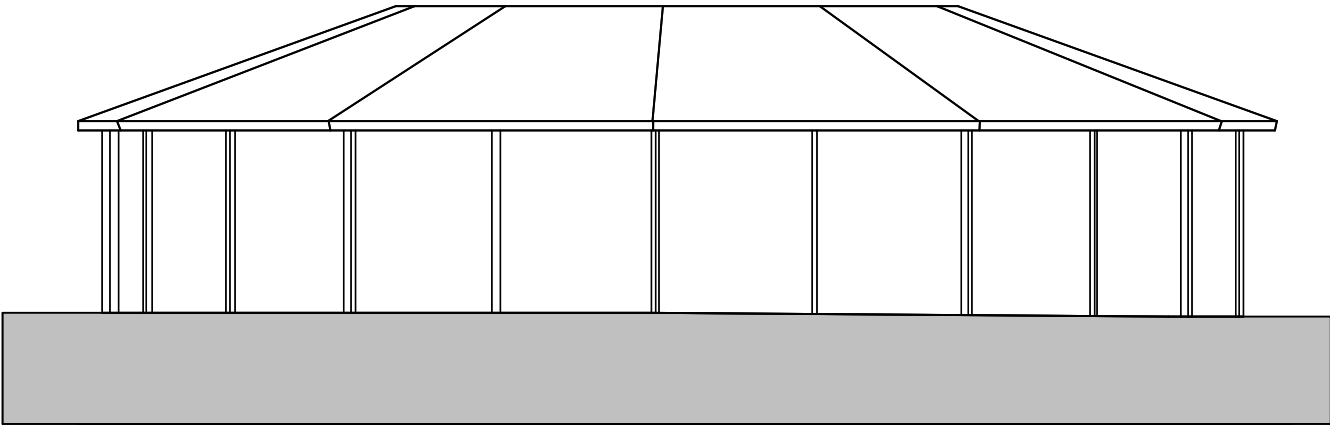

Western Elevation

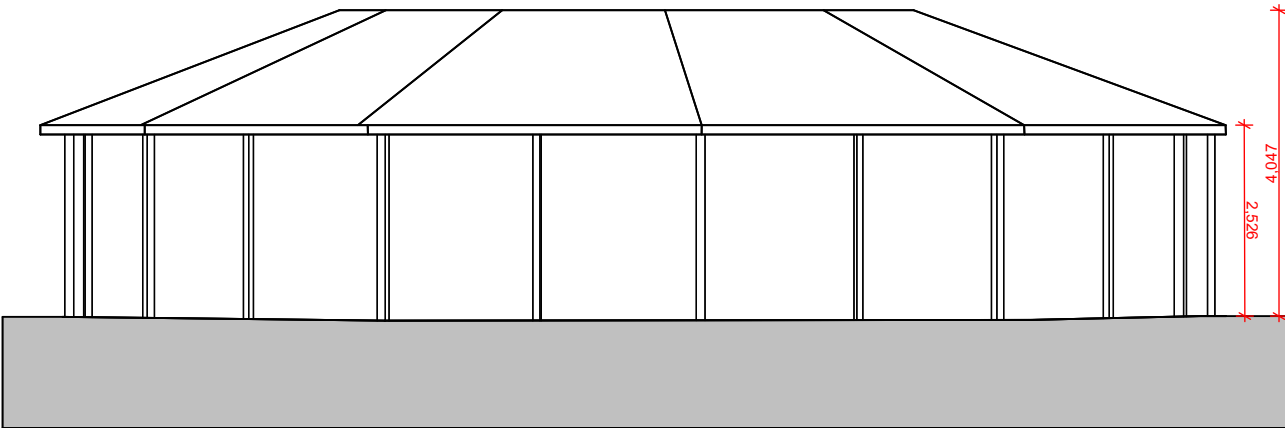

Southern Elevation

PLANNING APPLICATION ISSUE


NOTE:- These drawings have been prepared for the purposes of submission to the Local Authority as part of a planning application and are not to be used for any other purpose without the express permission of MSA.

Adjacent buildings, roads, etc scaled from O.S. plans.
Trees indicated for illustrative purposes only.

These drawings are not to be used for construction

rev.	notes	date
A	Addition of scale bars	08.02.23
B	Dimension added	04.10.23

N

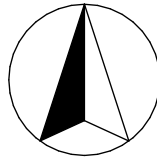

0 5
metres

msaarchitects

msaarchitects
89 High Street
Newton-Le-Willows
WA12 9SL

T. 01925 299 881
F. 01925 299 455
E. info@msaarchitects.co.uk
www.msaarchitects.co.uk

Wheathill House, Naylors Lane,
Huyton
L27 2YA
Mr C. Henderson

Existing Arena Arrangement

Project No. 1944	Drawing No. 1944 PL 005	Rev No. B	Size A2
Scale 1:100	Drawn By JRN	Checked By KMS	Date 04/10/2023

PLANNING

This Drawing is Copyright © 2023

arb
Architects Registration Board

RIBA
Chartered Practice